



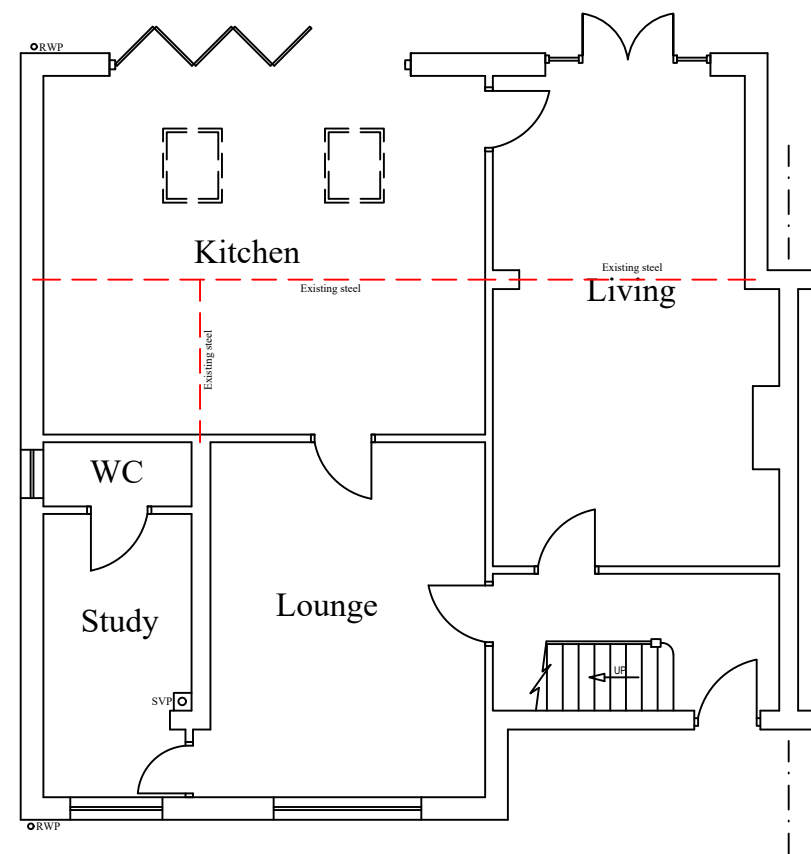


EXISTING GROUND FLOOR LAYOUT

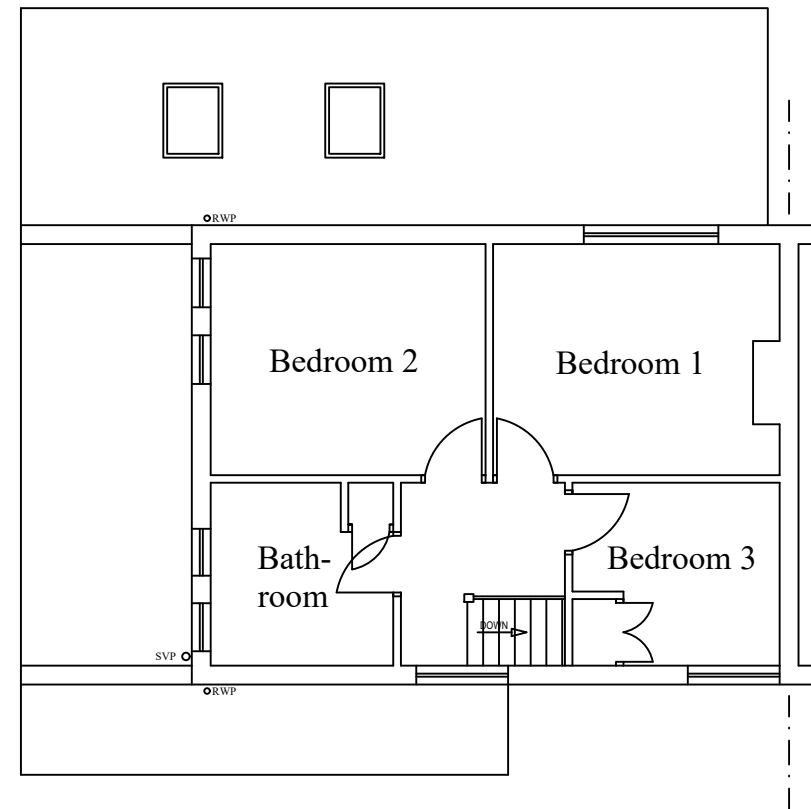

EXISTING FIRST FLOOR LAYOUT

Notes

All drawings to be signed off by building control before the commencement of any works. If works commence on a Building Notice, the Builder/property owner commences works at their own risk and ELA Design (or its Officer's) cannot accept and liability whatsoever for these works carried out.

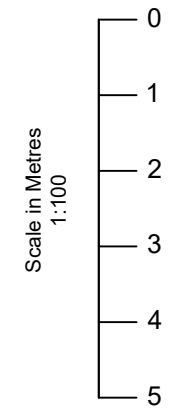

Rev	Date	Details	By
A	14/04/26	Revision A	CE

Project: Loft conversion

Drawing: Existing Layout

Address: 12 Thatchers End, Hitchin, SG4 0PD

Drawing N°: ELA/1 Rev: A

A3 Scale: 1:100	Drawn By: CE	Job No: 3550	Date: 14/04/26
-----------------	--------------	--------------	----------------



www.ela-design.co.uk

ELA Design
Beechcroft
Riverside Avenue
Broxbourne
Herts
EN10 6RA

Tel:- 07979510821