



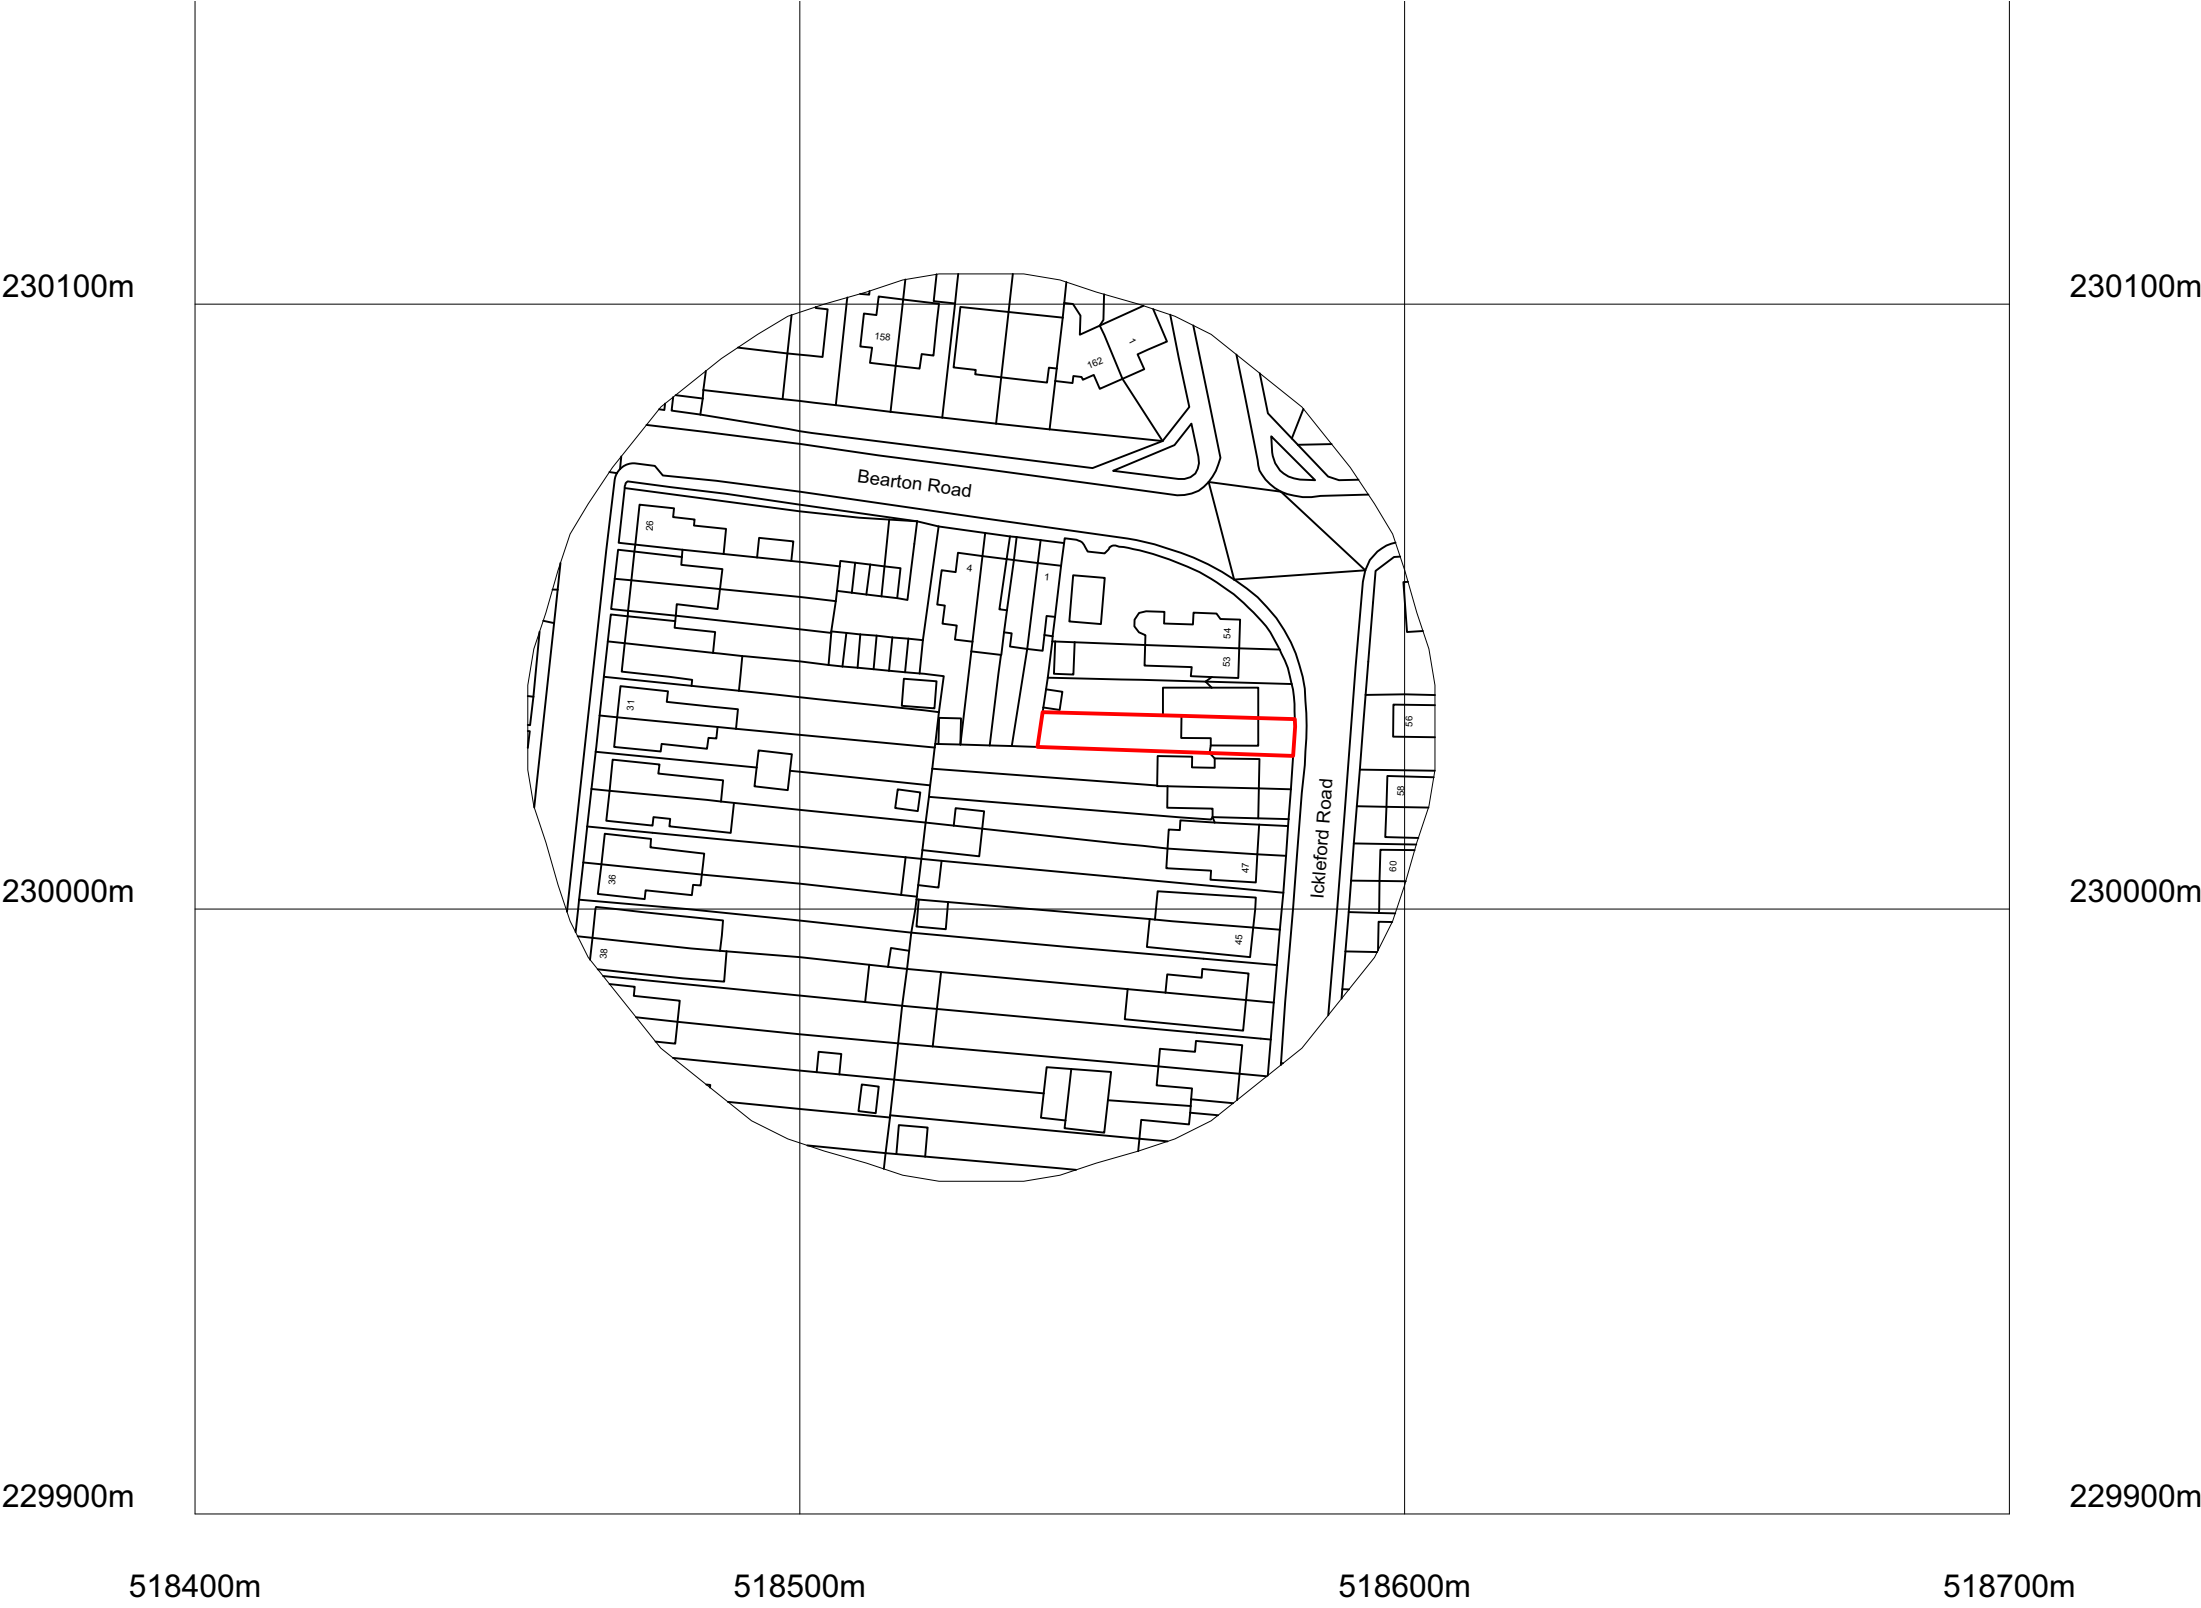

©Crown Copyright and database rights 2026 OS Licence no. AC0000849896

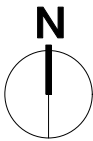

revision		
/	22.04.26	Planning Issue

project	
Ickleford Road	
location	
51 Ickleford Road	
Hitchin SG5 1TR	

status	Planning
scale	1:1250@A3
date	April 2026

drawing title	
Site Location Plan	
drawing no.	revision
2508_P001	