
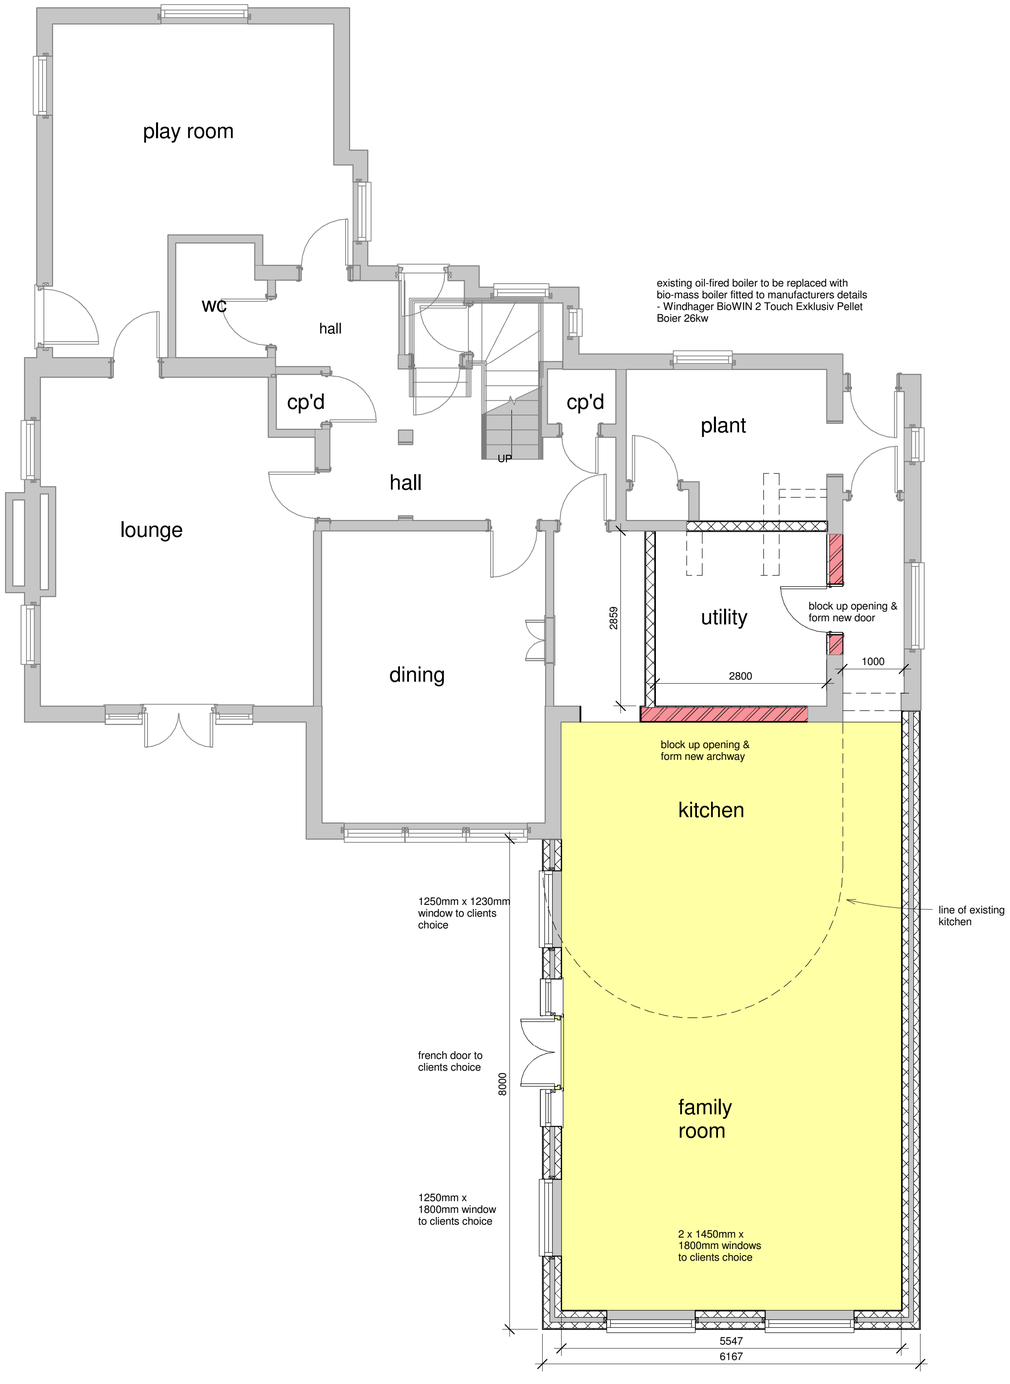


1 Proposed Ground Floor Plan
1 : 50

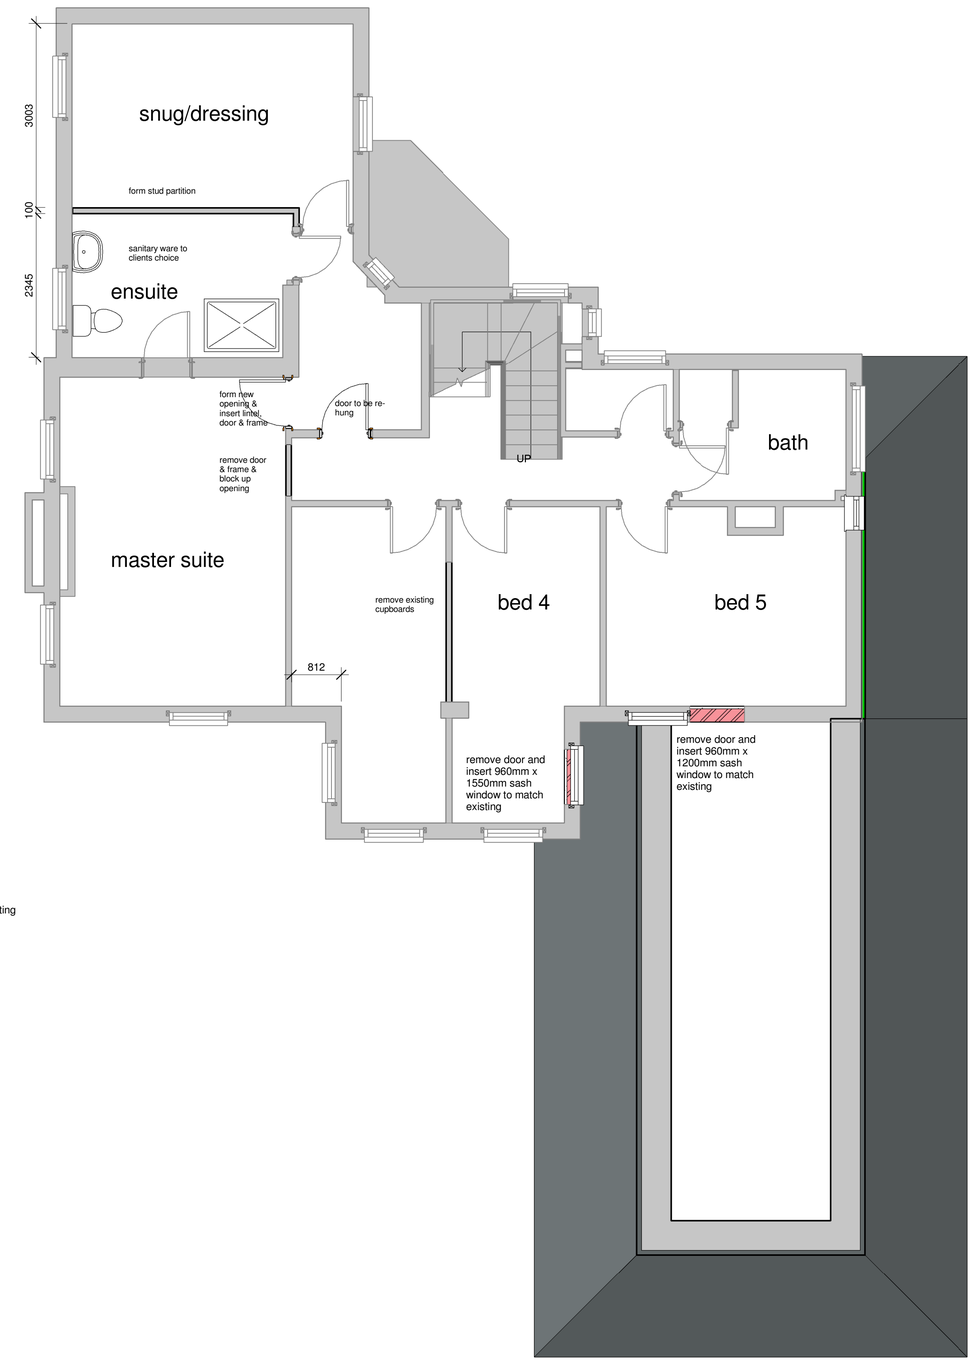

2 Proposed First Floor Plan
1 : 50

This drawing must not be copied.
All dimensions must be checked on site by contractor before starts.

Windows to be supplied by client, contractor to fit.

remove existing flat roof & replace with lean-to pitch & tiles to match

window cill to be raised to avoid proposed roof

window to be 550mm wide x 1250mm deep

SCALE BAR 1:500 AT A1 SIZE

0 10m 20m 30m 40m 50m

SCALE BAR 1:50 AT A1 SIZE

0 1m 2m 3m 4m 5m

Building Development Service
Architectural Design
Simon Webb
Architectural Technician
9 Southwell Close
Grantham, NG31 8PL
07971056302
simonwebb1967@hotmail.co.uk

Client
Mr & Mrs Davies

Project Address
West Orchard
Speberry Hill, St.Ippolyts
SG4 7NZ

Project
Single storey extension


Drawing Title
Proposed Plans

Scale	Date	Drawn By
1 : 50	20/06/17	SRW

Drg No.
311PL01-2d

This drawing must not be copied. All dimensions must be checked on site.

This drawing must not be copied.
All dimensions must be checked on site by contractor before starts.

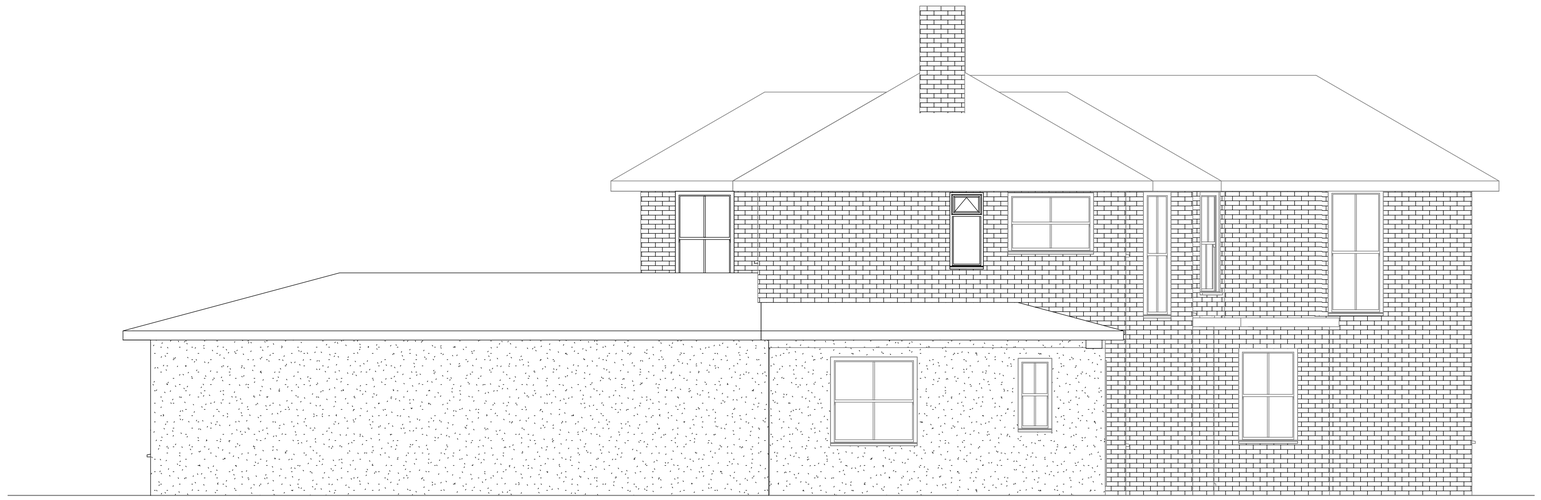

1 Proposed East Elevation
1 : 50



2 Proposed West Elevation
1 : 50

SCALE BAR 1:500 AT A1 SIZE

0 10m 20m 30m 40m 50m

SCALE BAR 1:50 AT A1 SIZE

0 1m 2m 3m 4m 5m

Building Development Service
Architectural Design
Simon Webb
Architectural Technician
9 Southwell Close
Grantham, NG31 8PL
07971056302
simonwebb1967@hotmail.co.uk

Client
Mr & Mrs Davies

Project Address
West Orchard
Speberry Hill, St.Ippolyts
SG4 7NZ

Project
Single storey extension

Drawing Title
Proposed East & West Elevations

Scale	Date	Drawn By
1 : 50	23/04/18	SRW

Drg No.
311PL01-3a

This drawing must not be copied. All dimensions must be checked on site.

This drawing must not be copied.
All dimensions must be checked on site by contractor before starts.



1 Proposed North Elevation
1 : 50



2 Proposed South Elevation
1 : 50

SCALE BAR 1:500 AT A1 SIZE

0 10m 20m 30m 40m 50m

SCALE BAR 1:50 AT A1 SIZE

0 1m 2m 3m 4m 5m

Building Development Service
Architectural Design
Simon Webb
Architectural Technician
9 Southwell Close
Grantham, NG31 8PL
07971056302
simonwebb1967@hotmail.co.uk

Client
Mr & Mrs Davies

Project Address
West Orchard
Speberry Hill, St.Ippolyts
SG4 7NZ

Project
Single storey extension

Drawing Title
Proposed North & South Elevations

Scale	Date	Drawn By
1 : 50	11/07/18	SRW

Drg No.
311PL01-4a

This drawing must not be copied. All dimensions must be checked on site.