
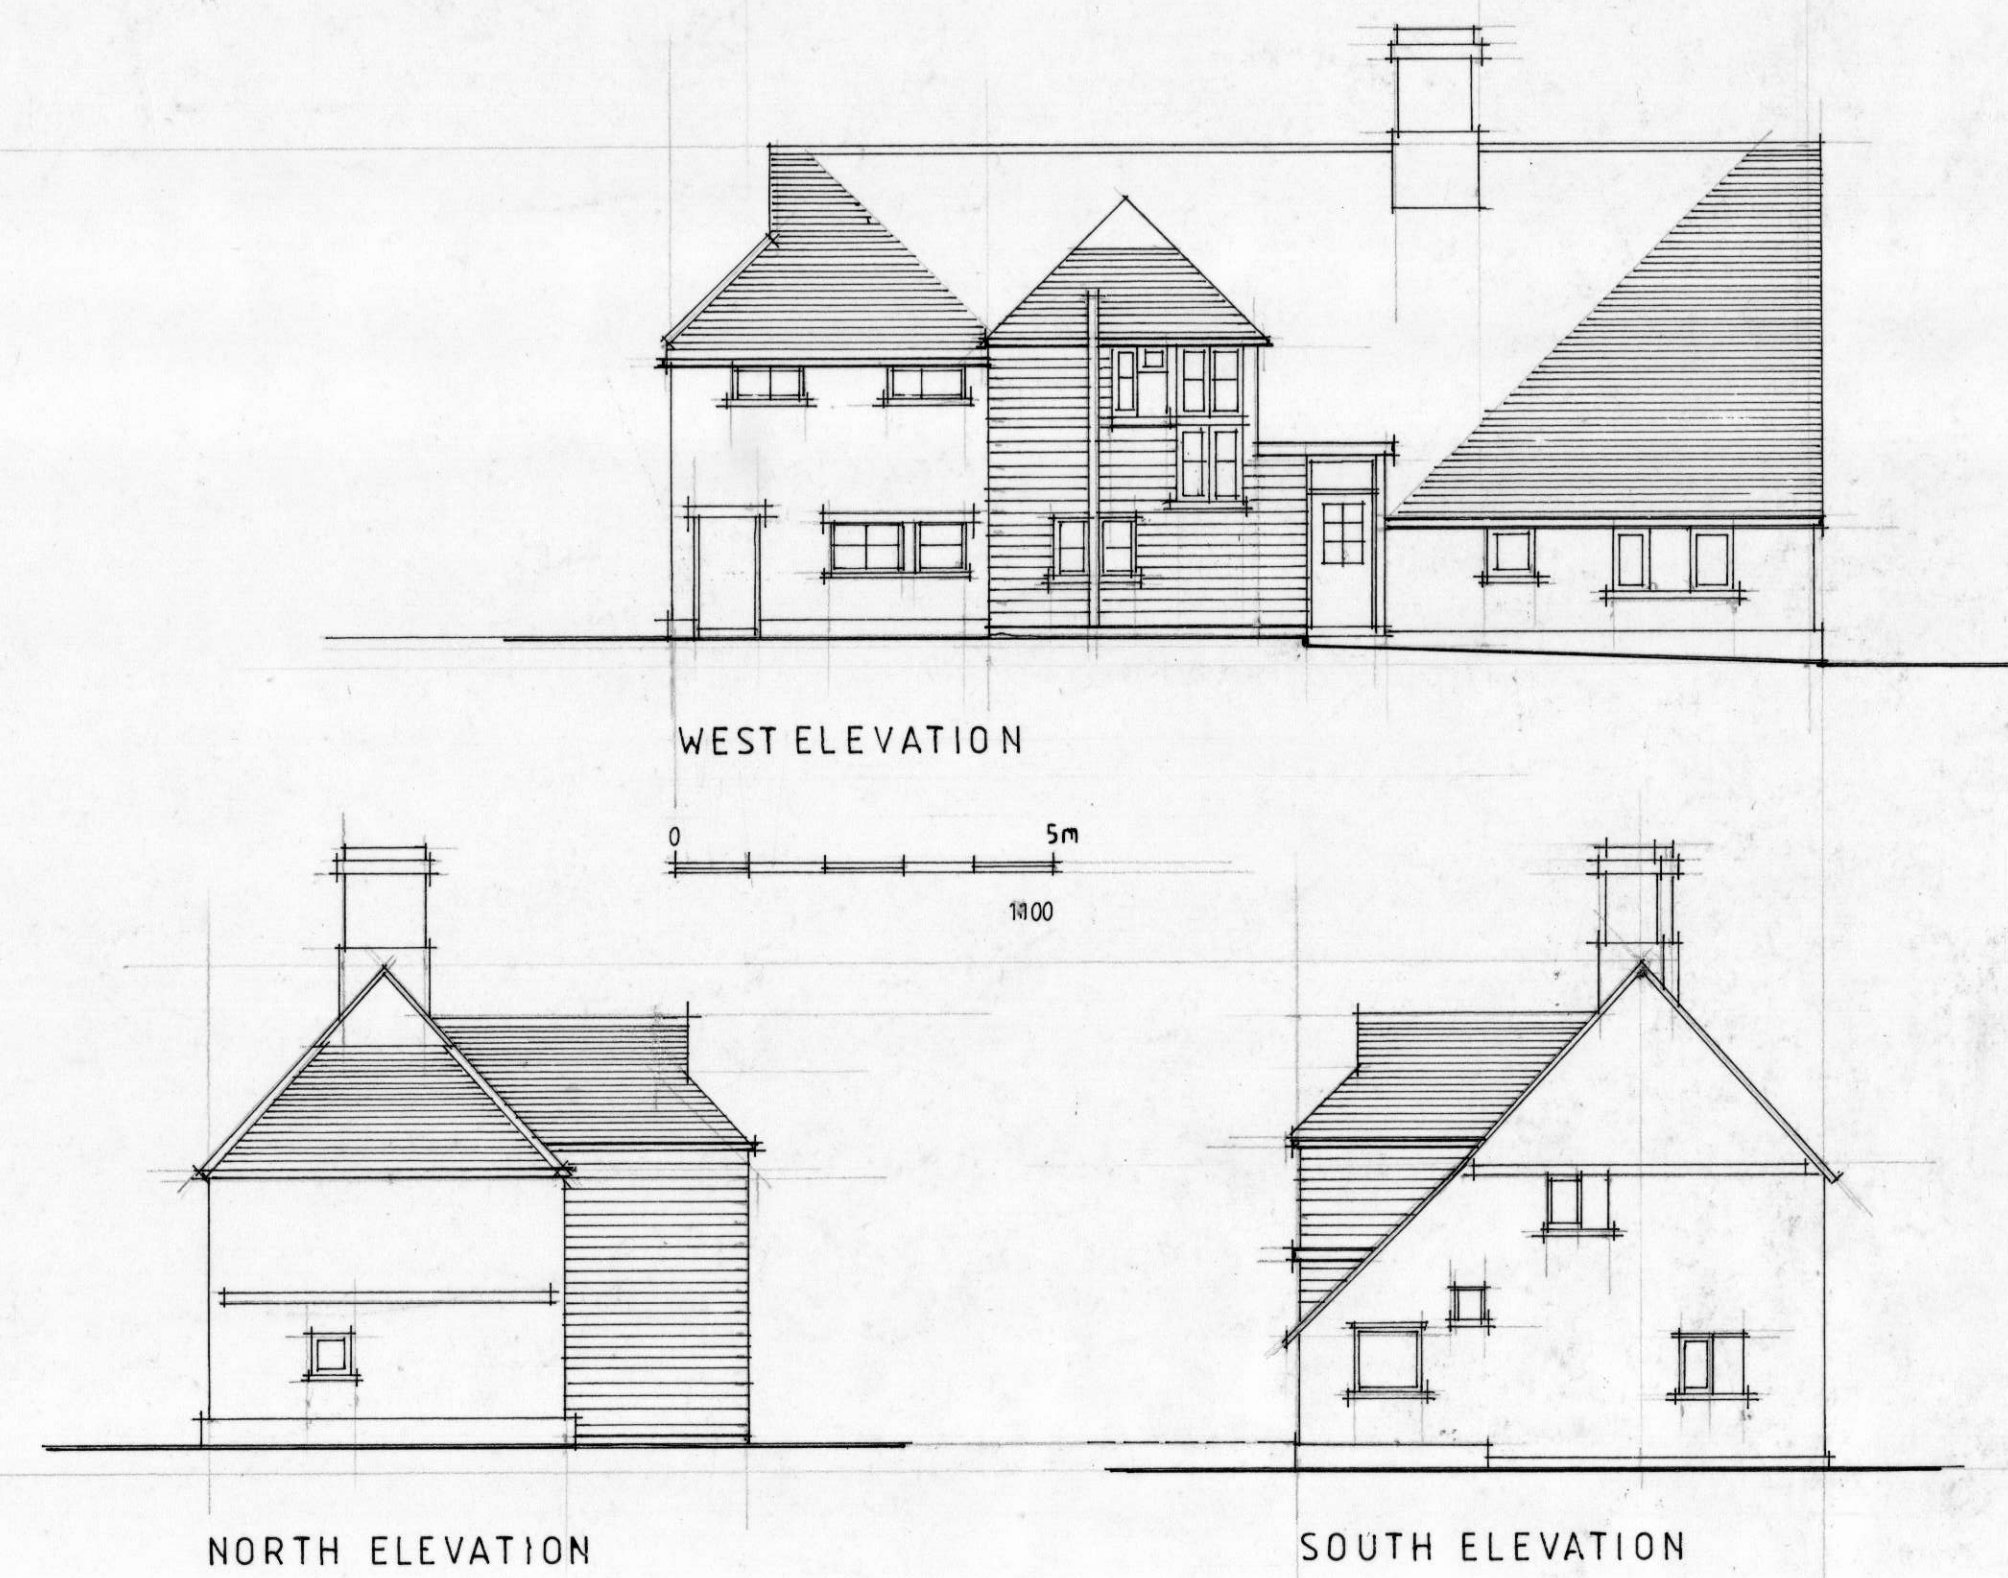
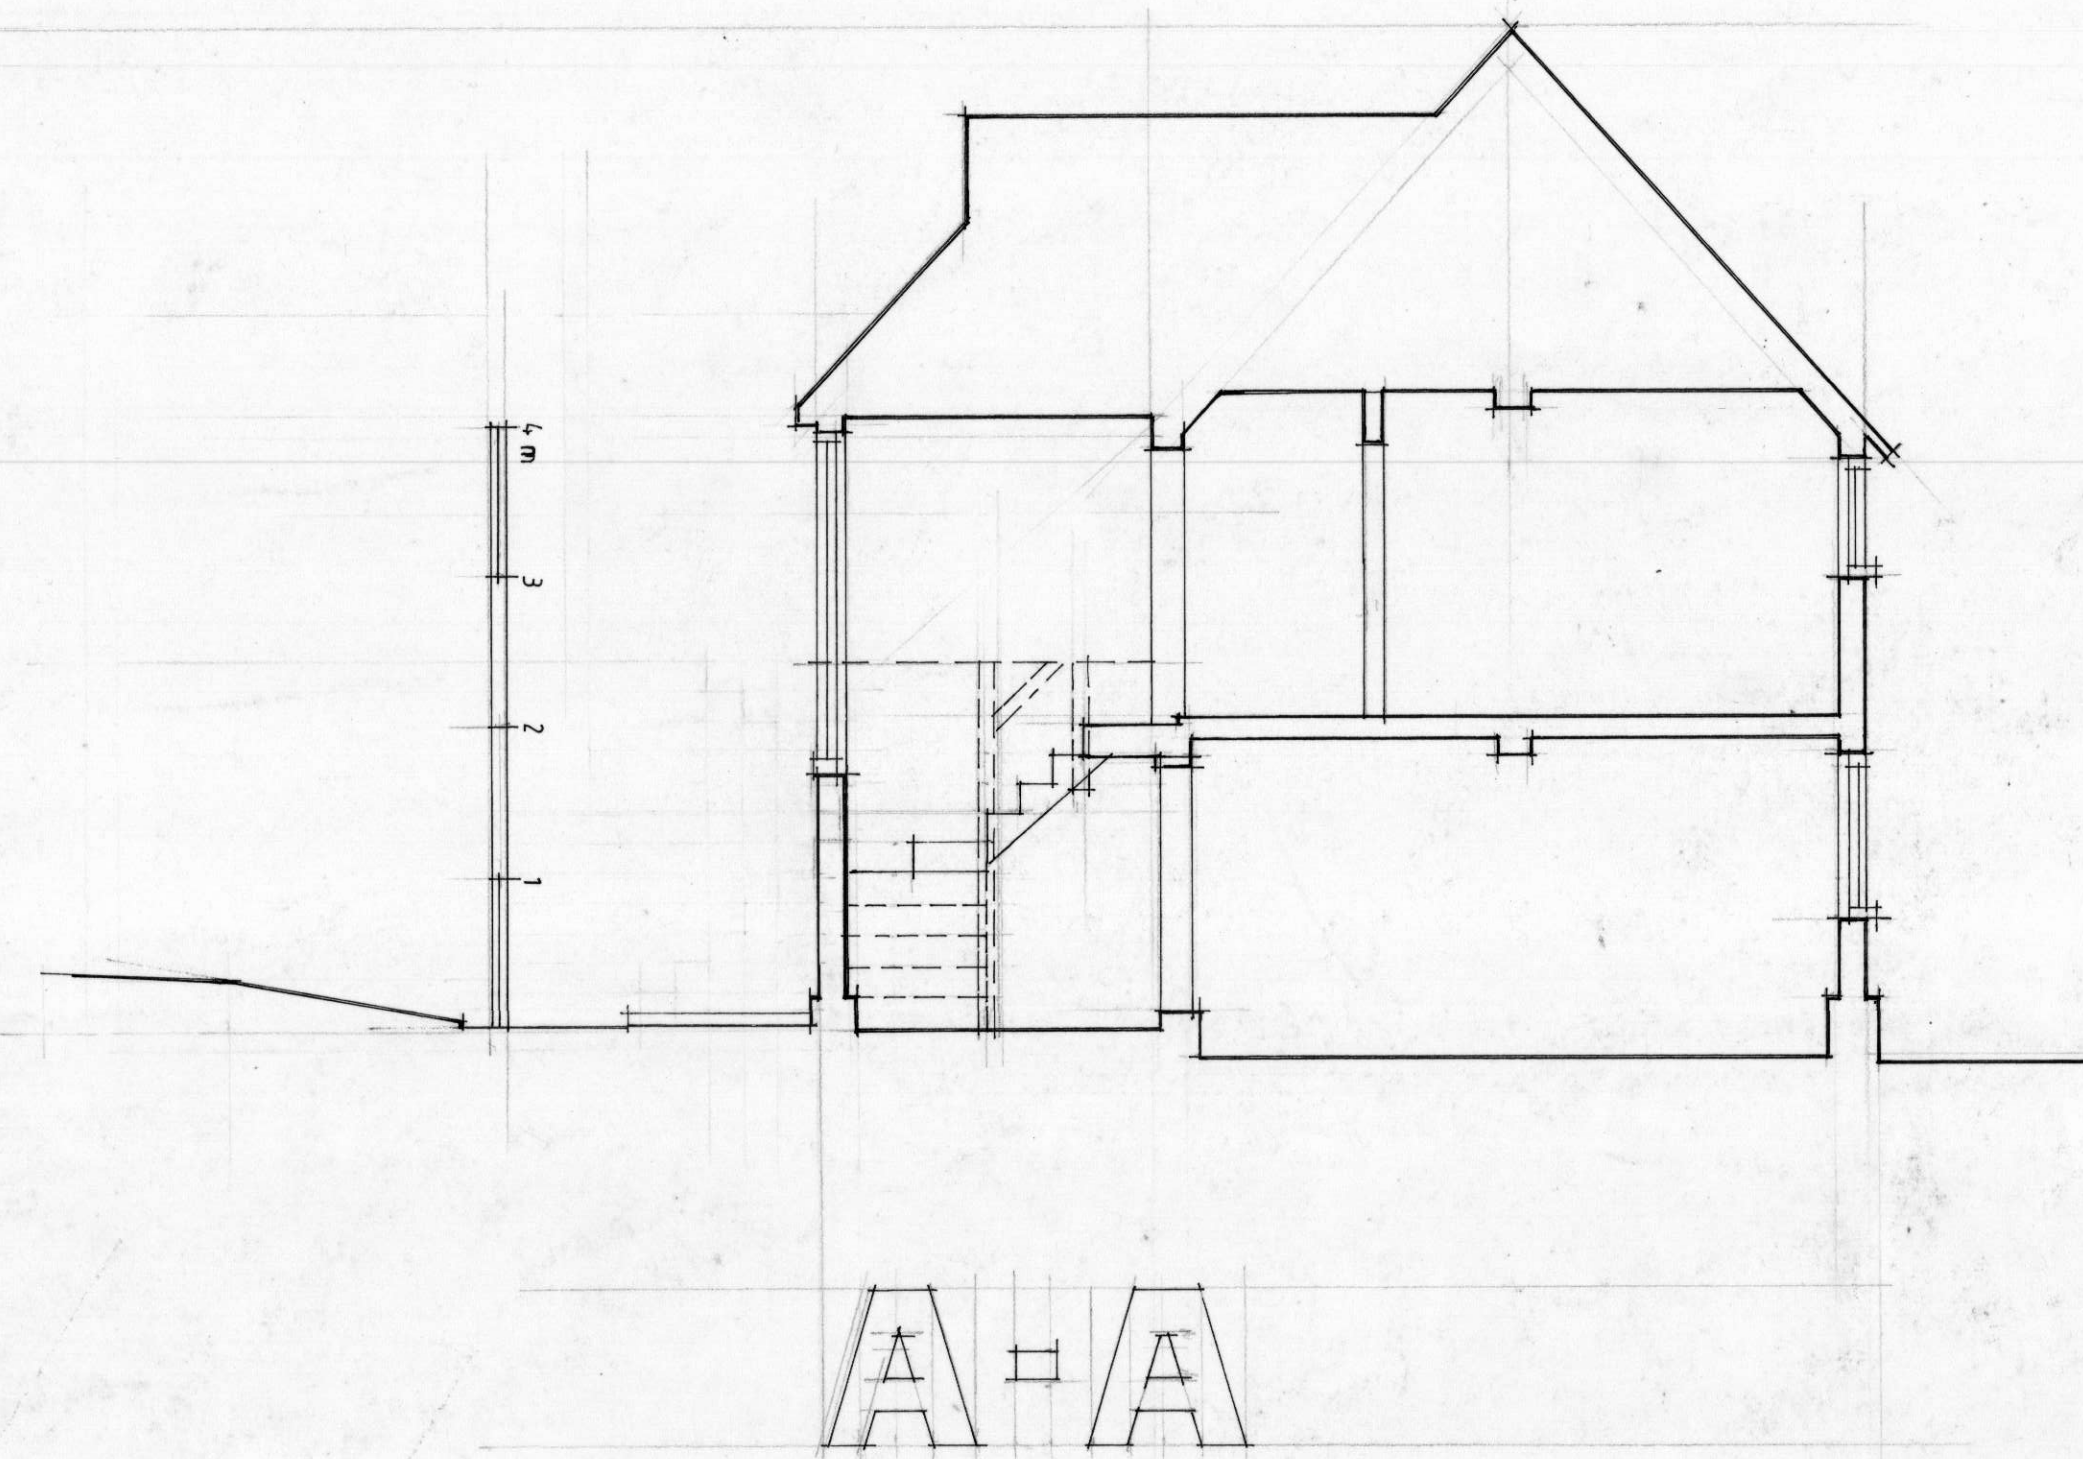
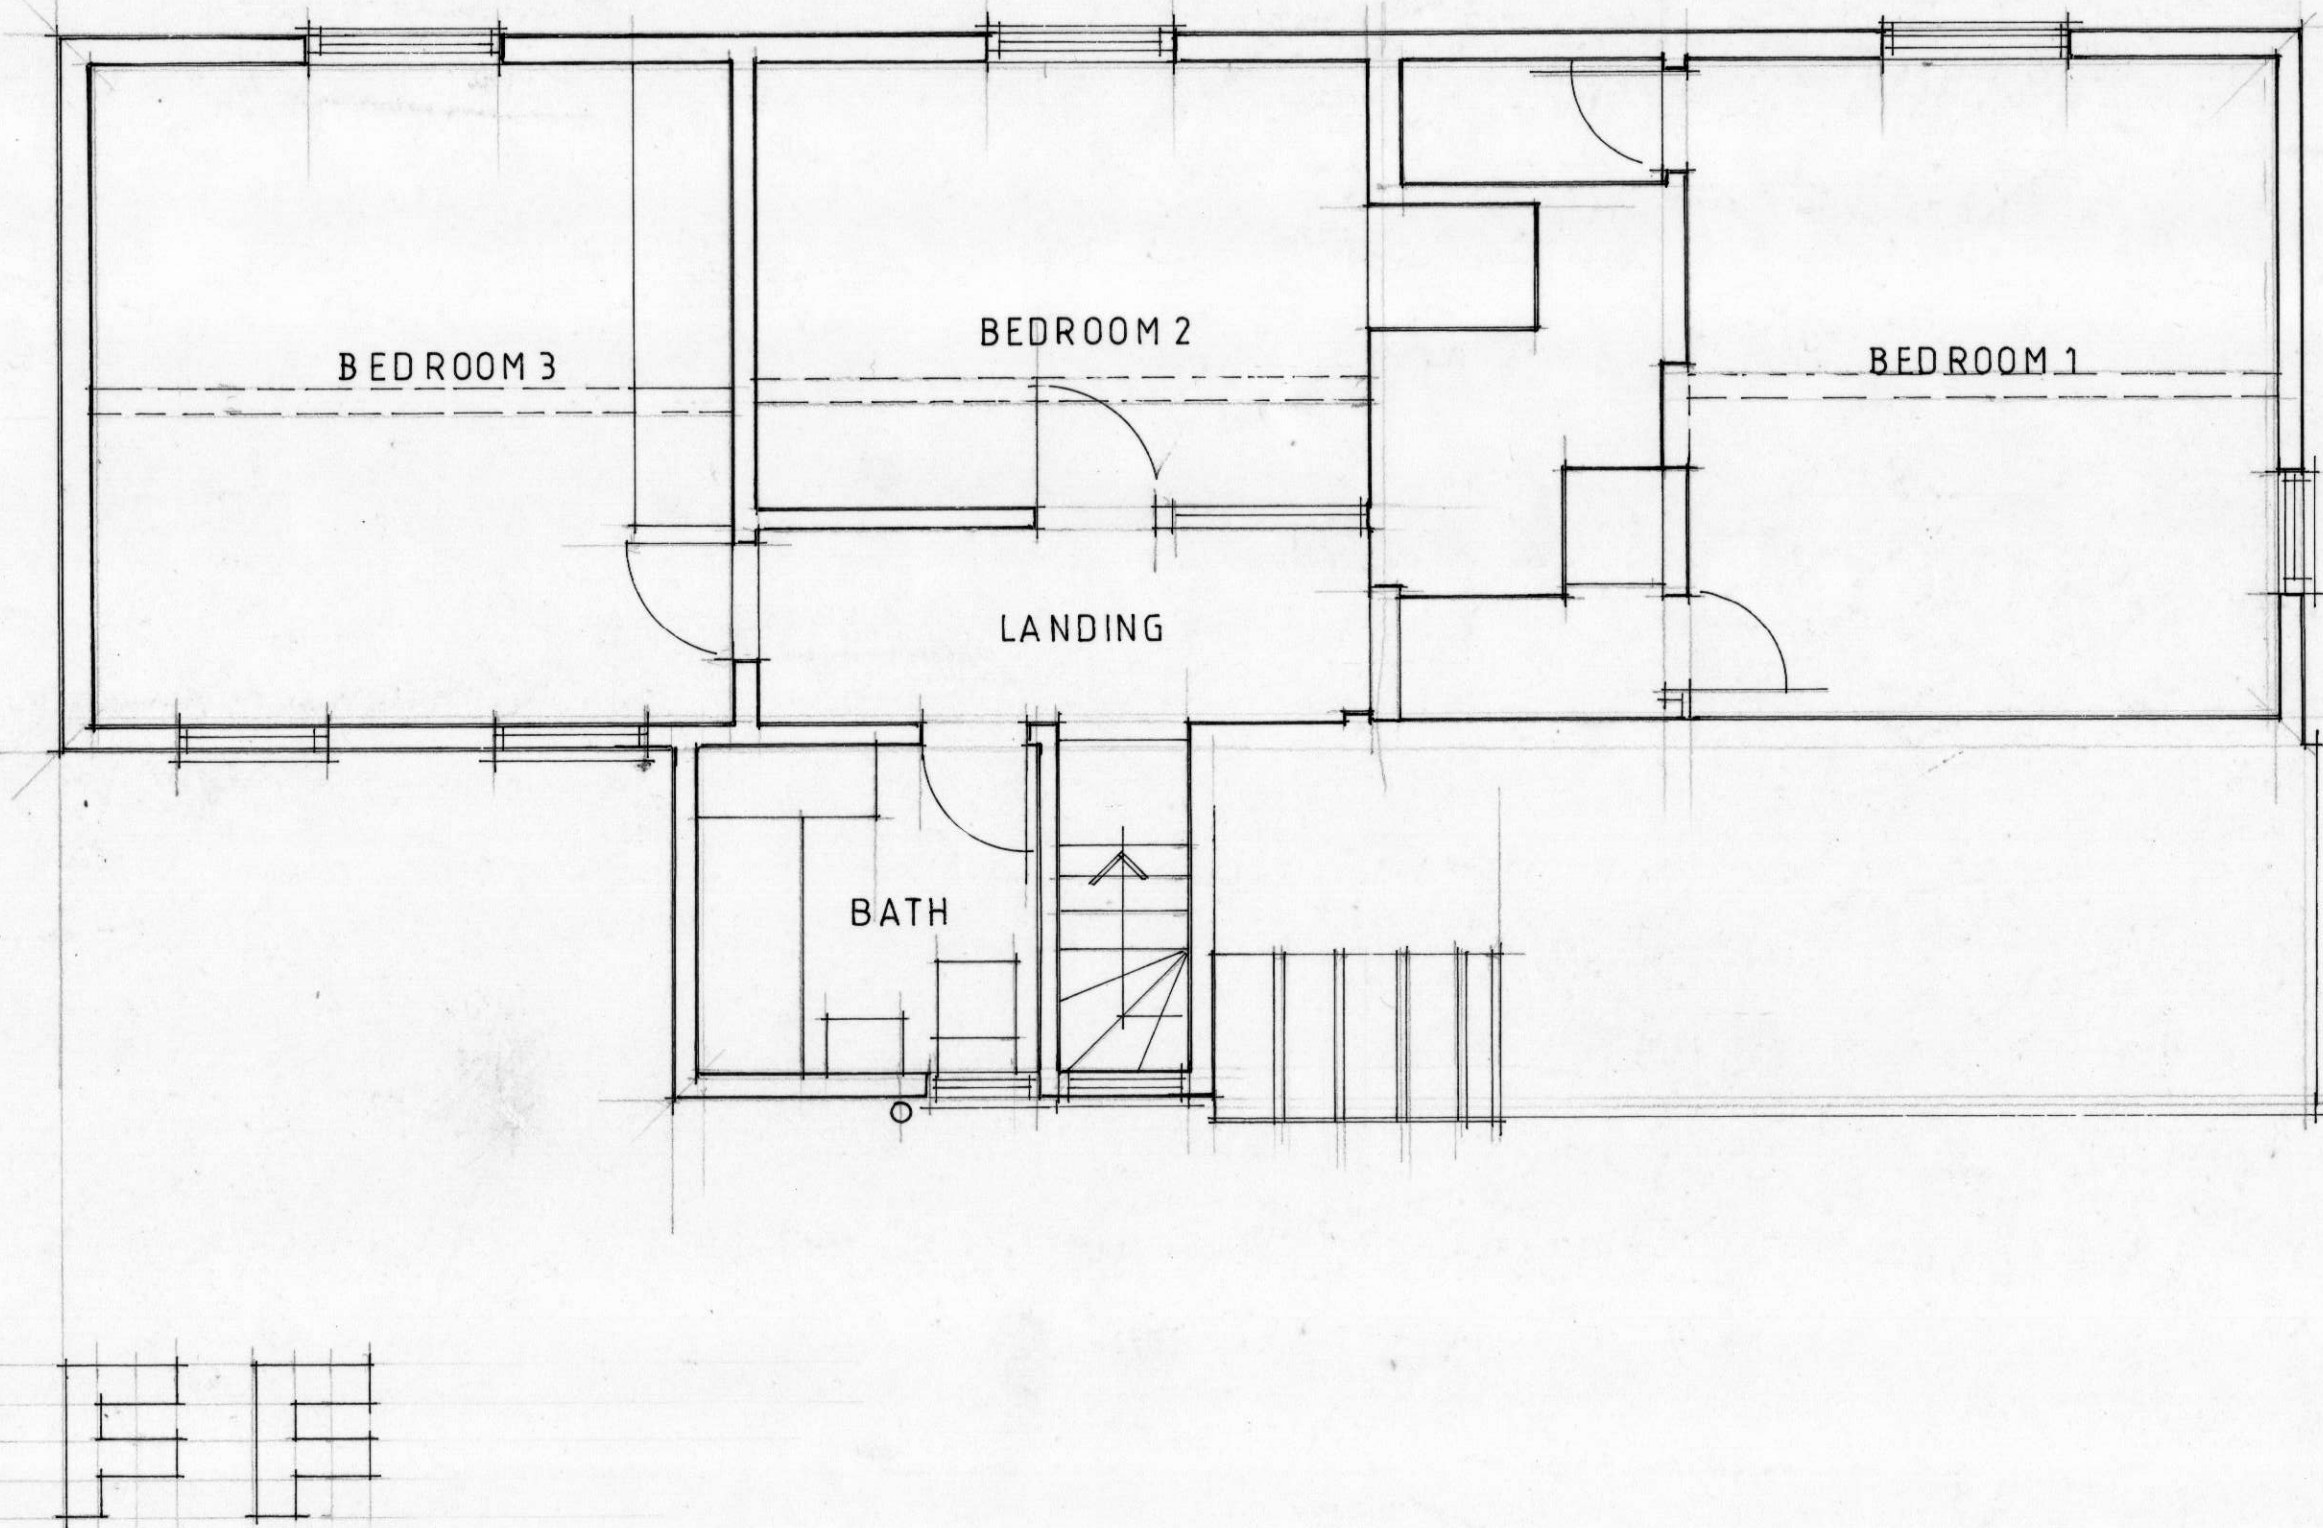


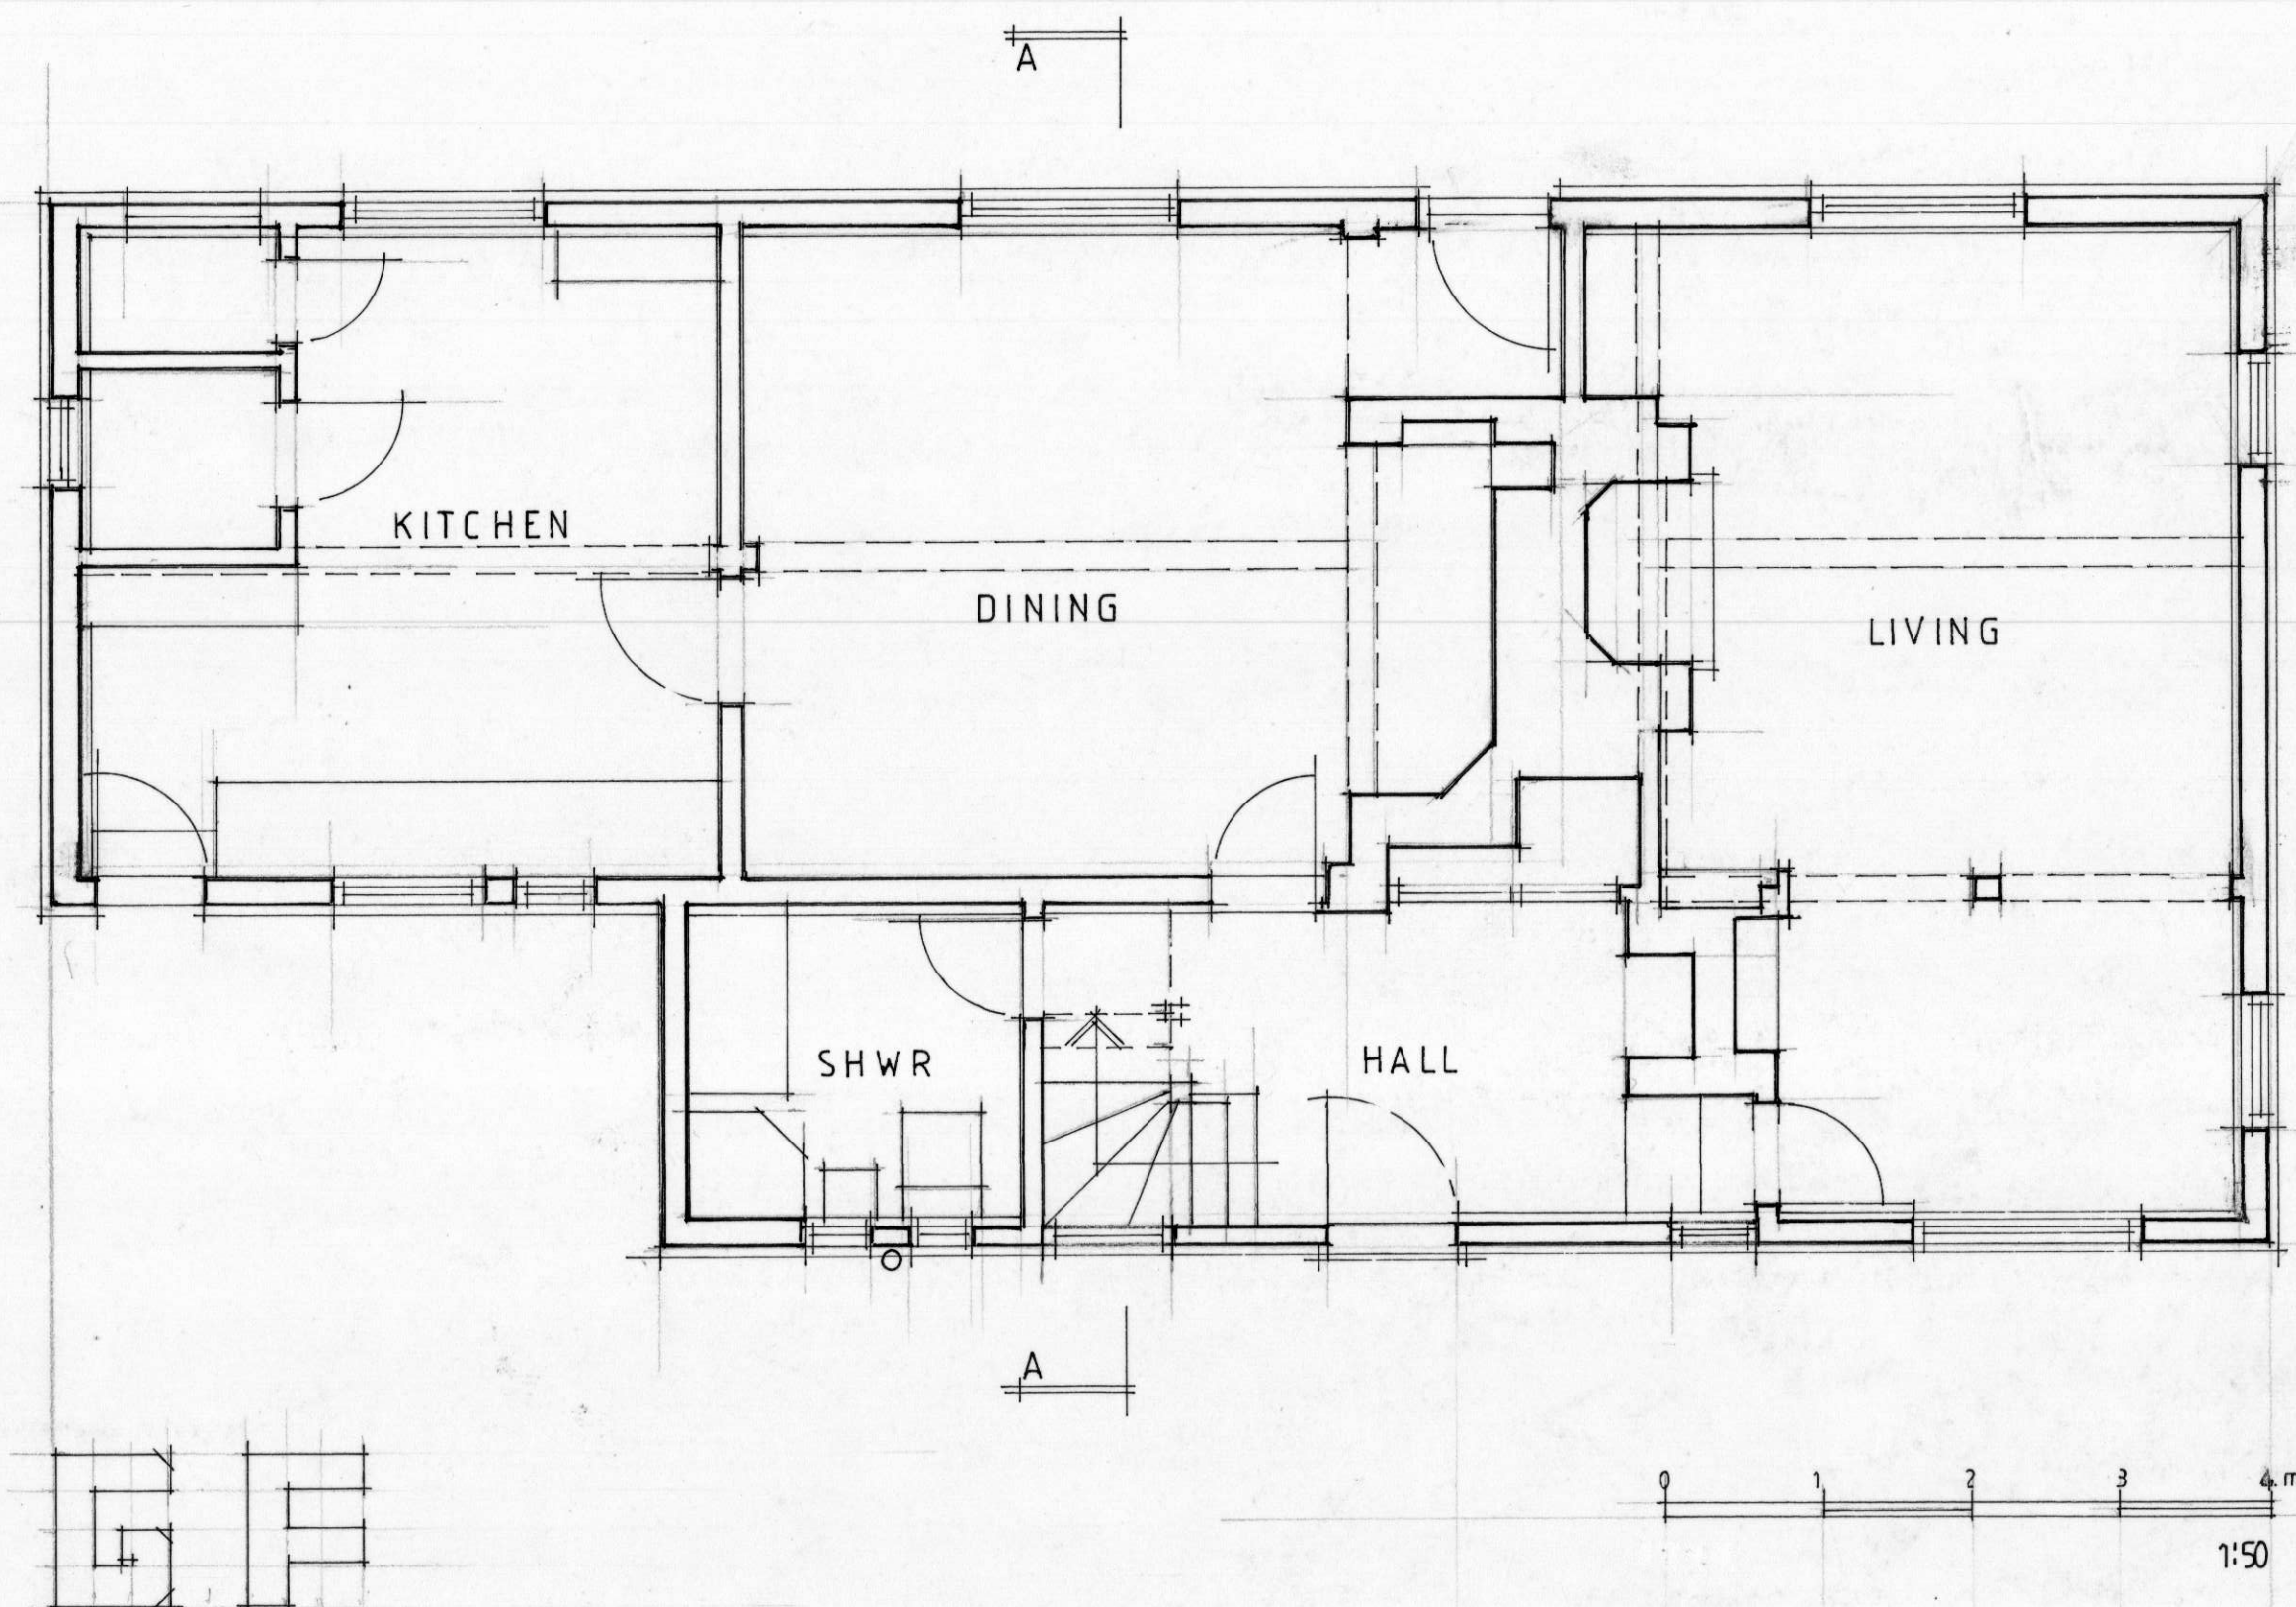

Old Hammers Rushden
Existing Drawing No: 01
Scales: 1:50 and 1:100 at A1