




Existing Front (East) Elevation

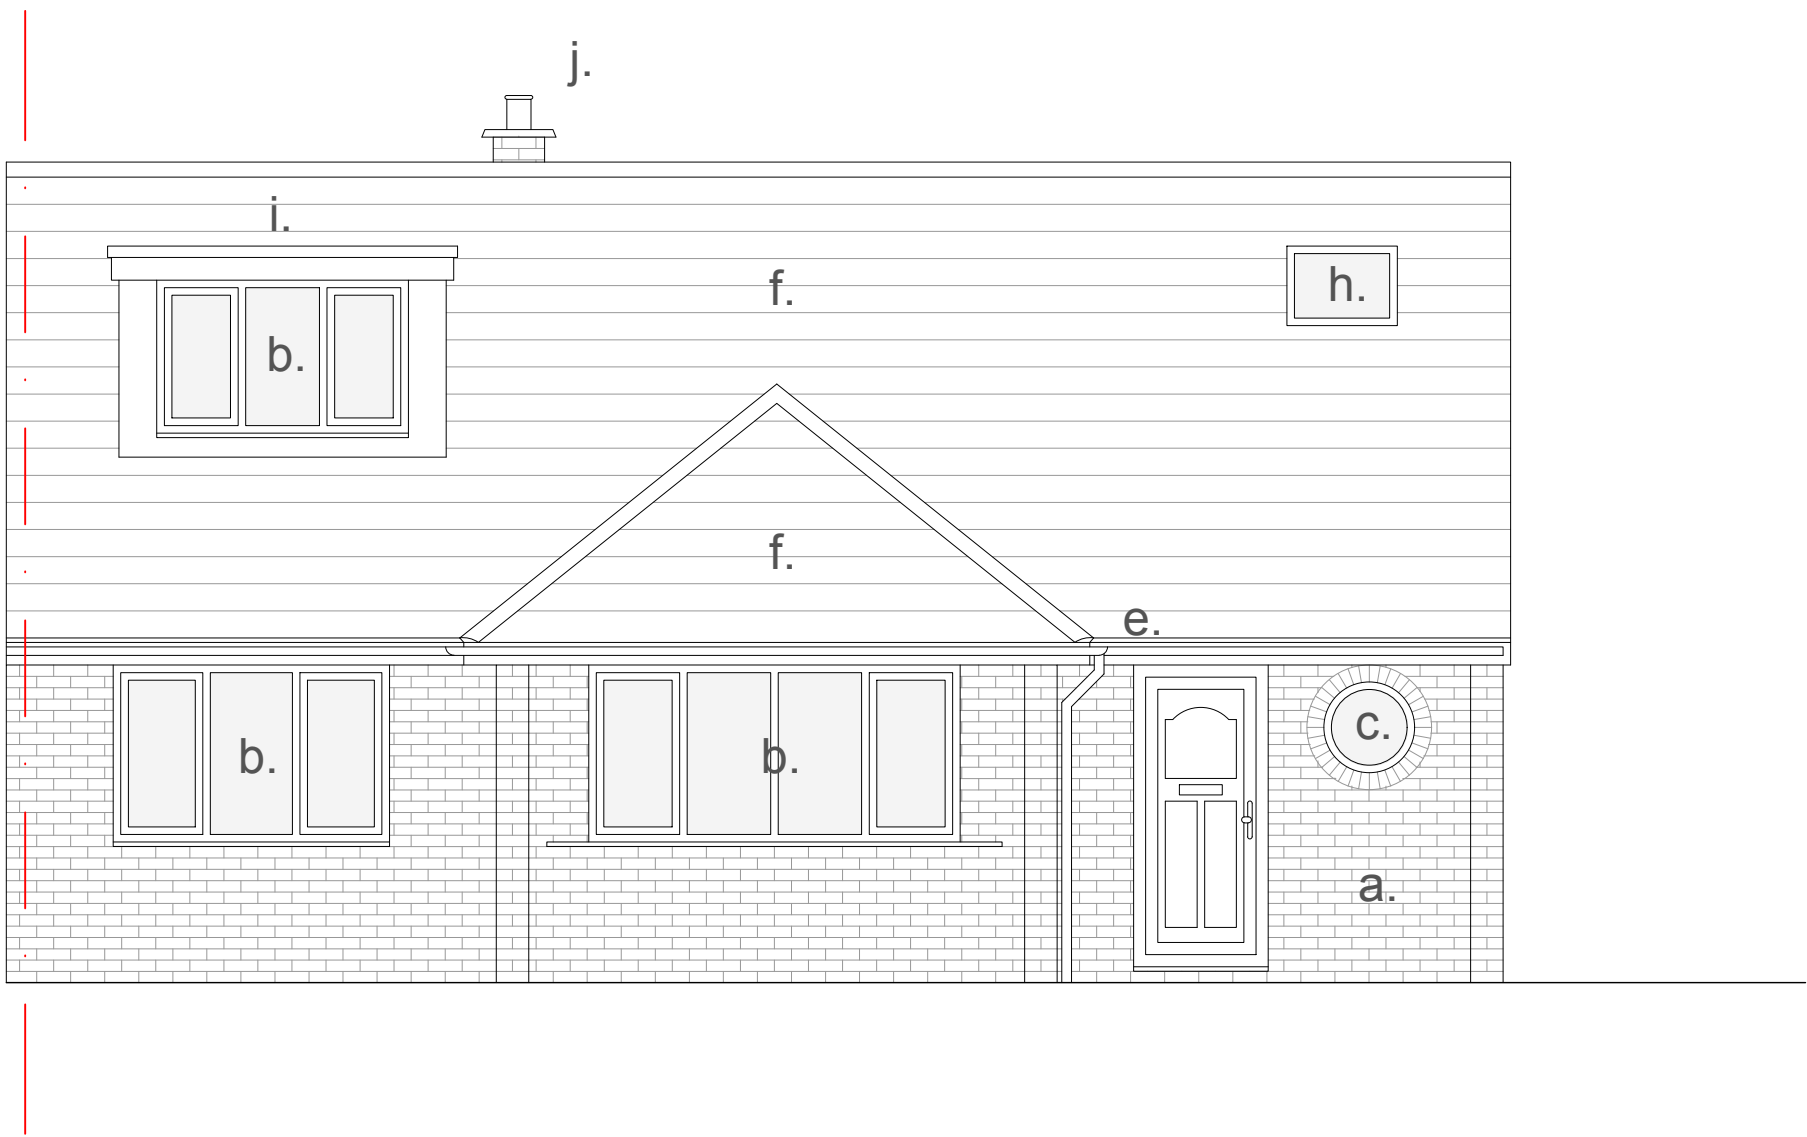

Existing Rear (West) Elevation

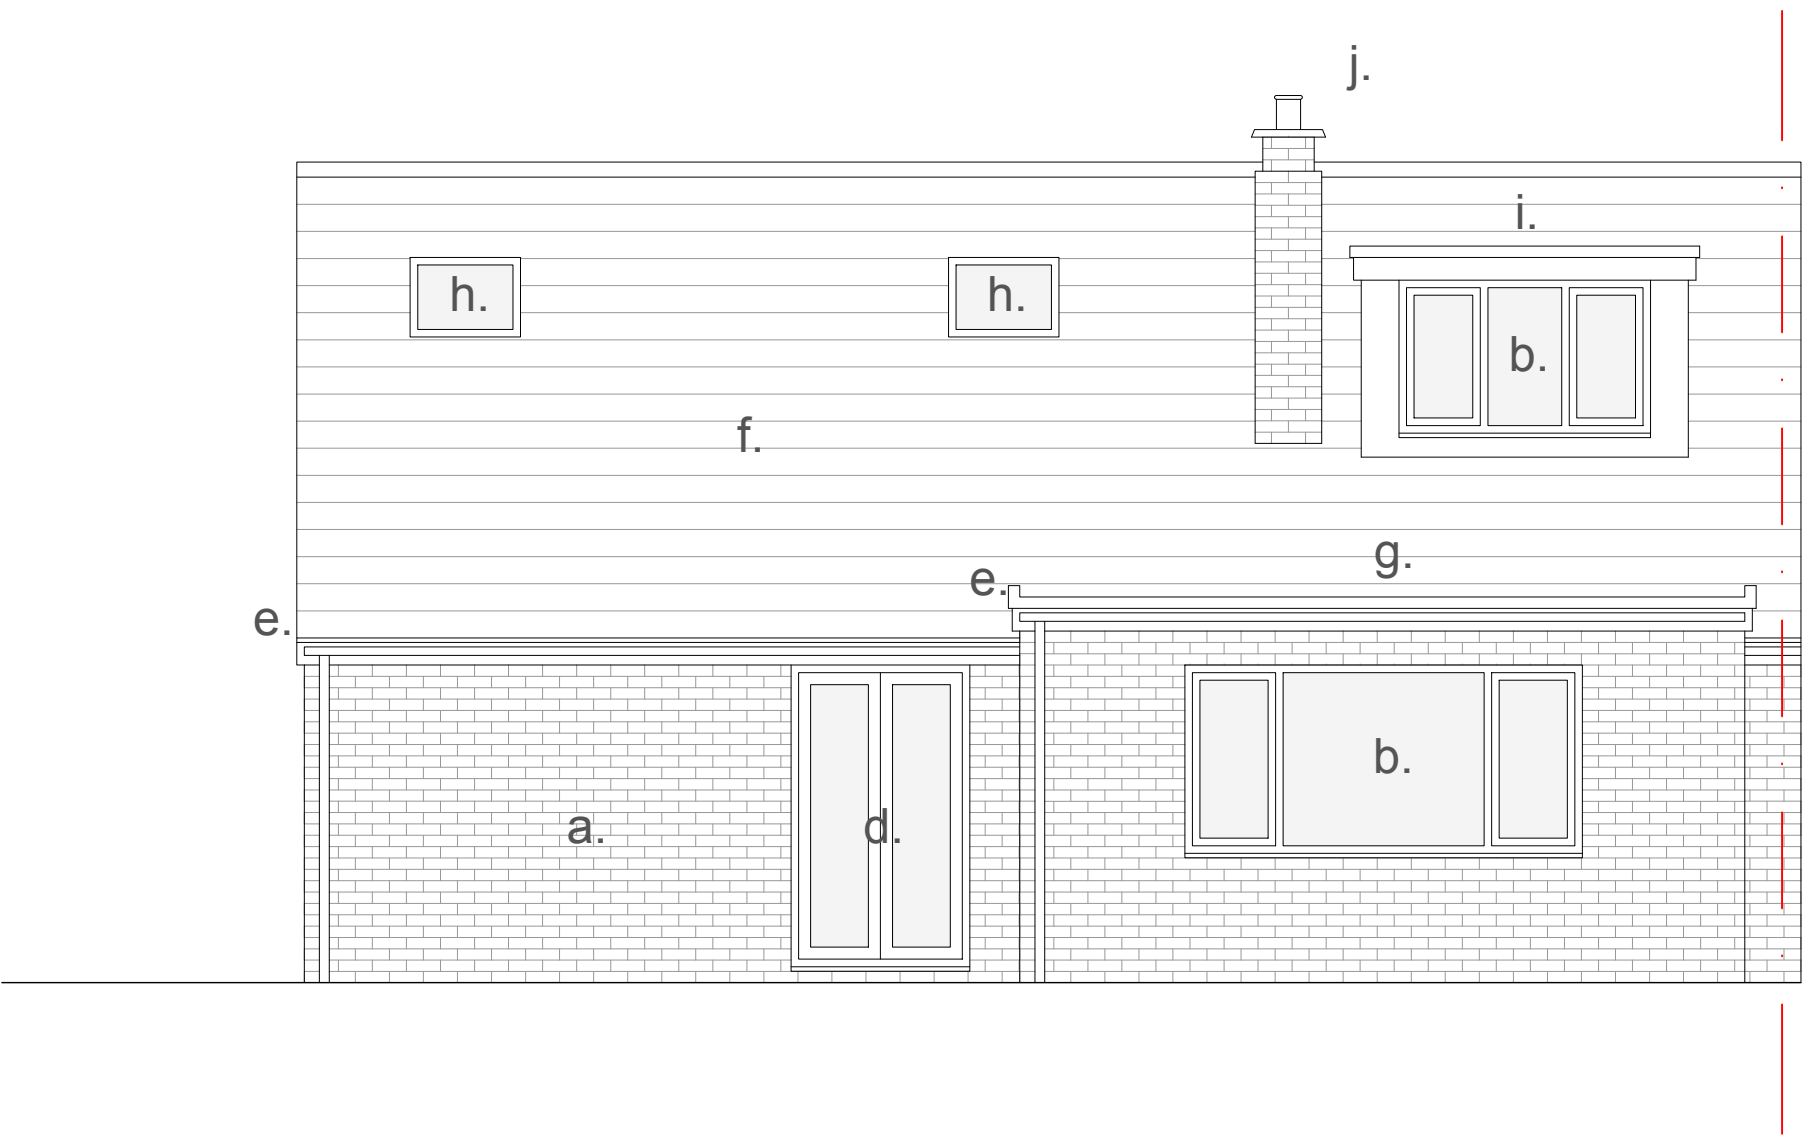


Existing Side (North) Elevation

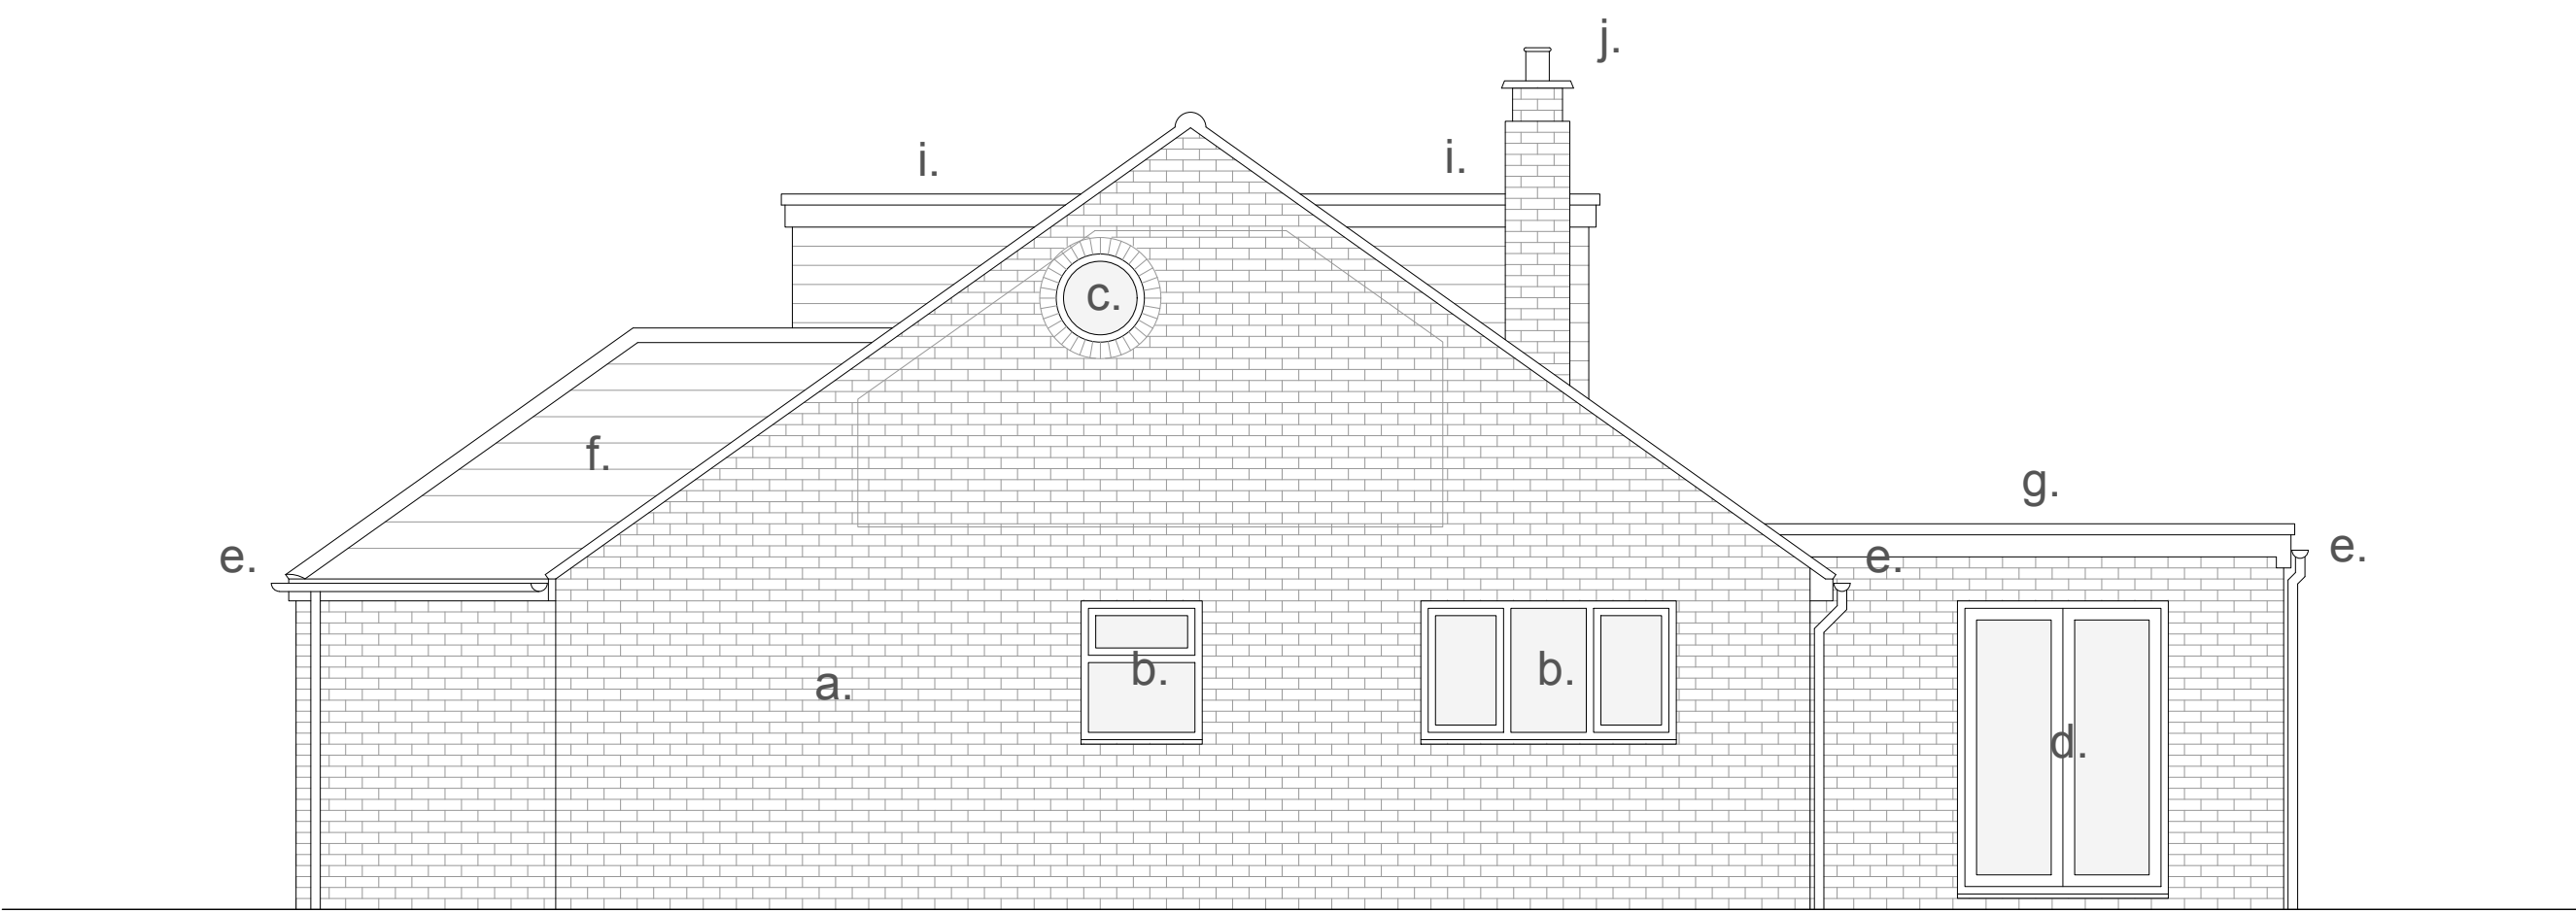

Notes:

- | | | | |
|----|---|----|----------------|
| a. | Brickwork | g. | Flat felt roof |
| b. | White UPVC window | h. | Roof light |
| c. | White painted timber framed portal window | i. | Dormer |
| d. | White UPVC doors | j. | Chimney |
| e. | Black UPVC rainwater goods | | |
| f. | Concrete tiled roof | | |

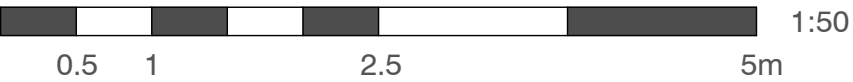

Suite 4a, 30 Bancroft
Hitchin, SG5 1LE
01462 236866
michael@michaelcollinsarchitects.com
www.michaelcollinsarchitects.com

Note: This drawing is copyright.
Note: These layouts are preliminary until further surveys are undertaken.
Note: Scale and boundaries are indicative.
Note: Ownership boundary indicative based on OS data.
Note: Red dotted line is shown as site boundary.
Note: Elevation key plan not to scale.

Michael Collins Architect LLP

31 Manor Crescent

Job No.
227 Existing Elevations

Stage: Stage 2
Status: Preliminary

REVISION: Scale
1:50 @:A1

004