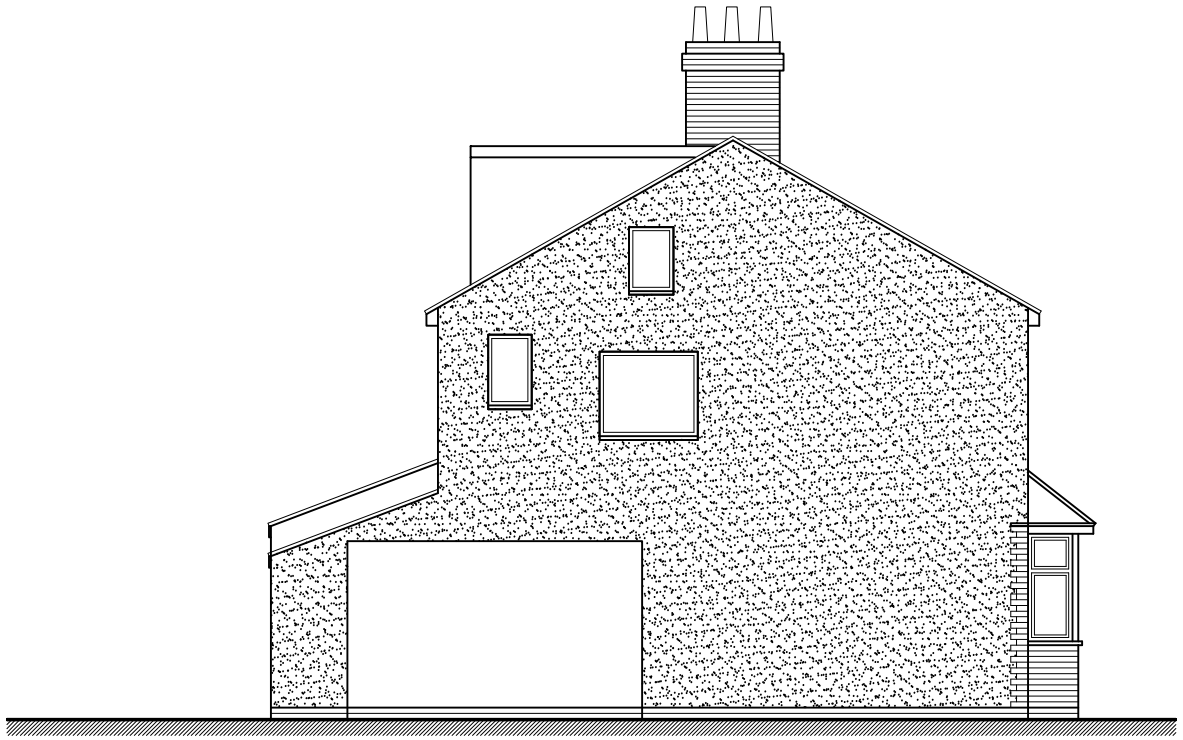

Side Elevation - scale 1:100



Front Elevation - scale 1:100

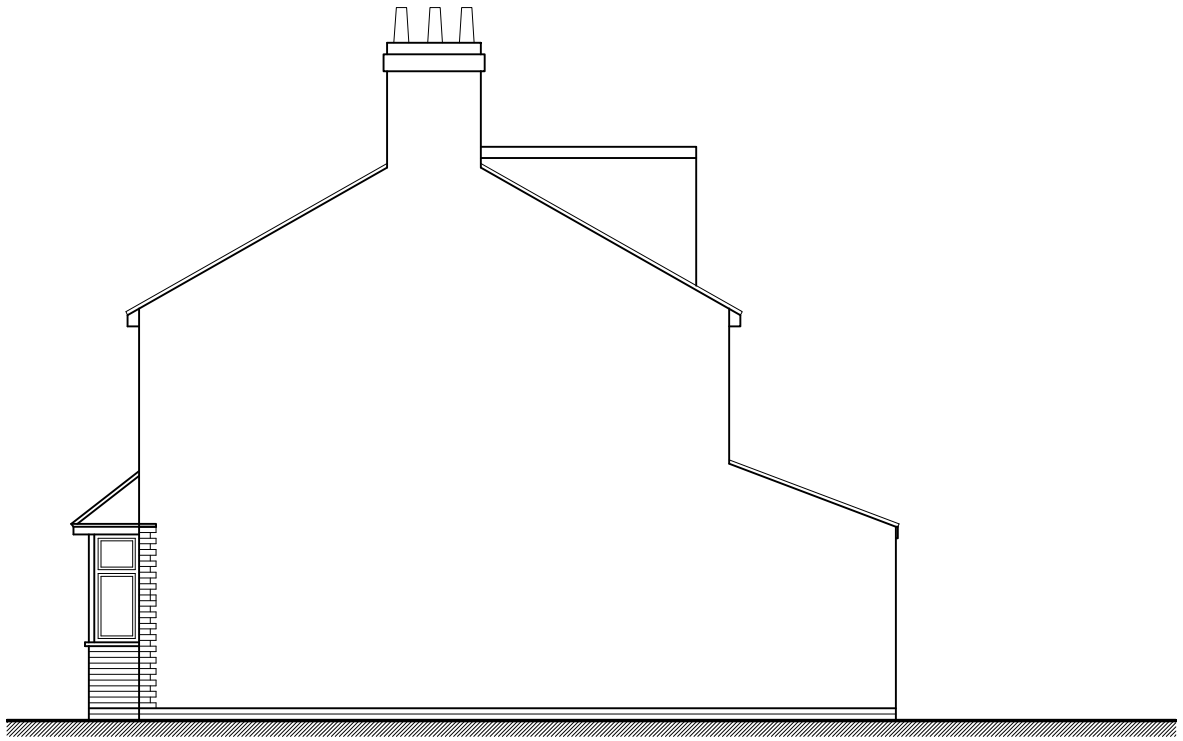

Side Elevation - scale 1:100

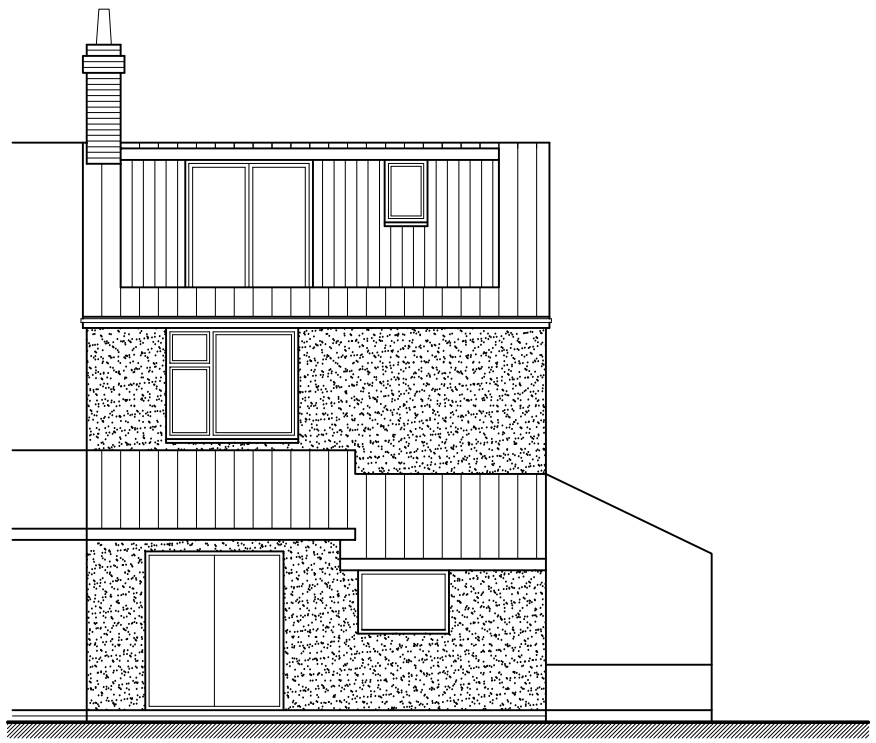

Rear Elevation - scale 1:100

Notes

Setting Out Dimensions;
All dimensions and levels shown on drawings to be checked prior to commencement of work, any discrepancies to be reported to the Architect.
This drawing is PRELIMINARY only and subject to full detailed design,

Structural Engineers design

Subject to Statutory Approvals

This drawing is protected under © copy right

preliminary

CONTRACT
Proposed extension and alterations
20 Brampton Park Road, Hitchin, Hertfordshire

DRAWING TITLE
Existing Elevations

SCALE	DRAWING NUMBER	REVISION
1:100@A3	PO3	
DATE Jan 2018		
DRAWN JEI		CHECKED BY
JOB NUMBER NR-01		

redshed design
47 Hoo Road
Meppershall
Bedfordshire
sg17 5lp

telephone: 01462 807175,07884008970
fax: 01462 807175
e-mail: james/karen@redsheddesign.co.uk
www.redsheddesign.co.uk