


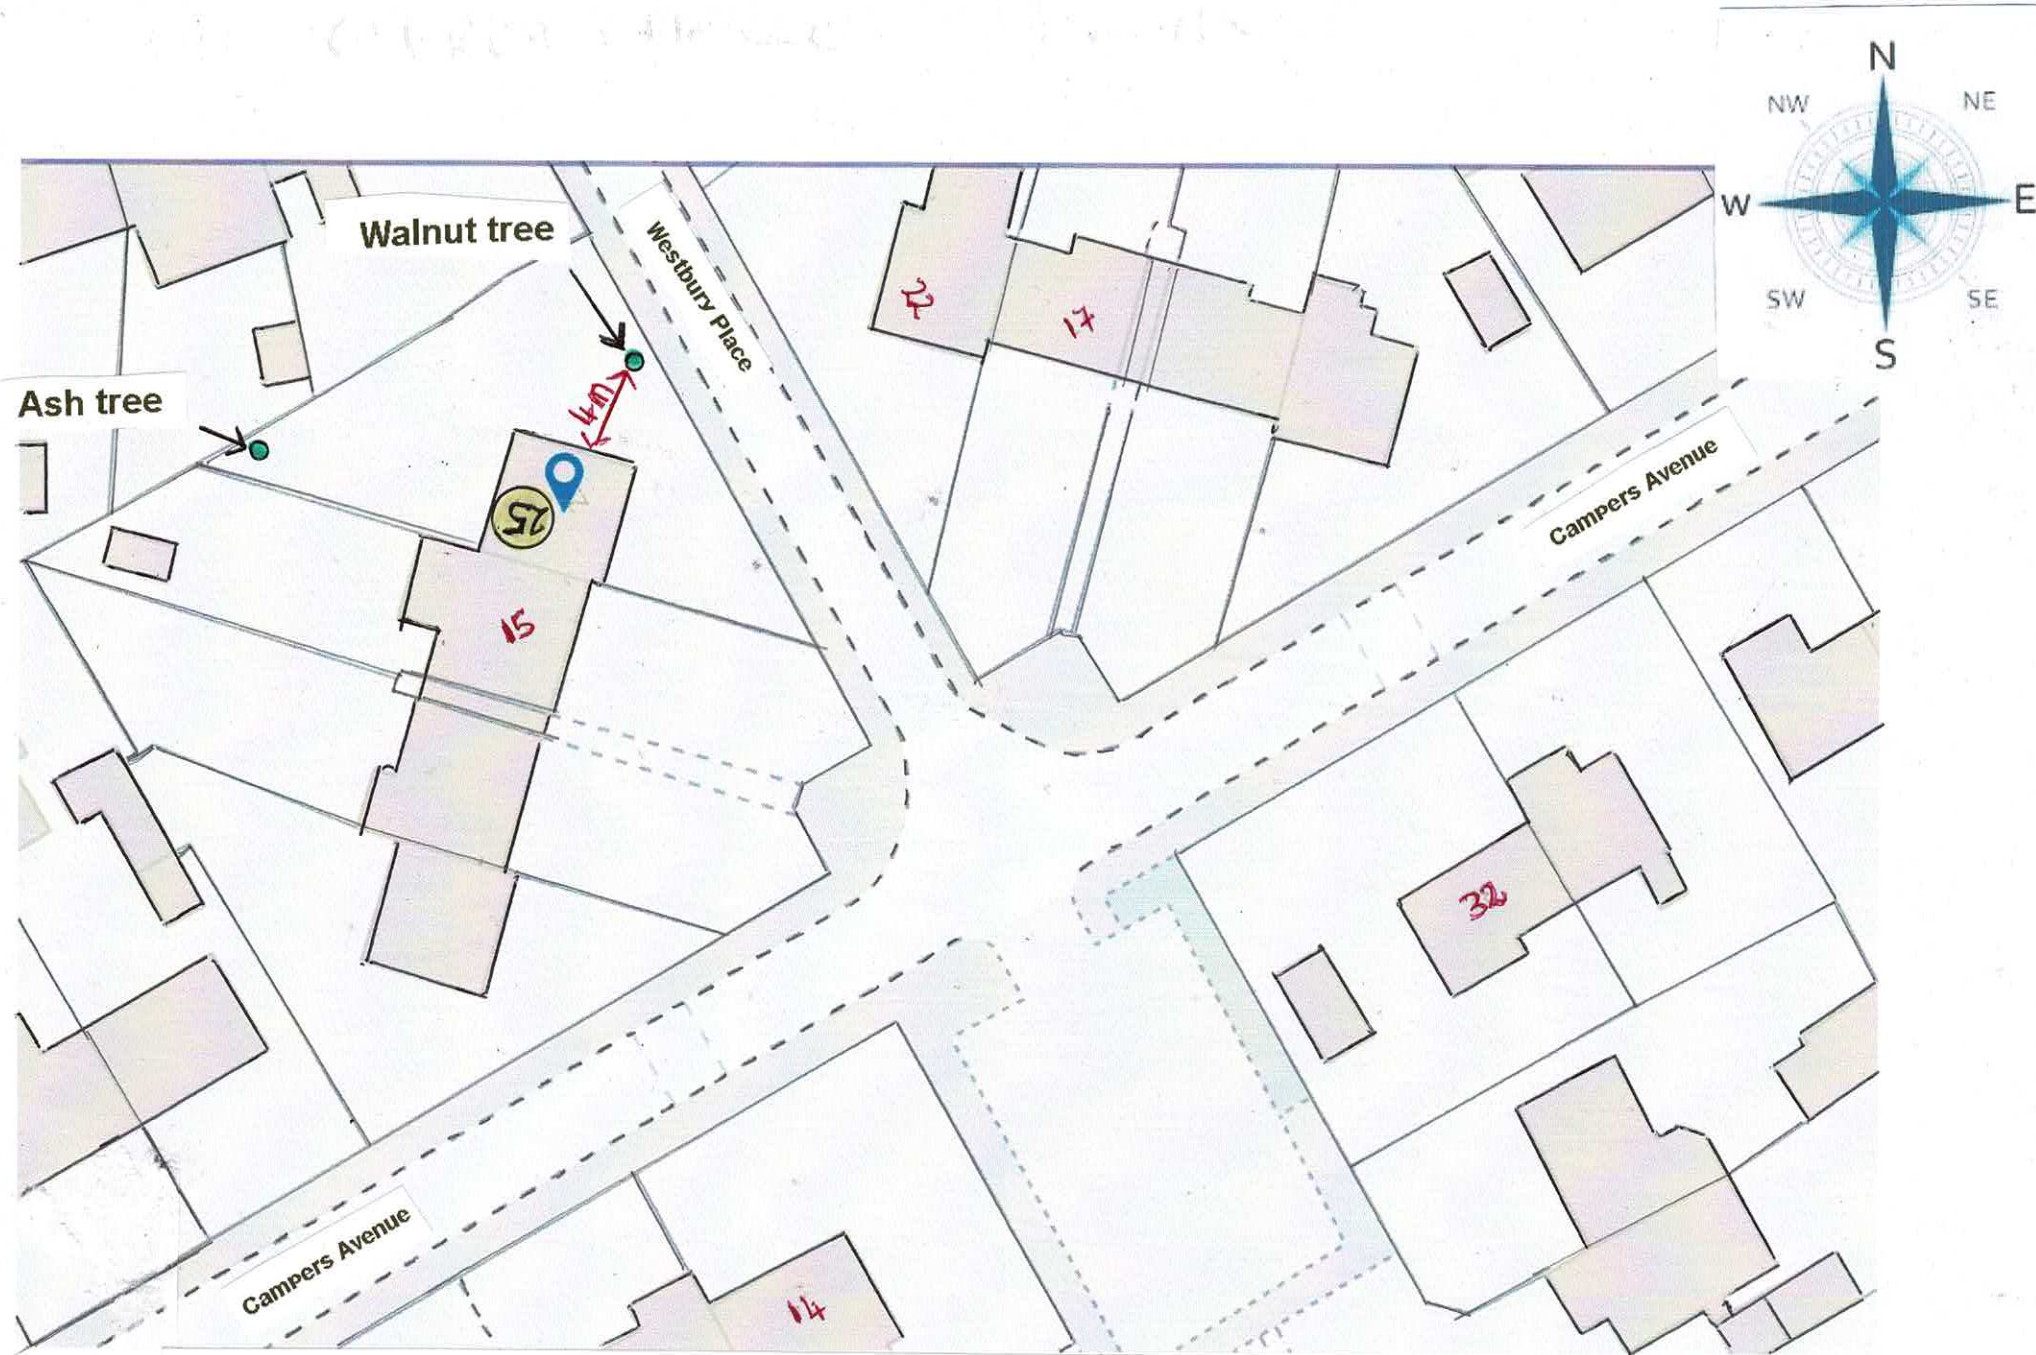

Conservation planning for 25, Westbury place, Letchworth SG6 3SS