




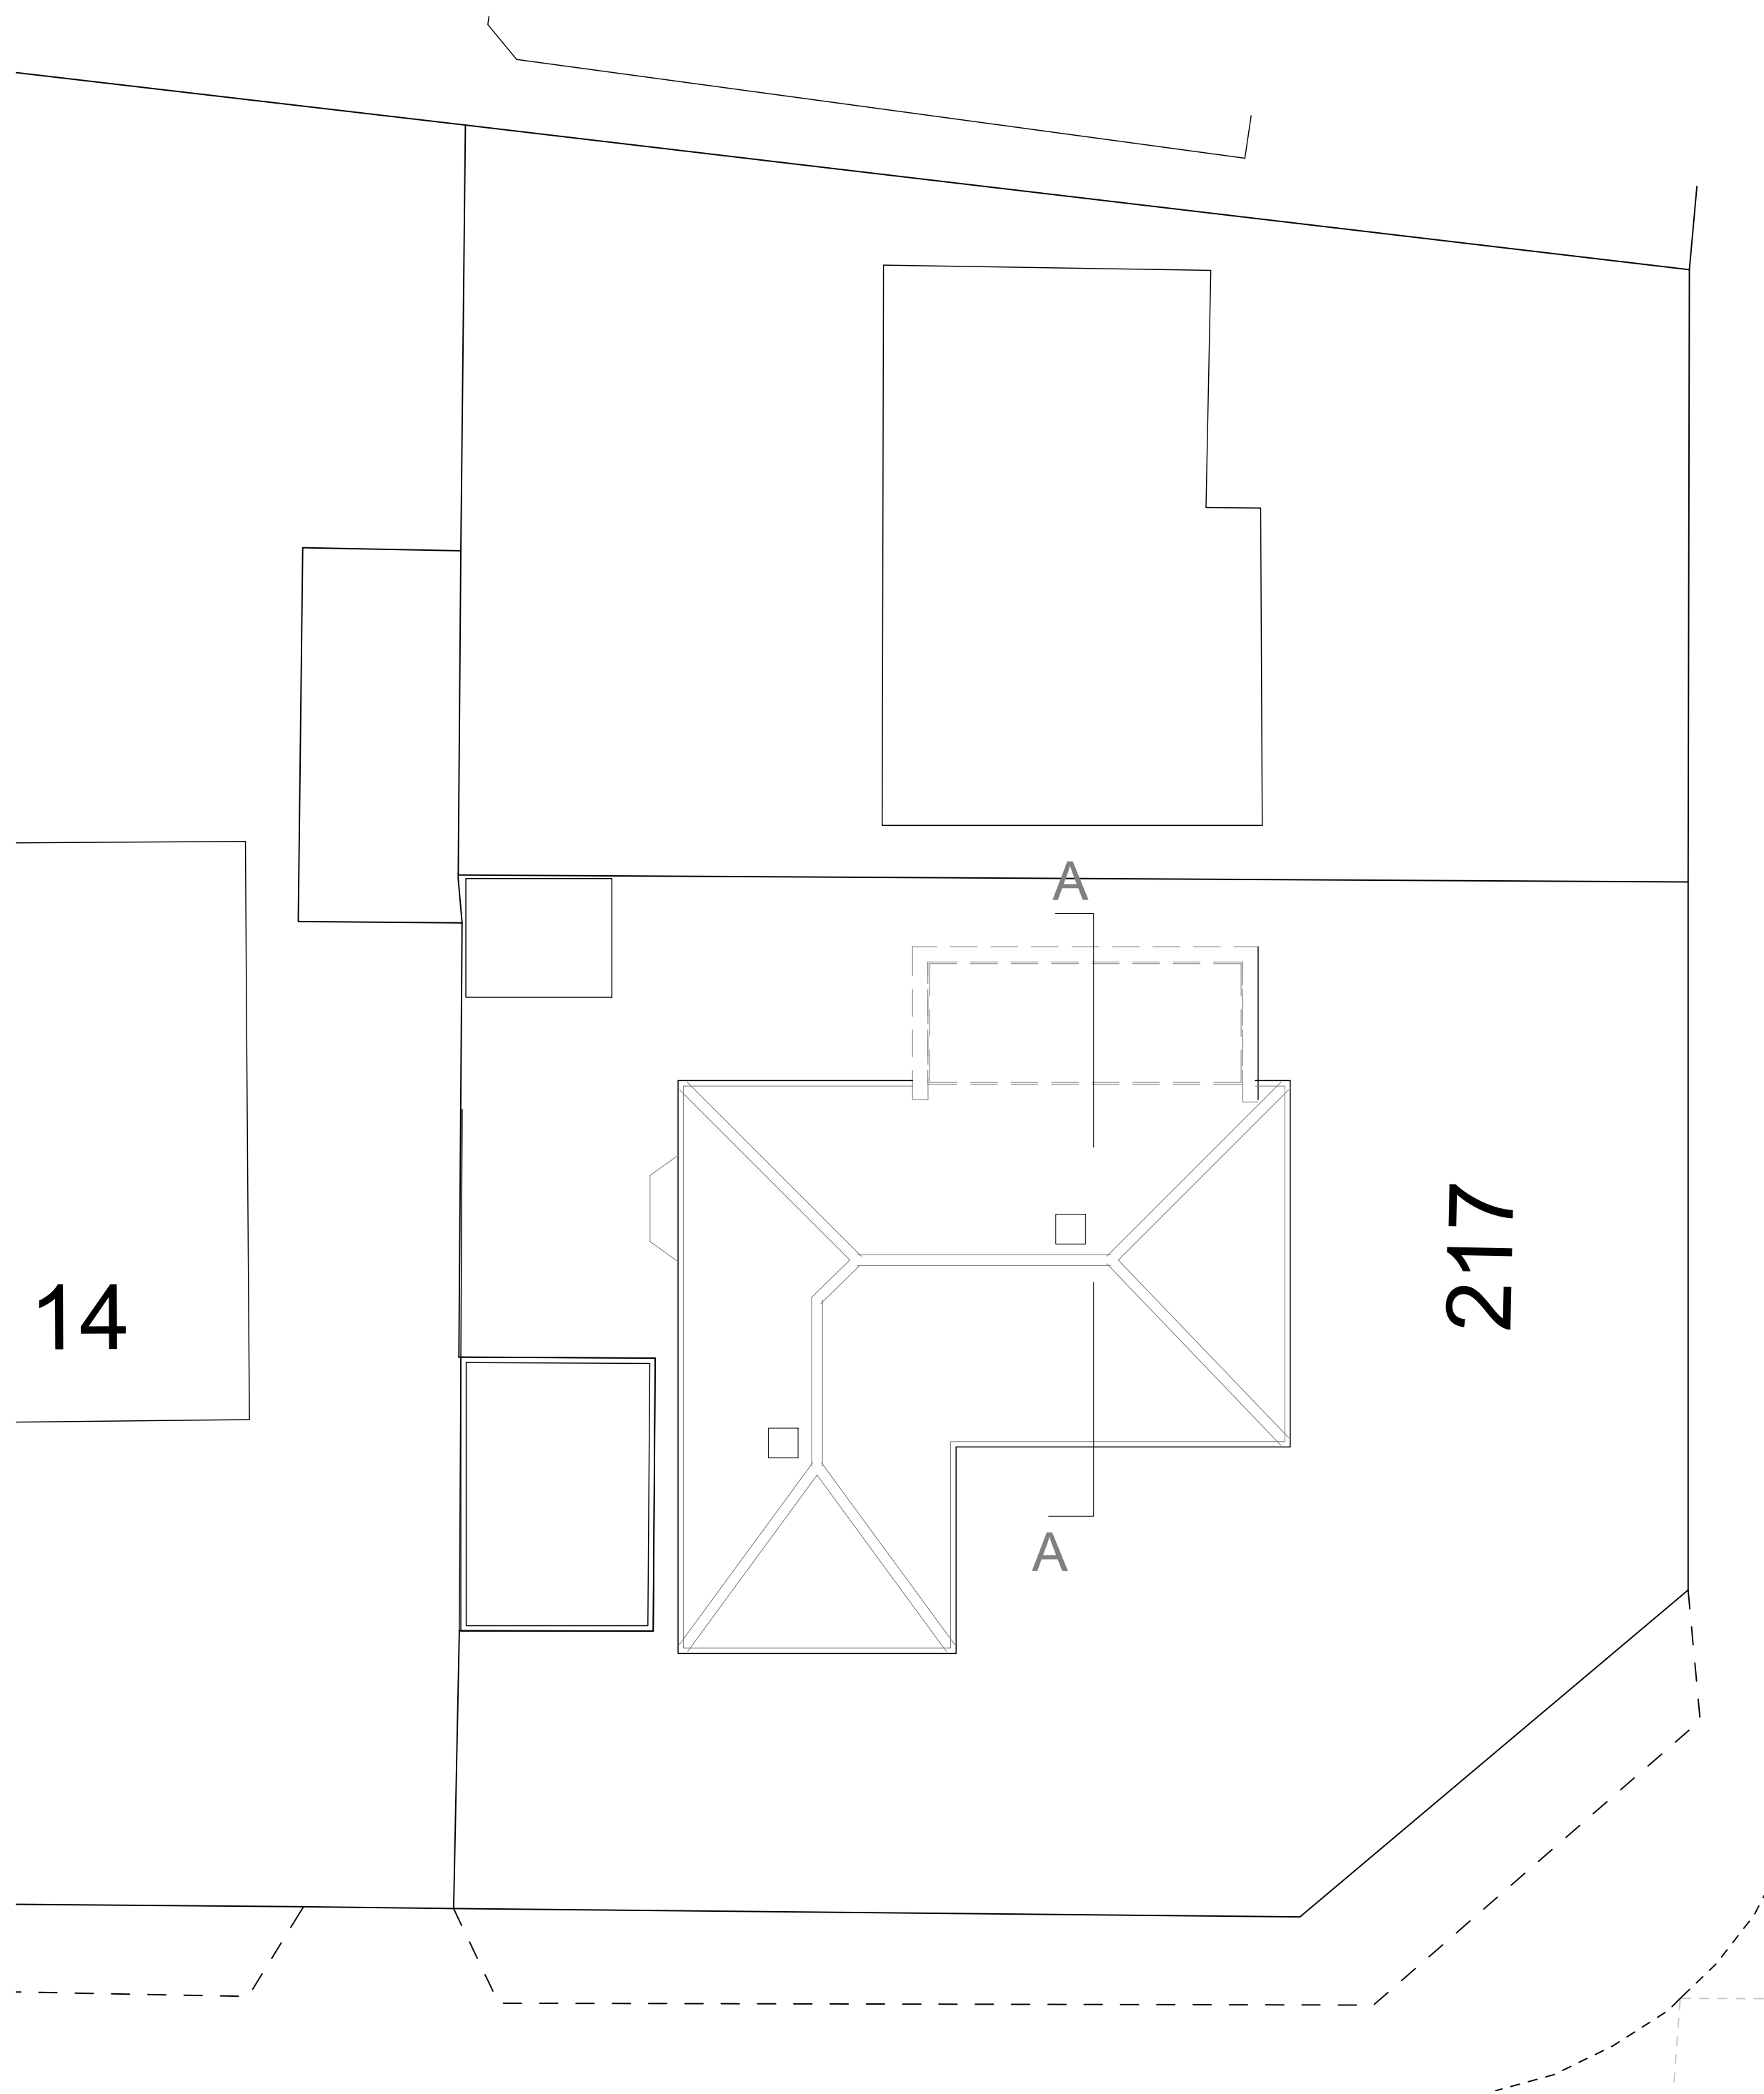

Roof plan as Existing 1:100

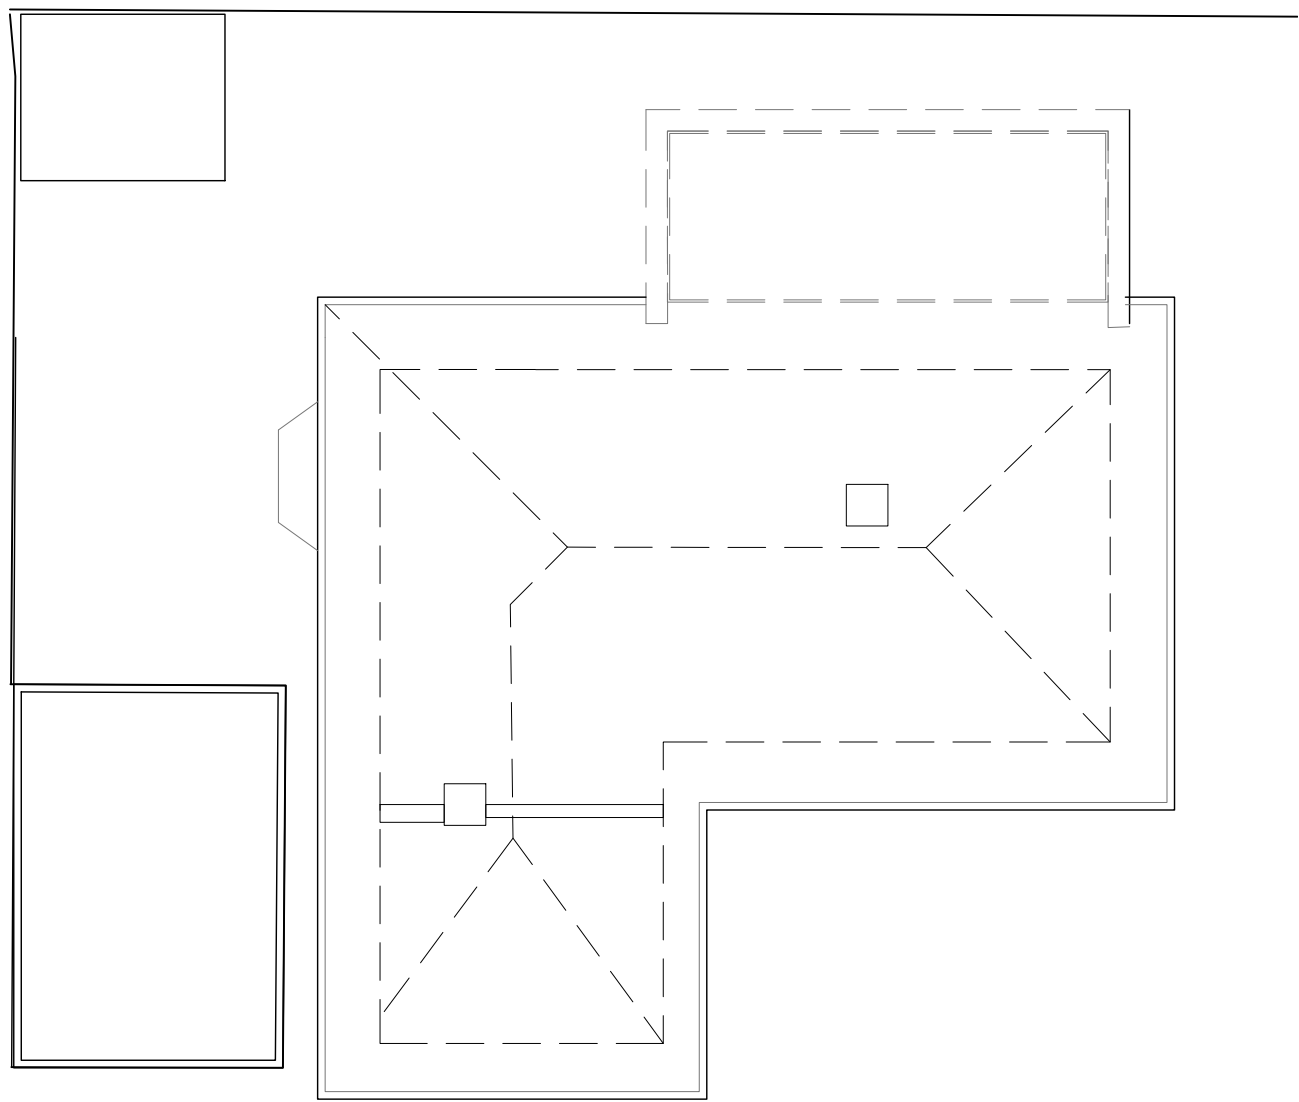

Loft plan as Existing 1:100

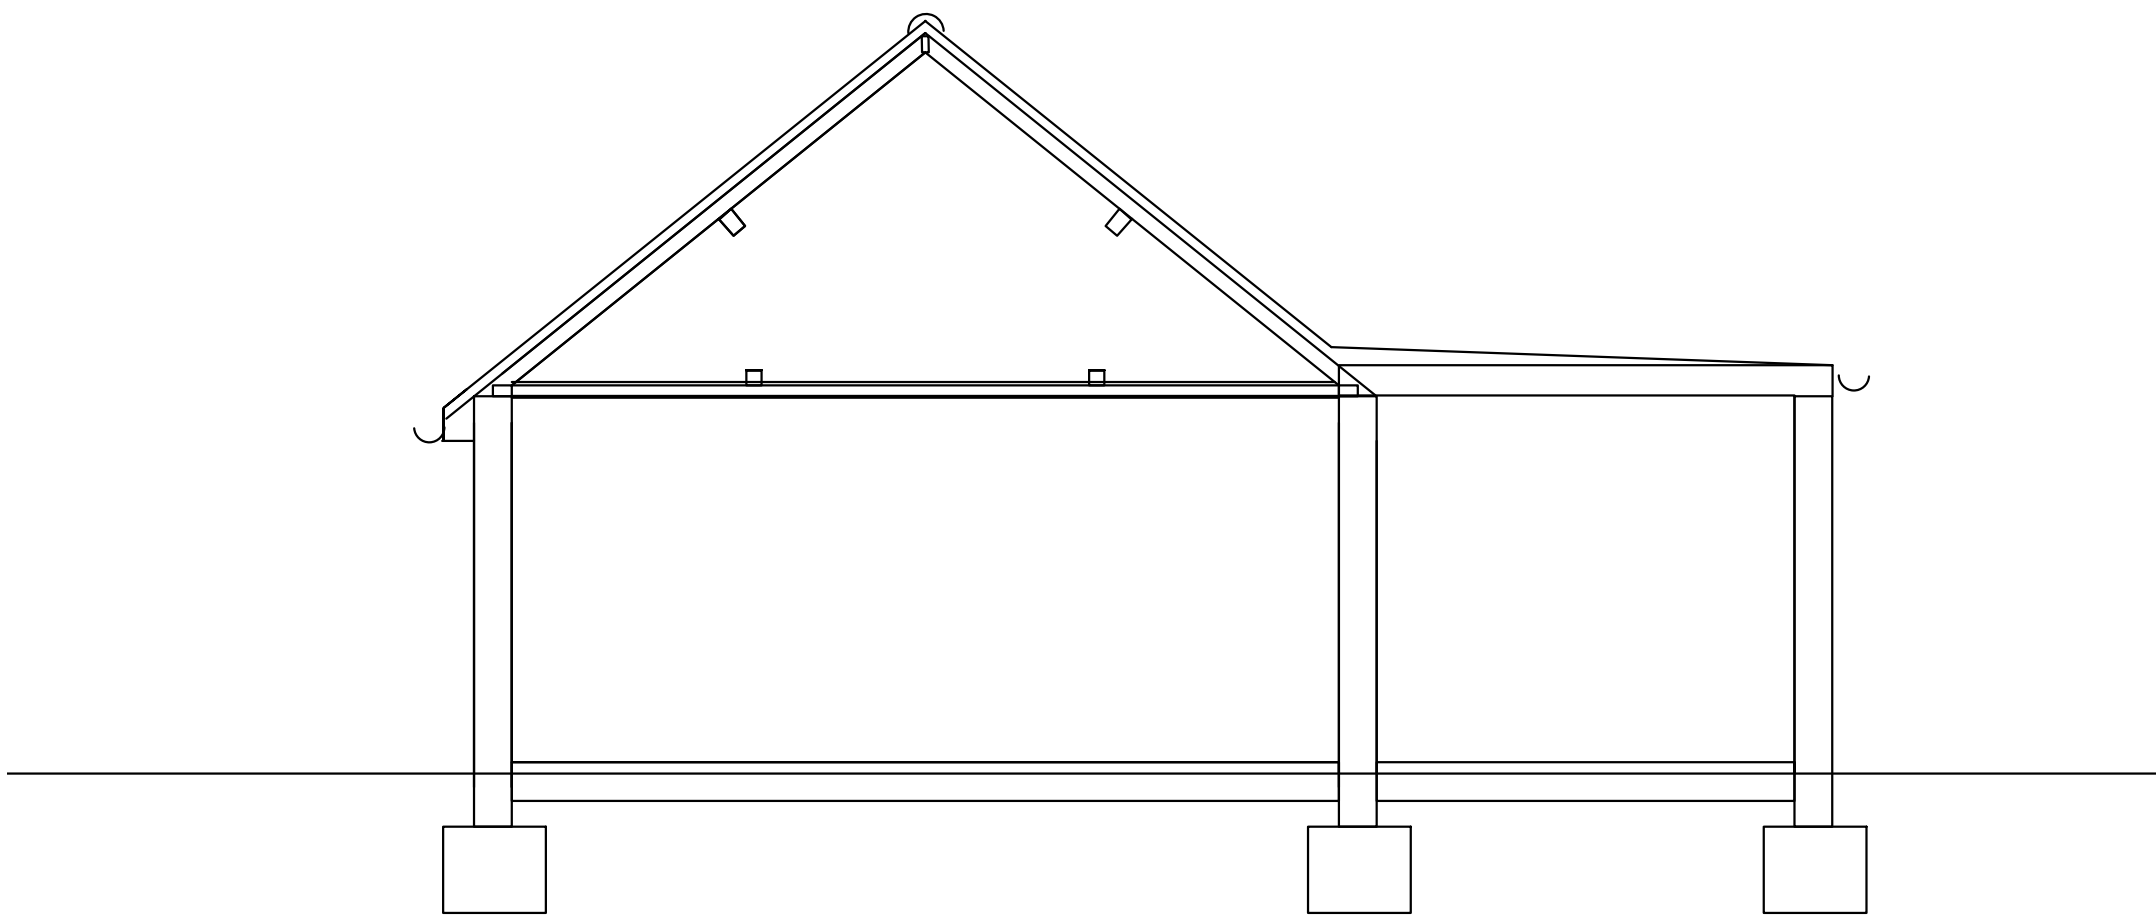

Elevation AA as Existing 1:50



--- Indicative site boundary - refer to title deed

Note: This drawing is copyright

Do not scale from this drawing
Note: to be read in conjunction with Structural Engineers
Information, specification and drawings

All setting out dimensions to be checked on site by
contractor and any discrepancies to be noted ASAP.
Windows, steelwork, to be site sized.

All sundry work not shown to be undertaken in accordance
with the British Standards.

Note: This drawing is not a deed plan.

Michael Collins Architect LLP

217 Bedford Road

Job No.

237

Section and roof plan as
Existing

Stage: Stage 3
Status: Planning

004

REVISION: Scale
1:100/50@A1



Suite 4a, 30 Bancroft
Hitchin, SG6 1LE
01462 236666
michael@michaelcollinsarchitects.com
www.michaelcollinsarchitects.com