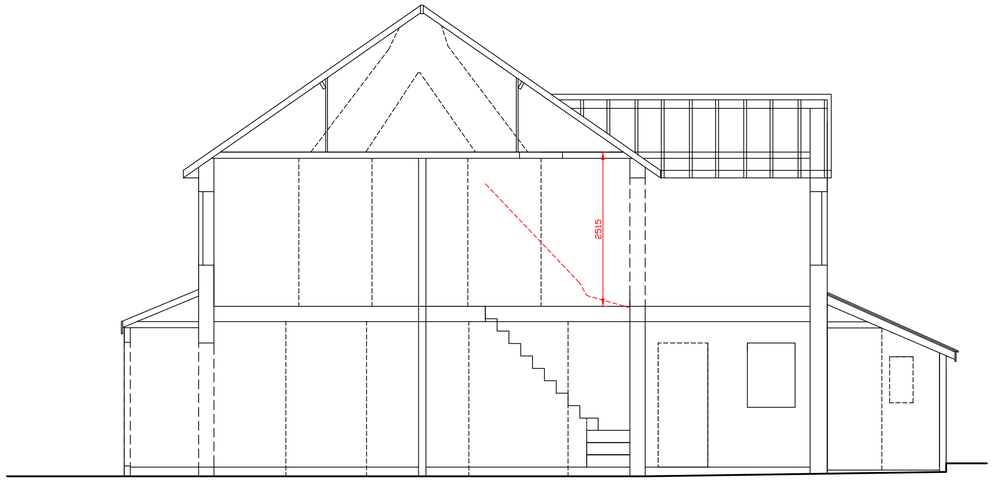

Existing Section



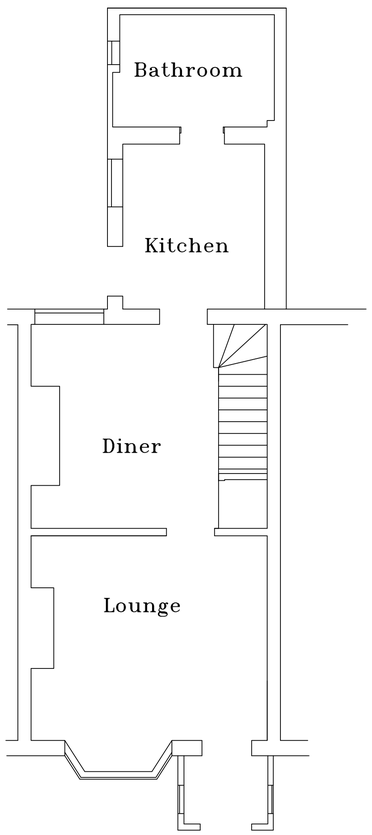

Existing Ground Floor Plan

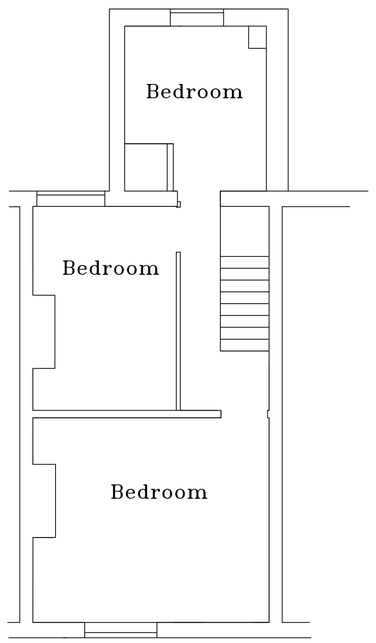

Existing First Floor Plan



Location Plan

REVISION	DESCRIPTION	DATE	

DATE MAR 2018	CLIENT/PROJECT 22 Bunyan Road, Hitchin	JBE James Burton Engineering 65 Shefford Road Clifton Beds. SG17 5RQ Tel. / Fax. 01462 850050 or 07445248074
SCALE 1:50,1:25 & 1:100		
DRAWING STATUS	DRAWING TITLE Existing Floor Plans	Ref:93 01
NO UNAUTHORISED PRINTING OR DIGITAL SCANNING ALLOWED © COPYRIGHT		