



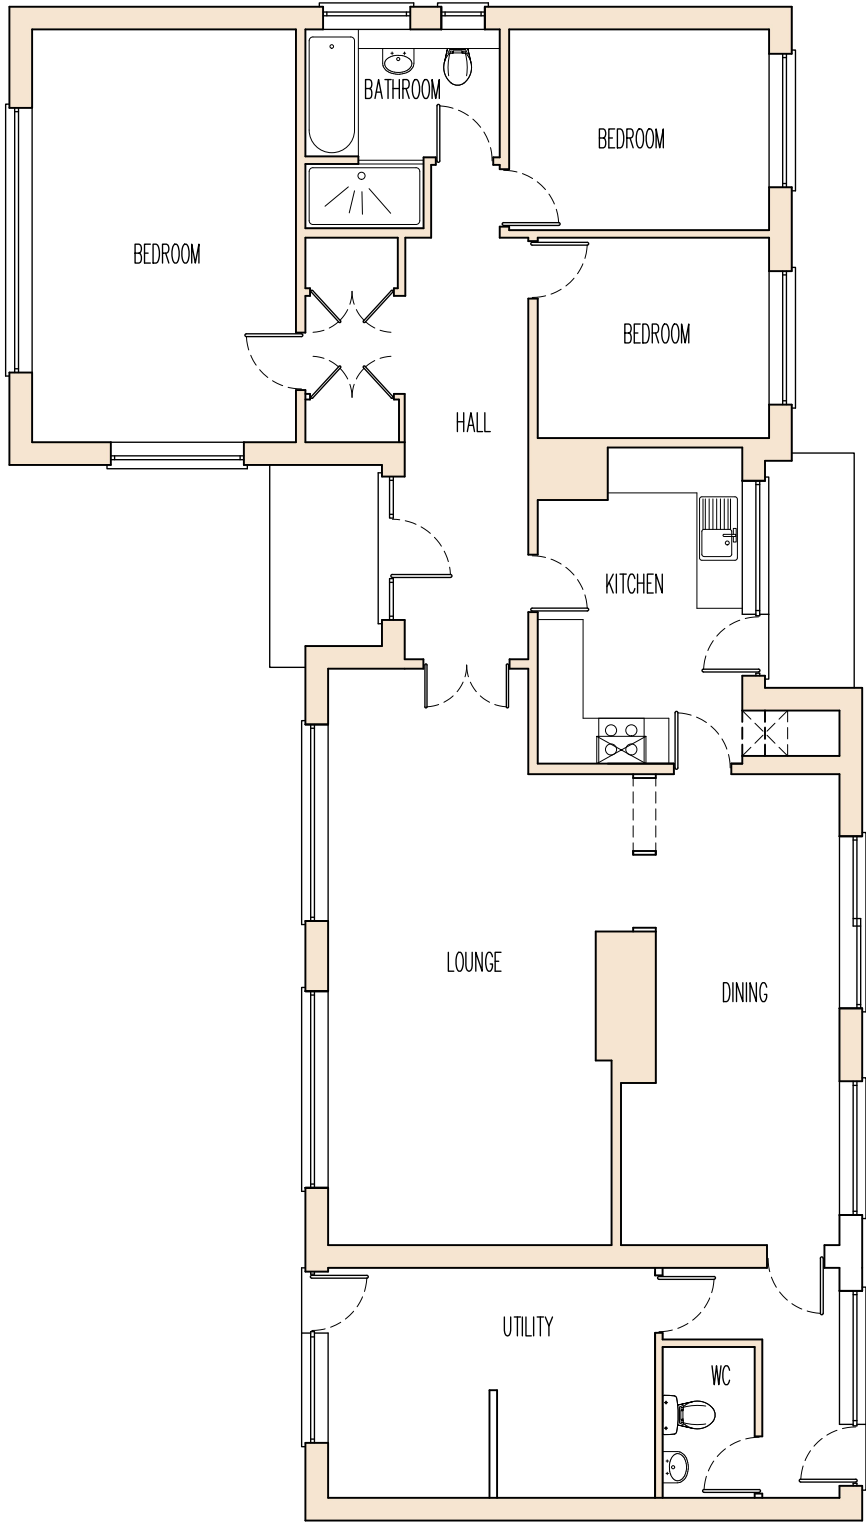


EXISTING LAYOUT



FRONT (WEST) ELEVATION

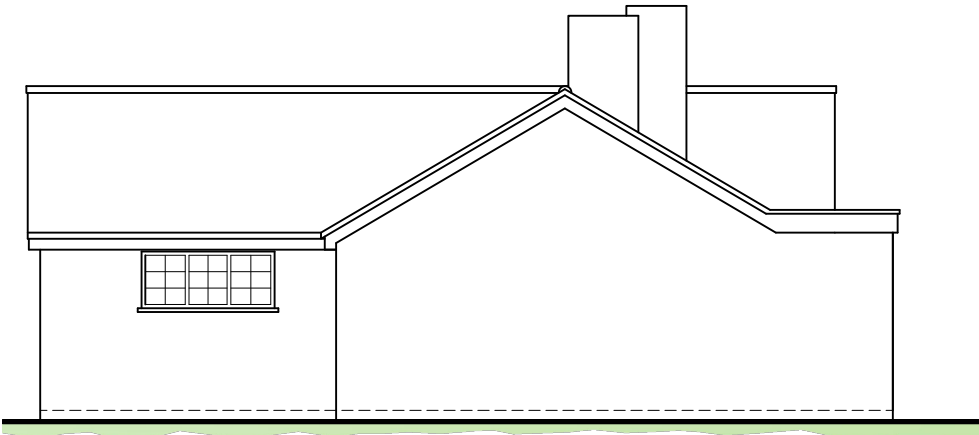

SIDE (SOUTH) ELEVATION

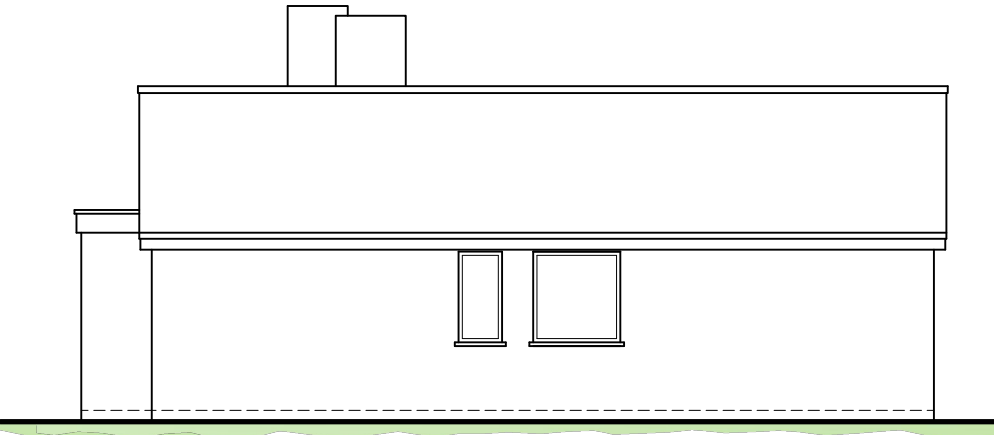

SIDE (NORTH) ELEVATION



REAR (EAST) ELEVATION

