

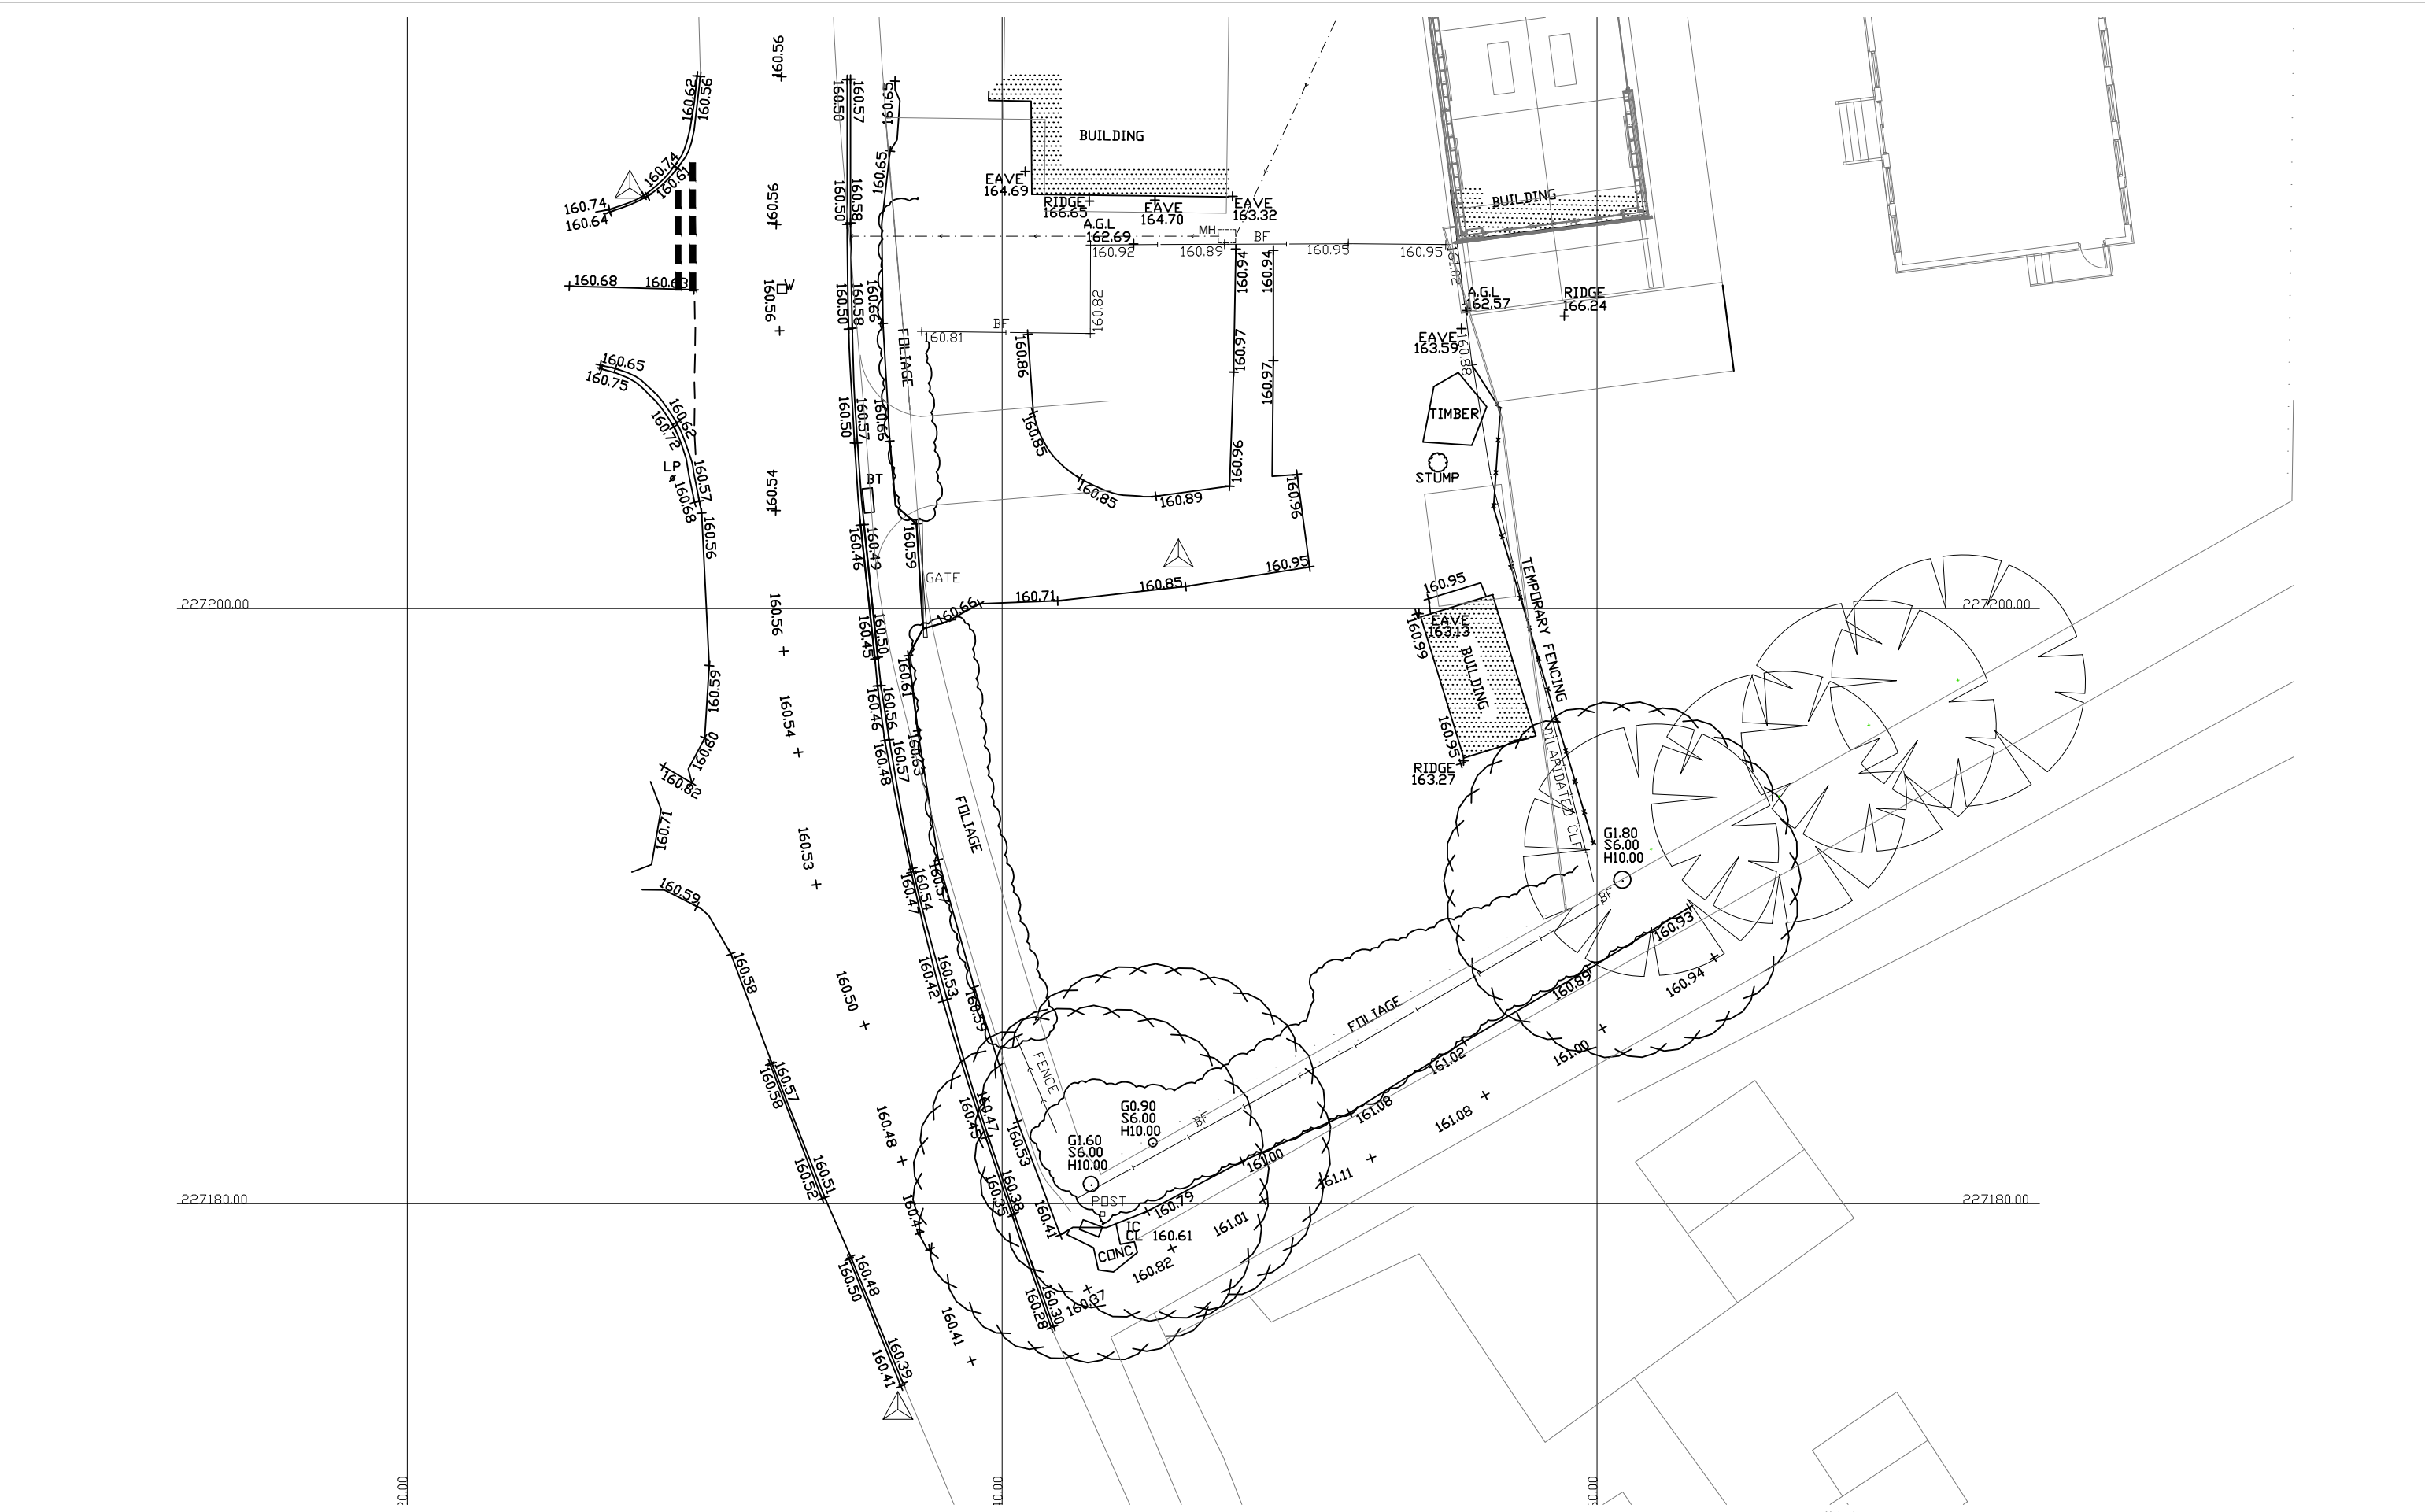


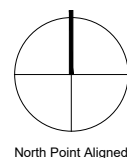

Block Plan

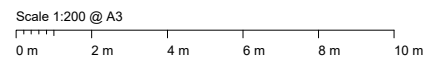

Notes/
Report all errors and omissions to the architect.
Dimensions to be checked on site prior to fabrication.
~~No dimensions to be scaled from this drawing.~~

hox design architects		new	Description	Scale	Initials
	Unit 2 5 Drysdale Street London N1 6ND 020 7739 2050 hoxdesign.co.uk		School House, School Lane Offley SG5 3AT Four Residential Units Existing Block Plan	Scale 1:200	Drawing No. 736 / 1-01 Rev. PA
				Date Mar 2023	
				Drawn By PM	