



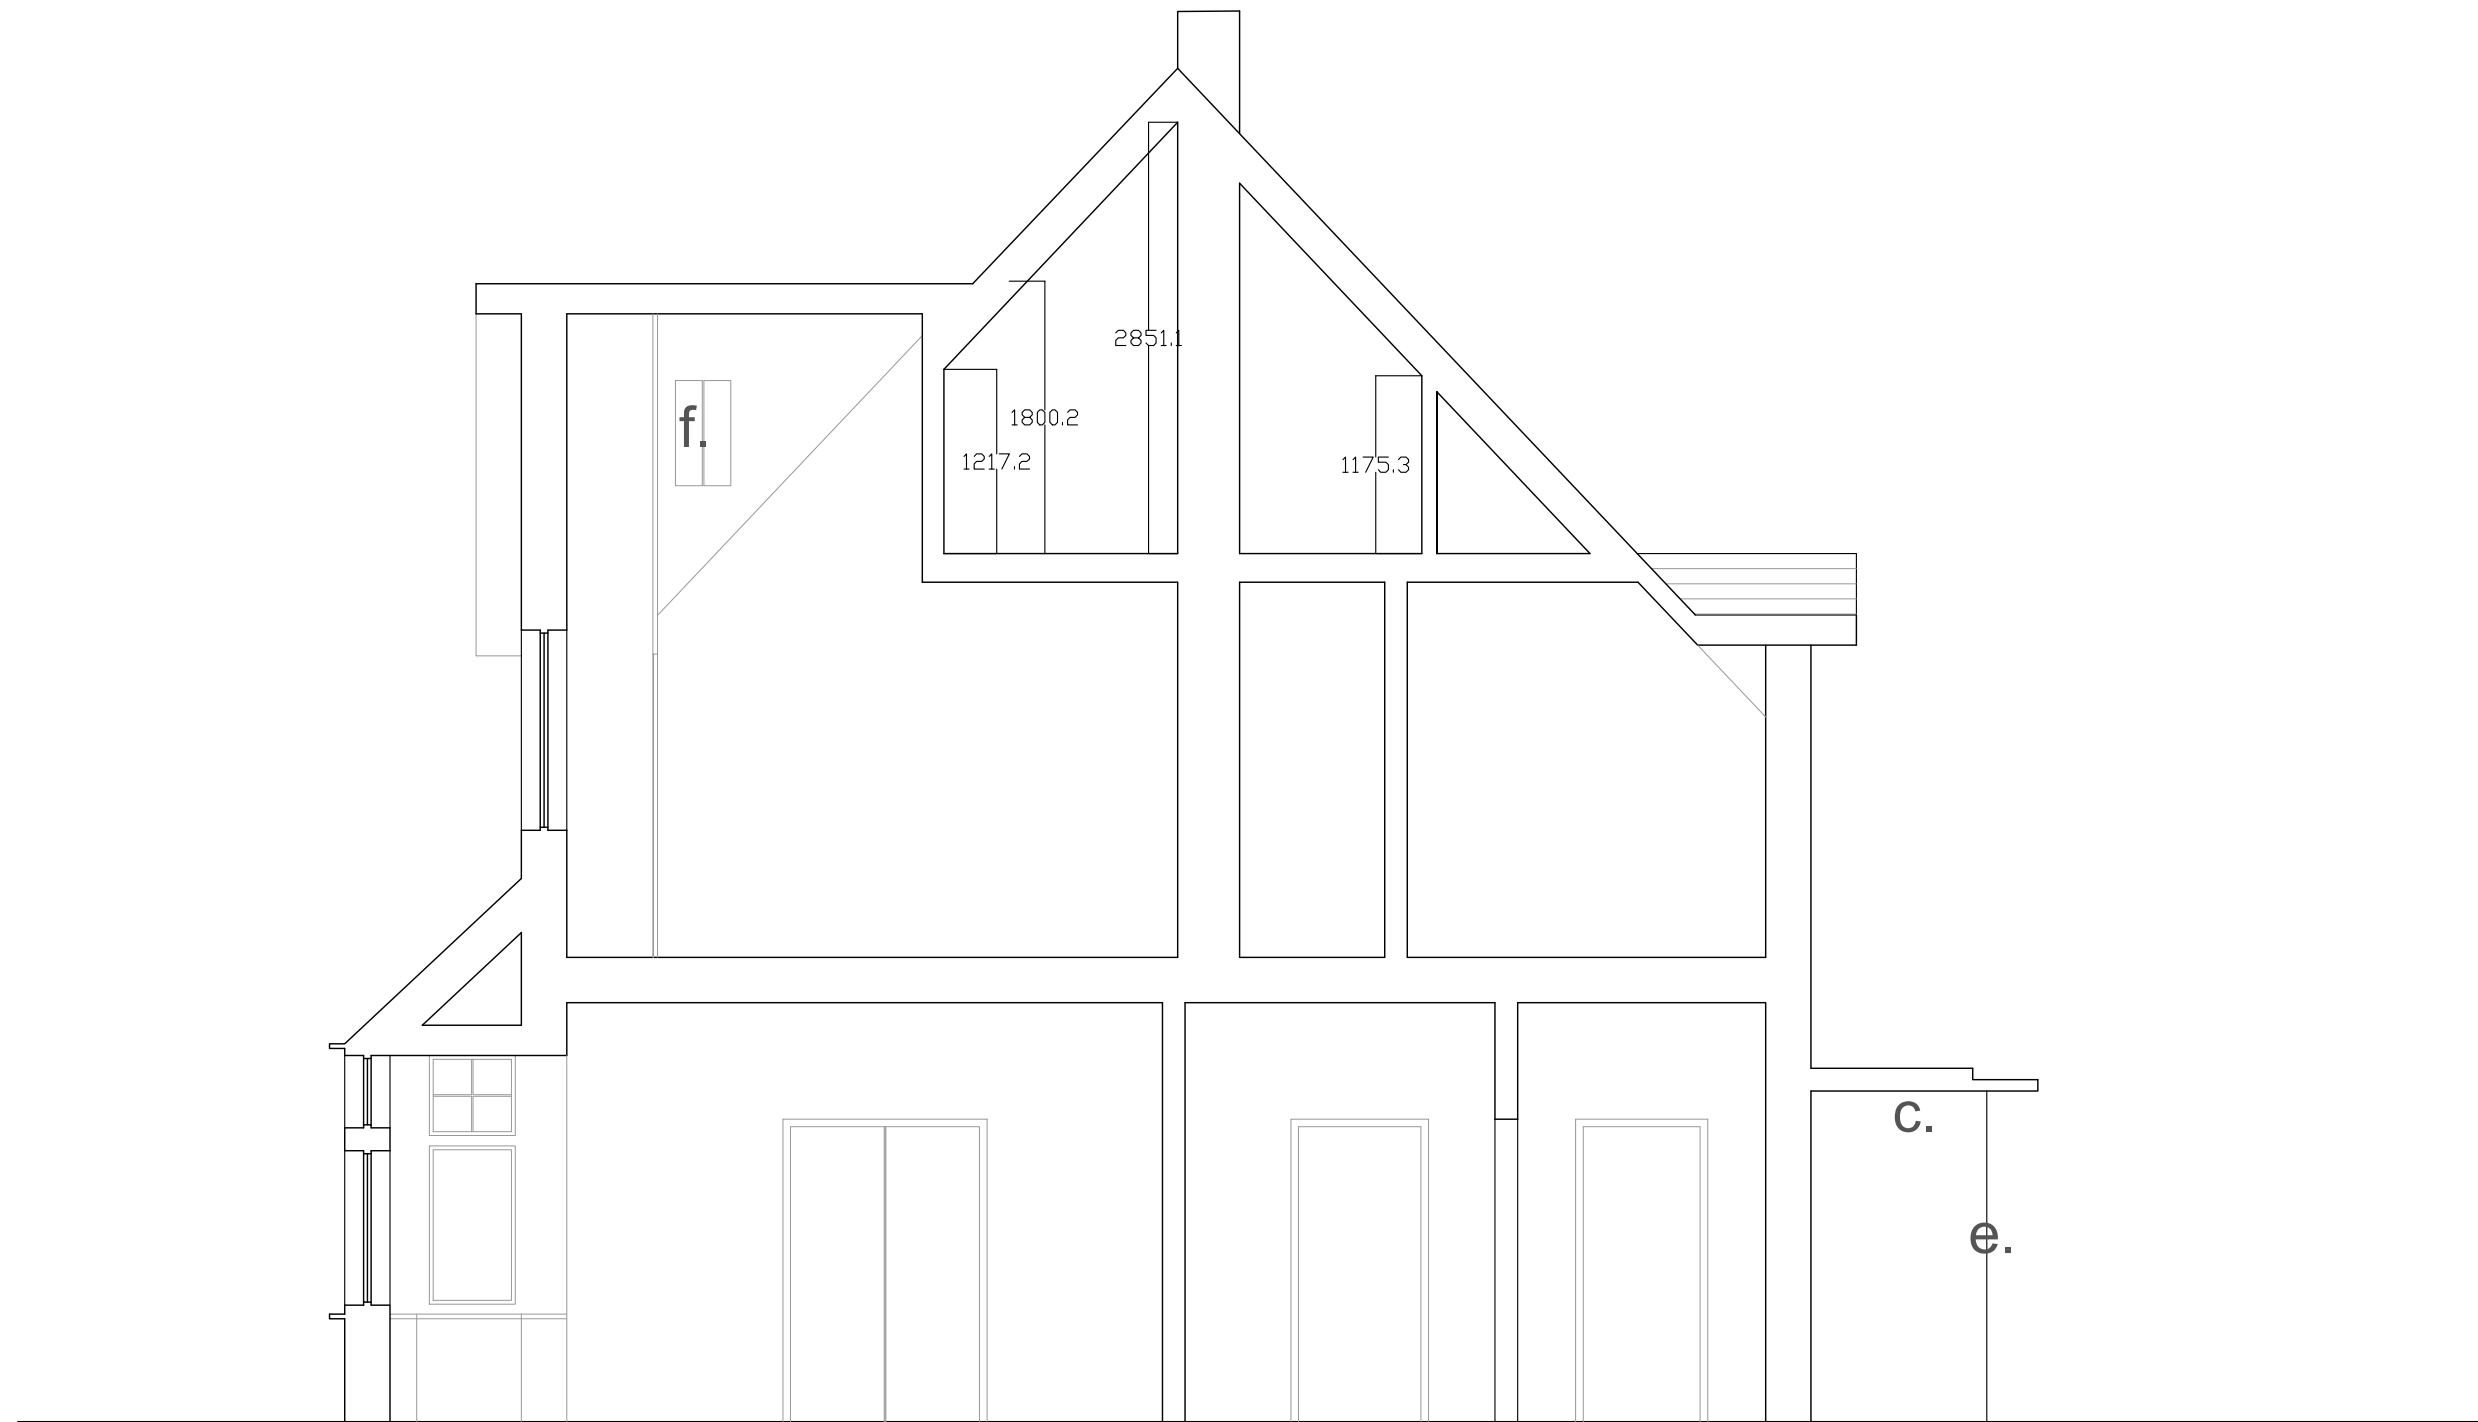

Notes:

- a. Existing render
- b. Existing plain clay tile roof
- c. timber framed posts + lower panels. painted black to match fascias with rolled lip lead roof
- d. Proposed timber clad bin store
- e. Proposed timber framed glazing
- f. Proposed conservation european oak rooflights with recessed flashing kit to sit flush with tiles
- g. Proposed white render to match existing
- h. Lean to clay tiled roof extended
- i. lead flashing
- j. Rendered base course to match existing
- k. Existing hot tub
- l. White painted timber screen
- m. Pergola - timber off white

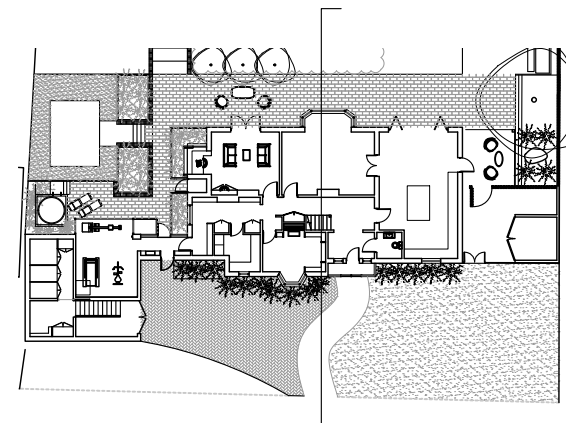

Note: This drawing is copyright

Note: to be read in conjunction with Structural Engineers Information, specification and drawings

All setting out dimensions to be checked on site by contractor and any discrepancies to be noted ASAP. Windows, steelwork, to be site sized.

Michael Collins Architect LLP

9 Sollershot Way

Job No. 193 Proposed Section

Stage: Stage 2
Status: Preliminary

028

REVISION: Scale: 1:50@:A1