



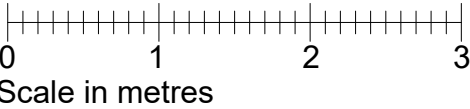

Notes

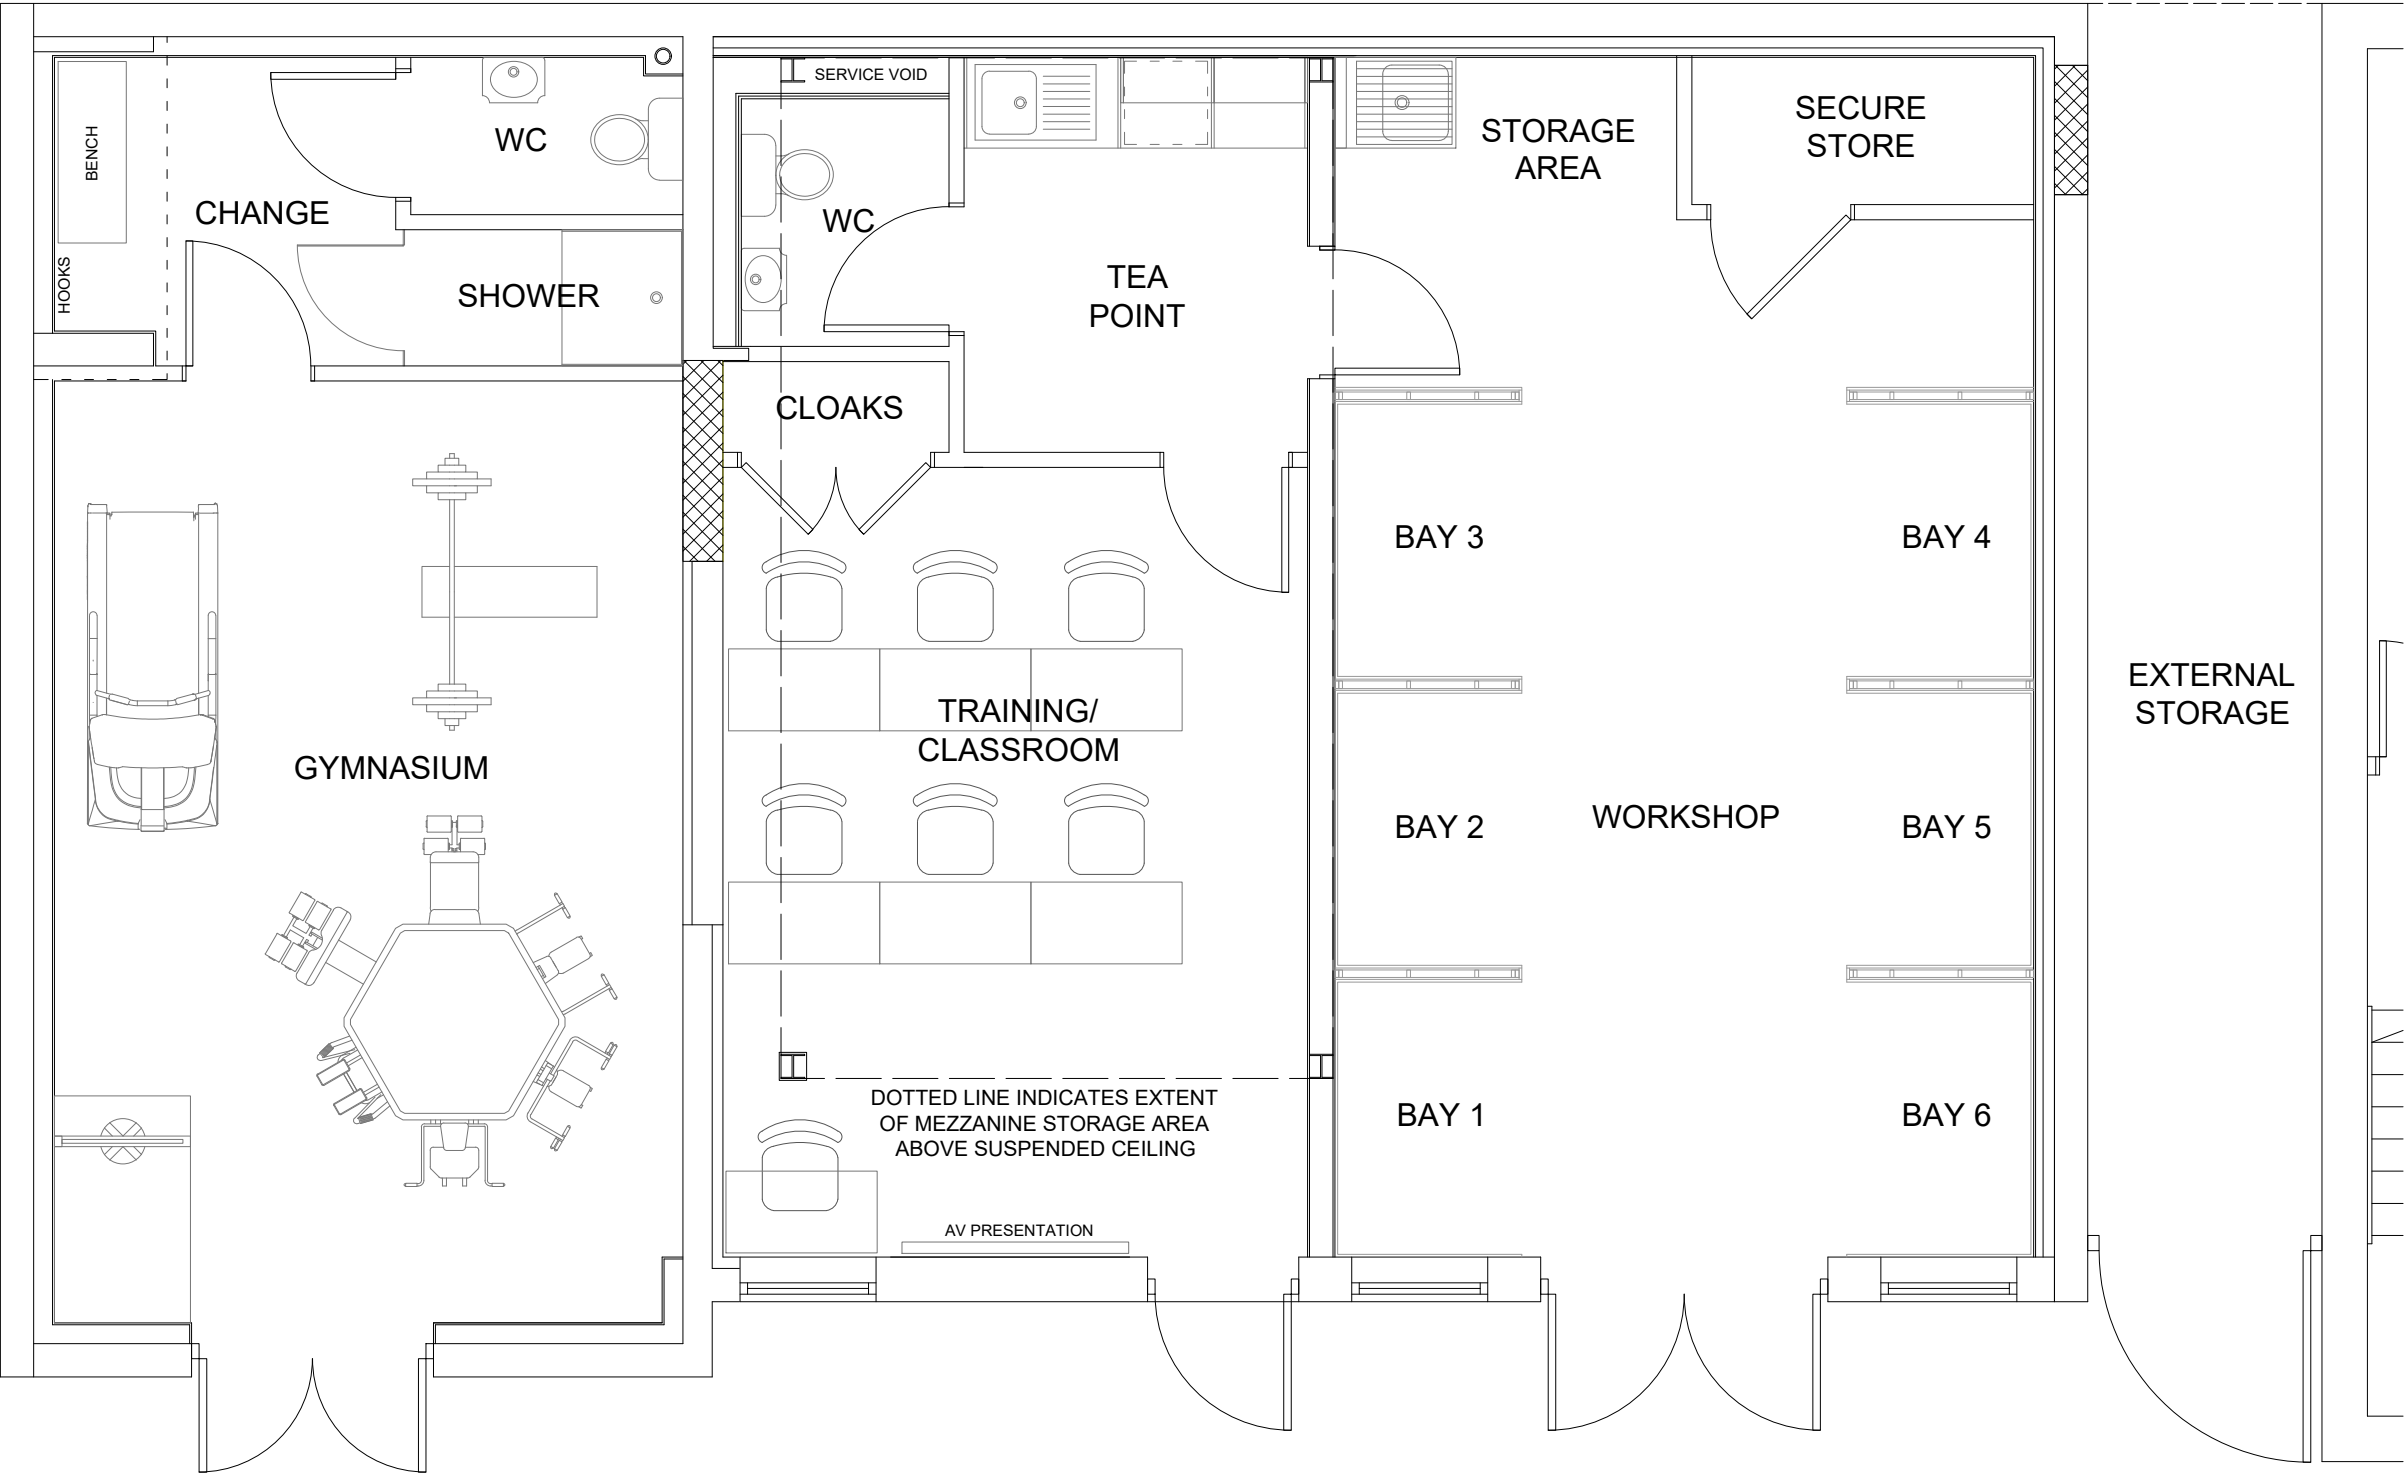

B	27/08	Add extent of retained mezzanine storage area.
A	16/07	Add bucket sink to Workshop. Alter access & window location to Training Room.
Rev.	Date	Description

DESIGN DYNAMICS
The Studio, 8 Willow Walk, Welwyn, Herts. AL6 9SQ
Tel: 01438 718274 Fax: 01438 718 274

Title
Unit 9, Cam Centre, Hitchin, SG4 0TW

Description
Gen. Arr. - Skills Training Centre

Approved By

Scale 1:50 @ A3	Issue Date 09/07/26	Drawn By p.s.
--------------------	------------------------	------------------

Drawing No. CRN-9CC-04	Revision B
---------------------------	---------------