



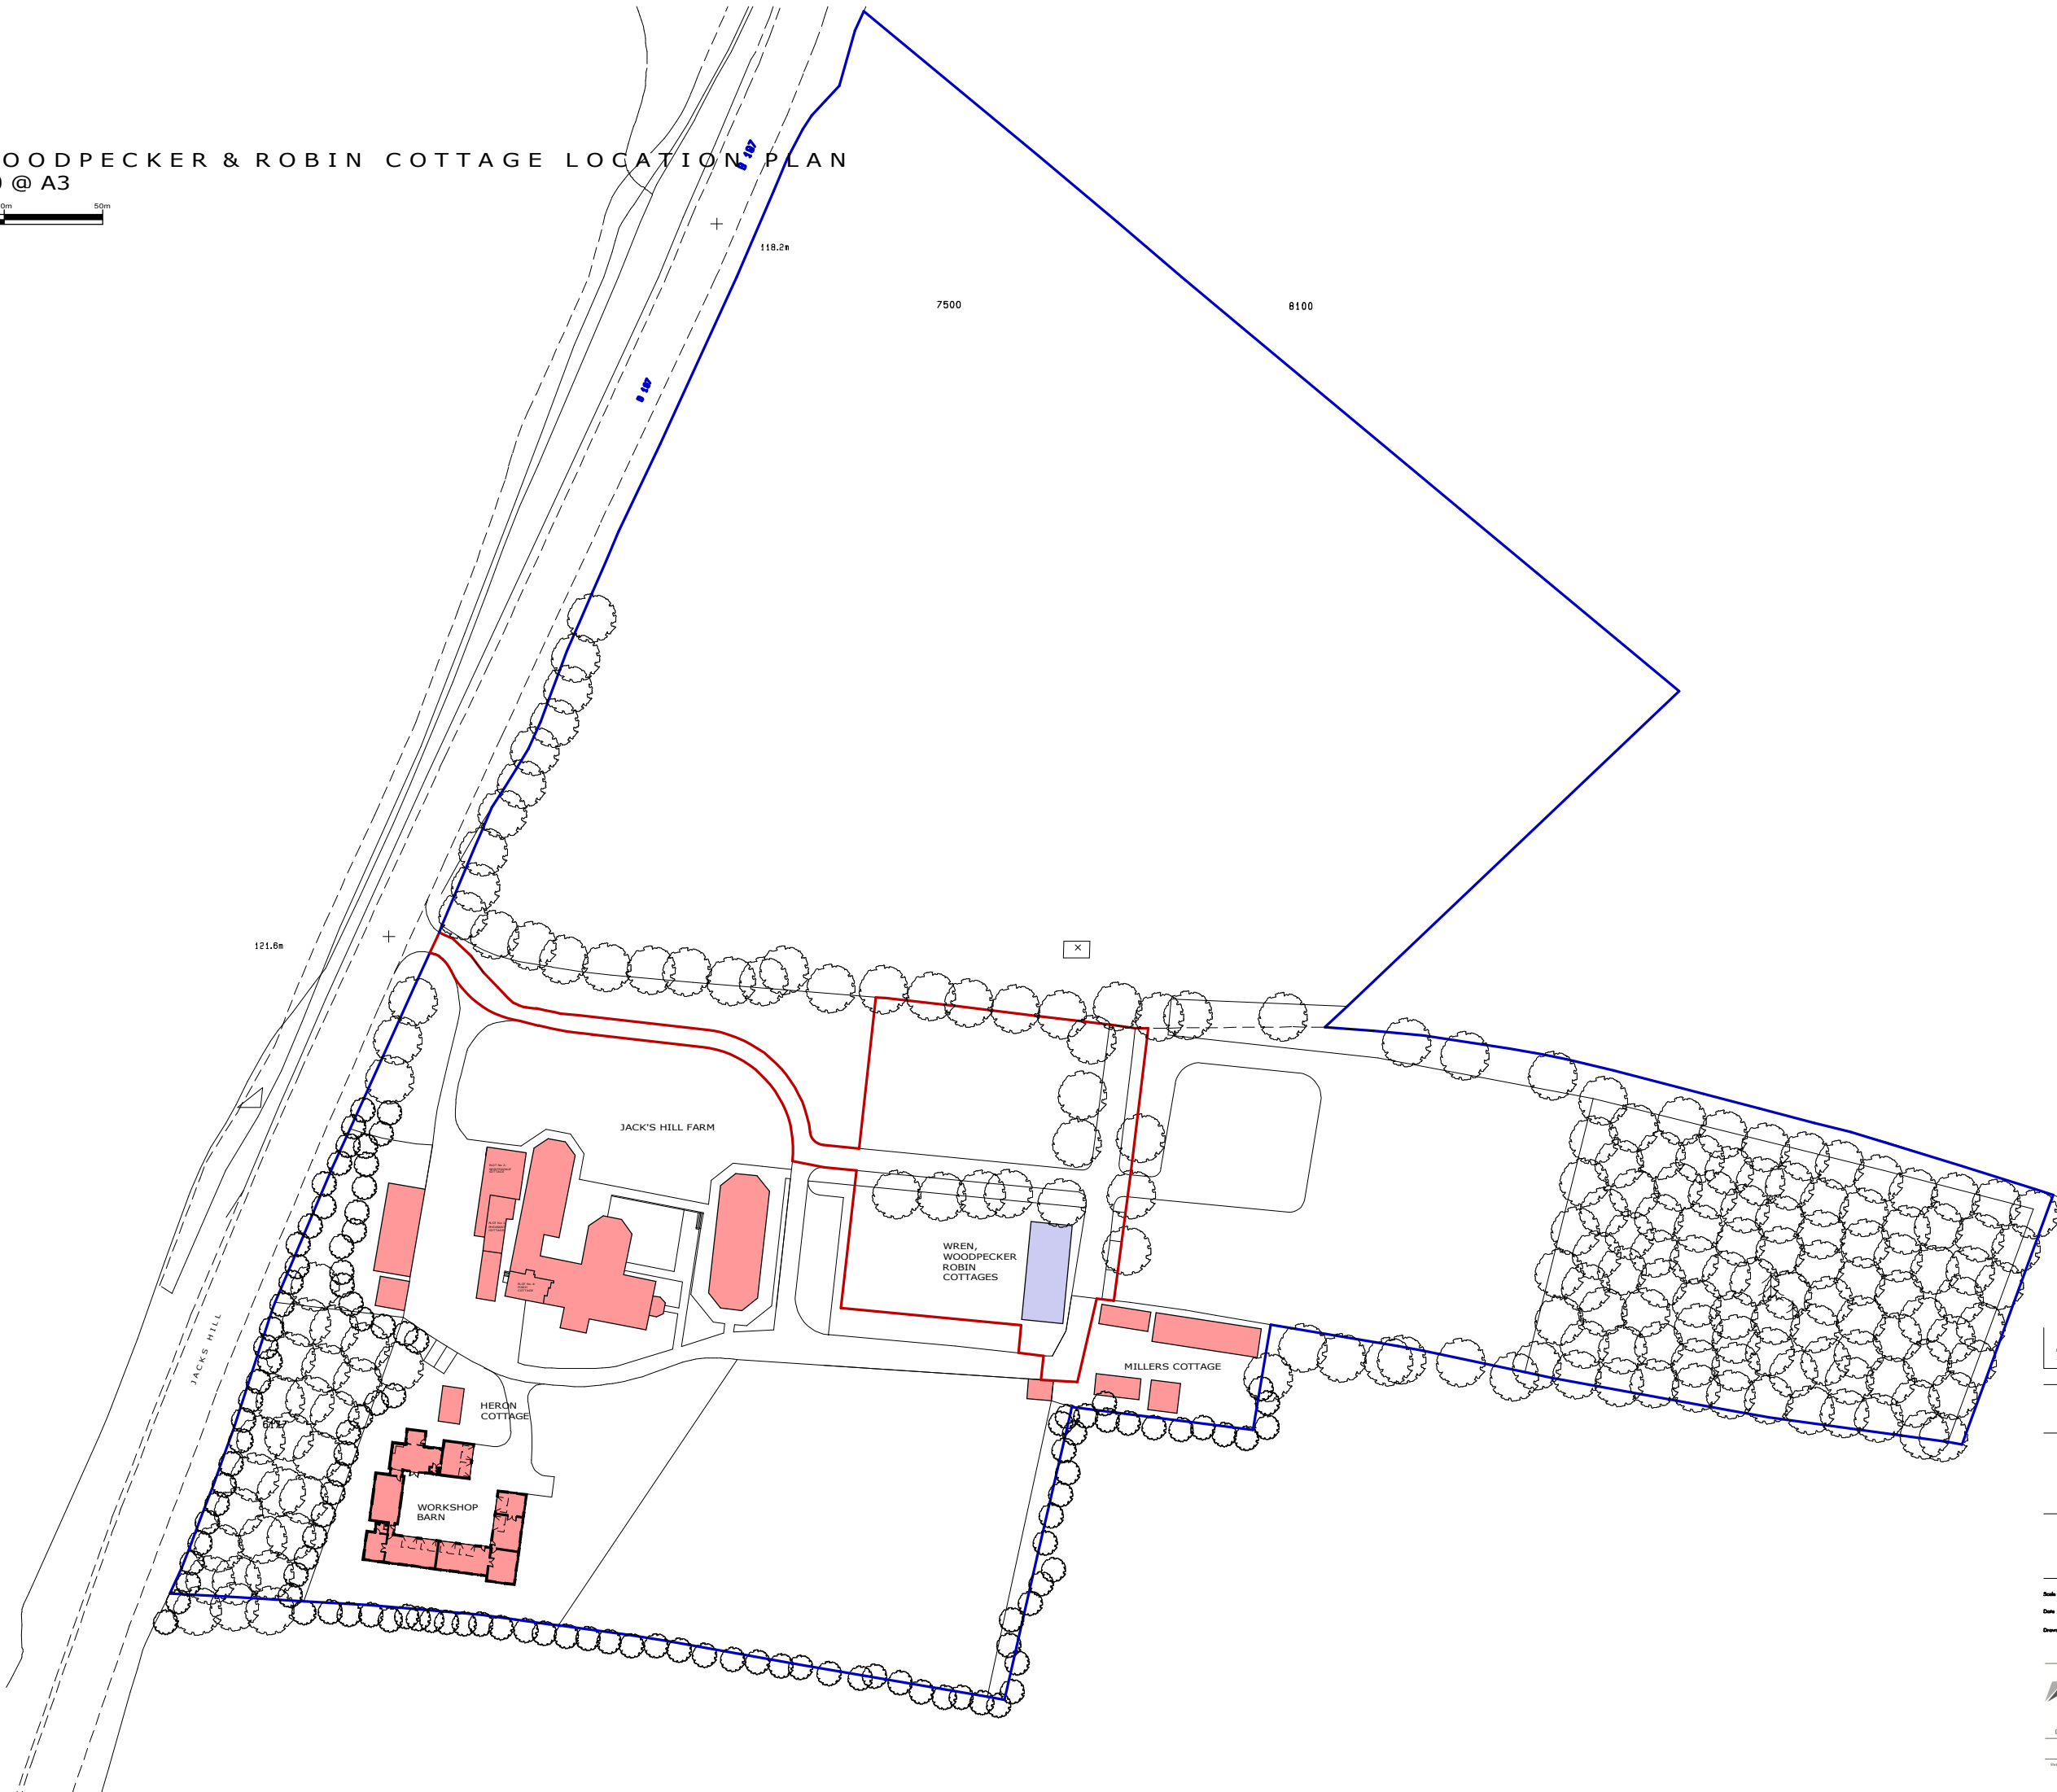

WREN WOODPECKER & ROBIN COTTAGE LOCATION PLAN  
scale 1:1250 @ A3

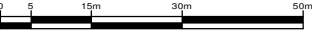

|   |          |                               |
|---|----------|-------------------------------|
| B | 27/06/26 | RED LINE REVISION             |
| A | 06/07/26 | PLANNING APPLICATION REVISION |

MUSHARRAF GINAI

RESIDENTIAL DWELLING  
JACKS HILL FARM  
JACKS HILL  
GRAVELEY  
HERTS  
SG4 7EQ

LOCATION PLAN:  
WREN WOODPECKER &  
ROBIN COTTAGE

|       |           |             |      |
|-------|-----------|-------------|------|
| Scale | 1:1250@A3 | Job No.     | 2153 |
| Date  | JULY'26   | Drawing No. | 1013 |
| Drawn | KLS       | Revised     | B    |



Dawry House, 11 St. Neots Road, Eaton Ford, St Neots, Cambs PE19 7BA  
Tel: 01480 220029 • Fax: 01480 470017  
Email: info@sherwoodplanning.co.uk • www.sherwoodplanning.co.uk  
We warrant that the information contained in this document is true and correct to the best of our knowledge and belief at the time of completion of this document.