12 South Road, Baldock

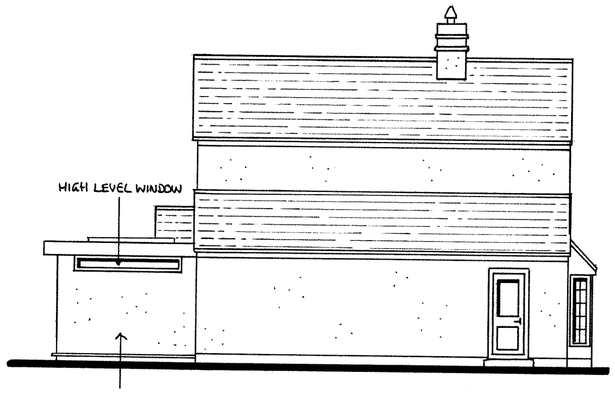

PROPOSED SIDE ELEVATION 1:100



PROPOSED REAR ELEVATION 1:100

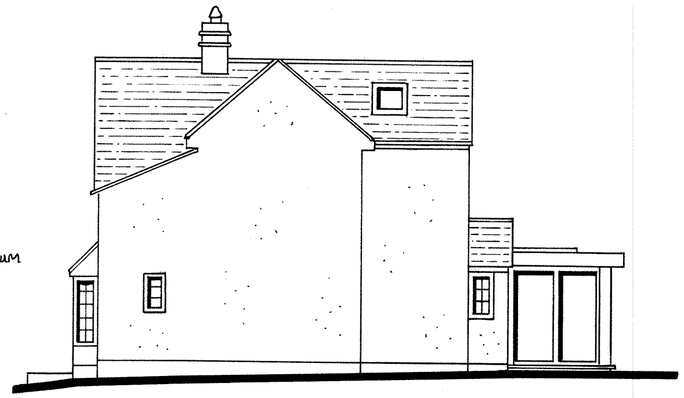

PROPOSED SIDE ELEVATION 1:100

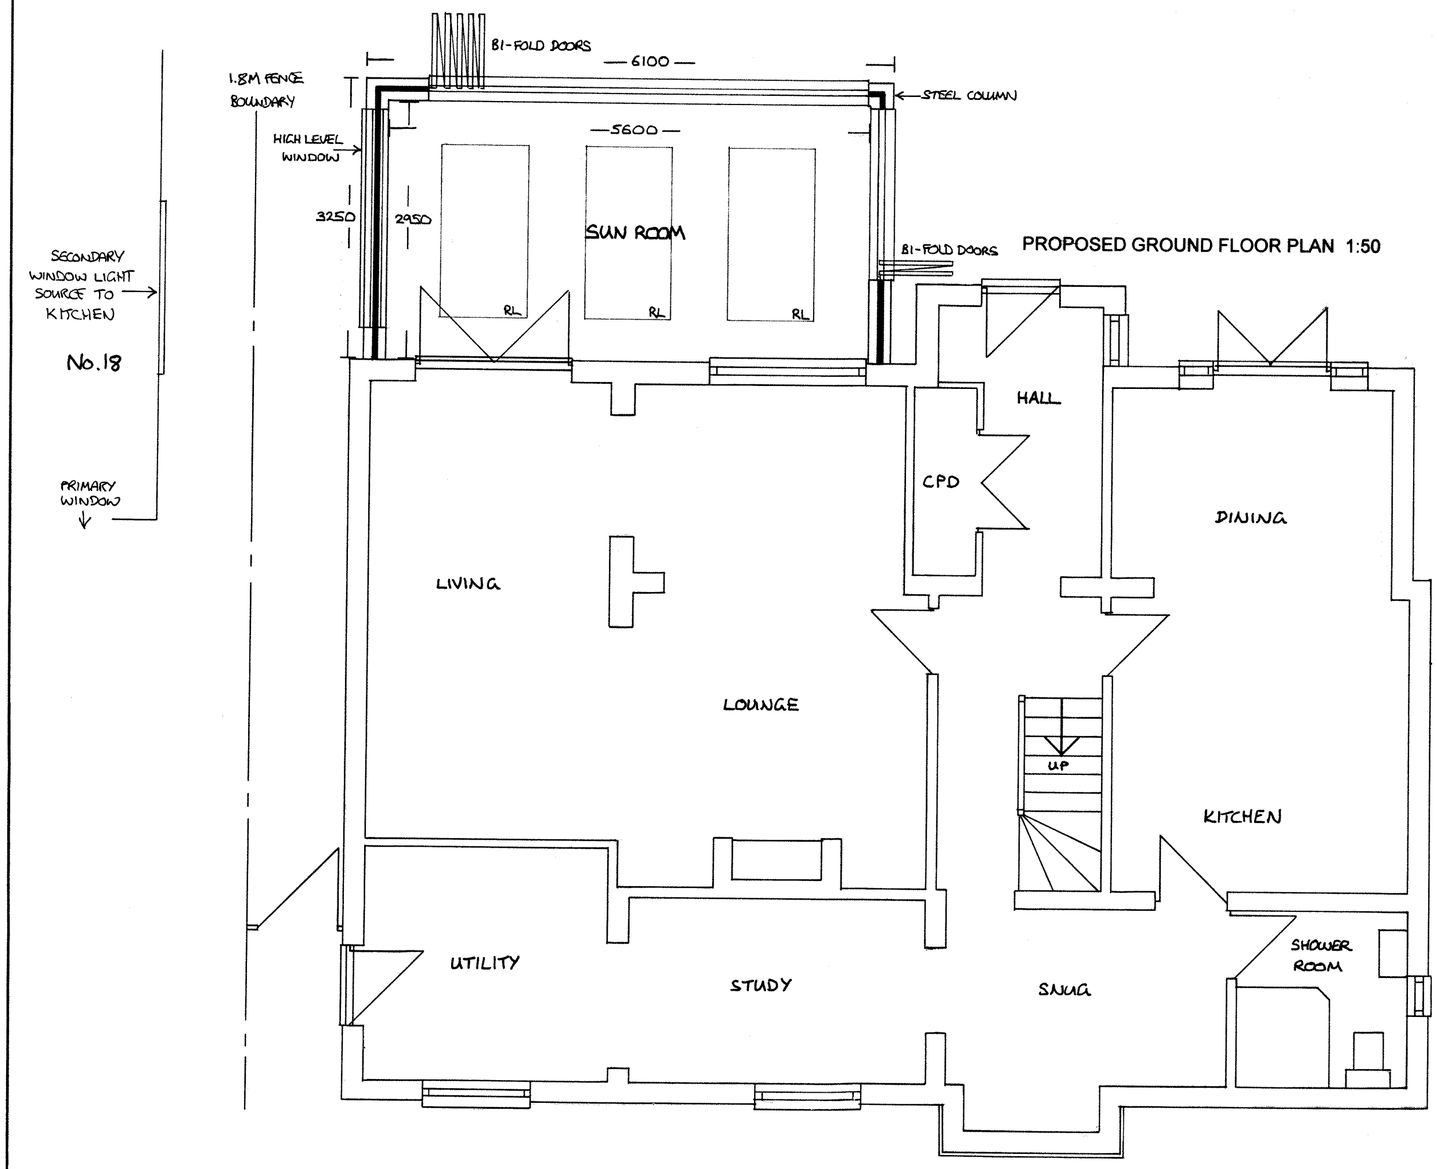

PROPOSED GROUND FLOOR PLAN 1:50

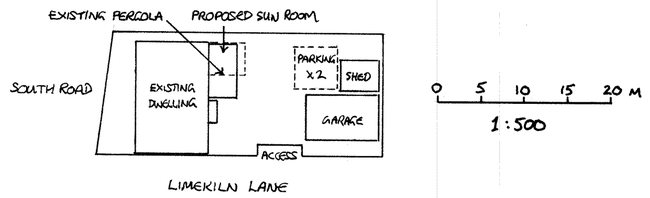

PROPOSED SITE PLAN 1:500

SCALE = 1:100

0m 1m 2m 3m 4m 5m

SCALE = 1:50

0m 1m 2m 3m 4m 5m

INTOUCH PLANNING LTD
CHARTERED TOWN PLANNERS

T: 07931231866
E: office@intouchplanning.co.uk

PROJECT: SINGLE STOREY REAR SUN ROOM
CLIENT: MR AND MRS McCRUDDEN
JOB TITLE: 12 SOUTH ROAD, BALDOCK
DRAWING NUMBER: 18/22/2 SITE, PROPOSED PLANS AND ELEVATIONS
SCALE: 1:50, 1:100, 1:500 @ A2
APRIL 2018
NOTE: All details to be checked on site before commencement of works