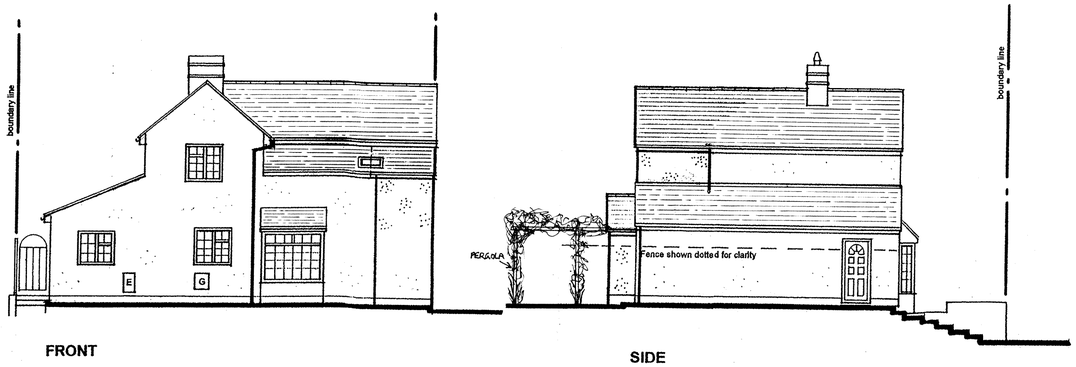

FRONT

SIDE

ELEVATIONS 1:100



REAR

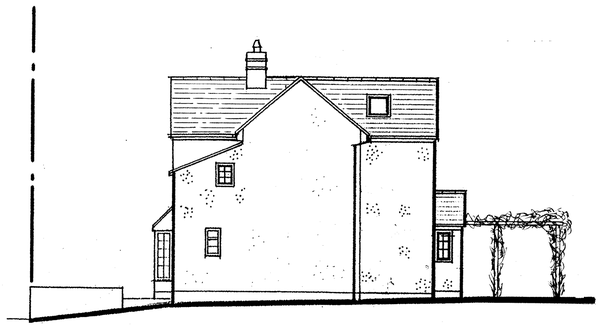

SIDE

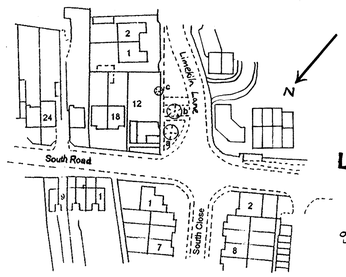

LOCATION PLAN
1:1250

0 10 20 30 40 M
1:1250

12 South Road, Baldock

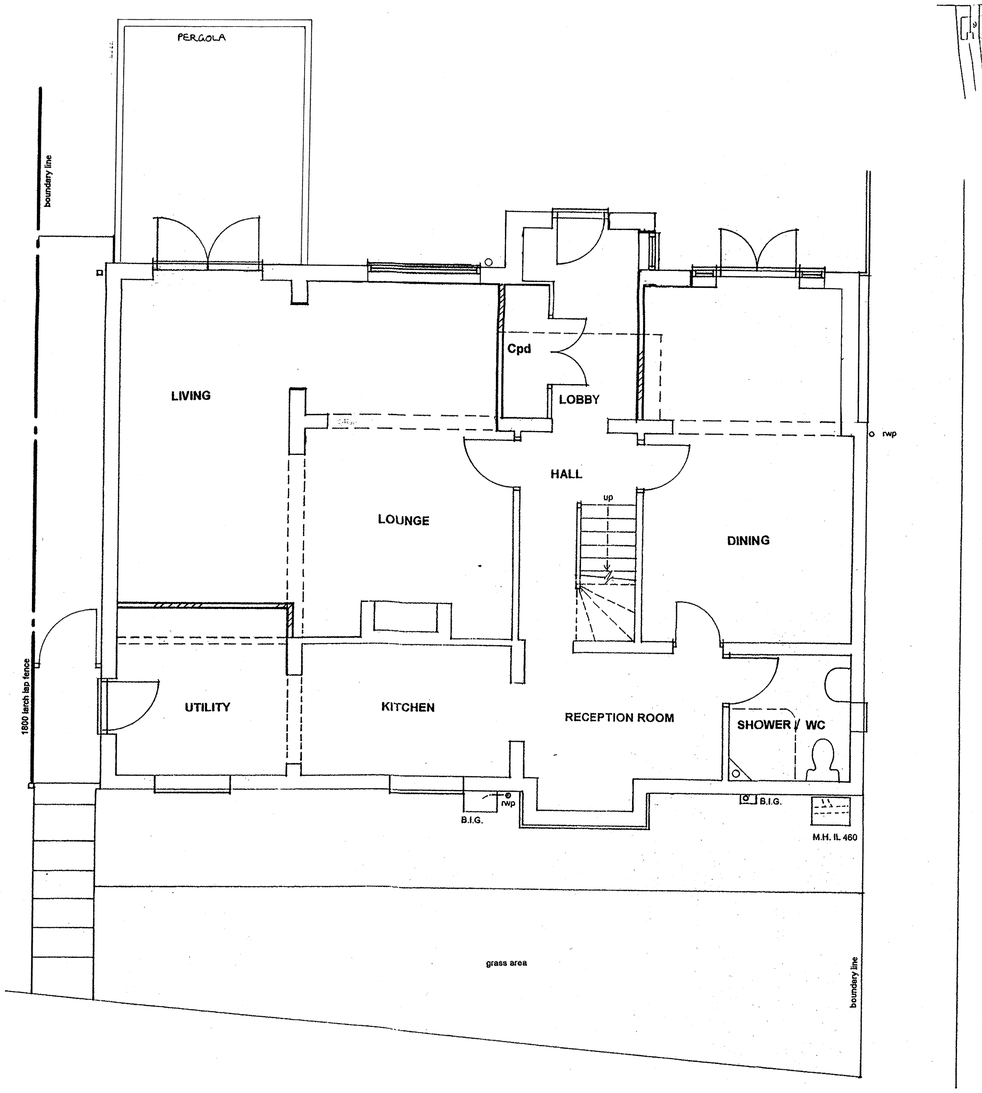

GROUND FLOOR PLAN 1:50

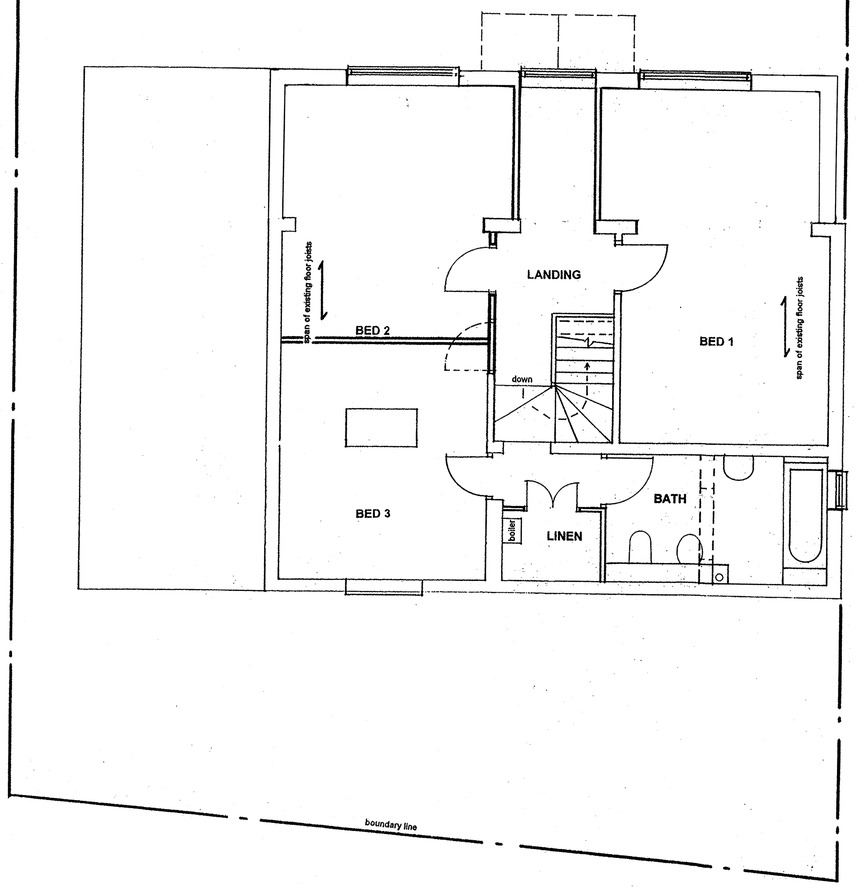

FIRST FLOOR PLAN 1:50

SCALE = 1:100

0m 1m 2m 3m 4m 5m

SCALE = 1:50

0m 1m 2m 3m 4m 5m

INTOUCH PLANNING LTD
CHARTERED TOWN PLANNERS
T: 07931231866
E: office@intouchplanning.co.uk

PROJECT: SINGLE STOREY REAR SUN ROOM
CLIENT: MR AND MRS McCRUDDEN
JOB TITLE: 12 SOUTH ROAD, BALDOCK
DRAWING NUMBER: 18/22/1
LOCATION, EXISTING PLANS AND ELEVATIONS
SCALE: 1:50, 1:100, 1:1250 @ A1
APRIL 2018
NOTE: All details to be checked on site before commencement of works