
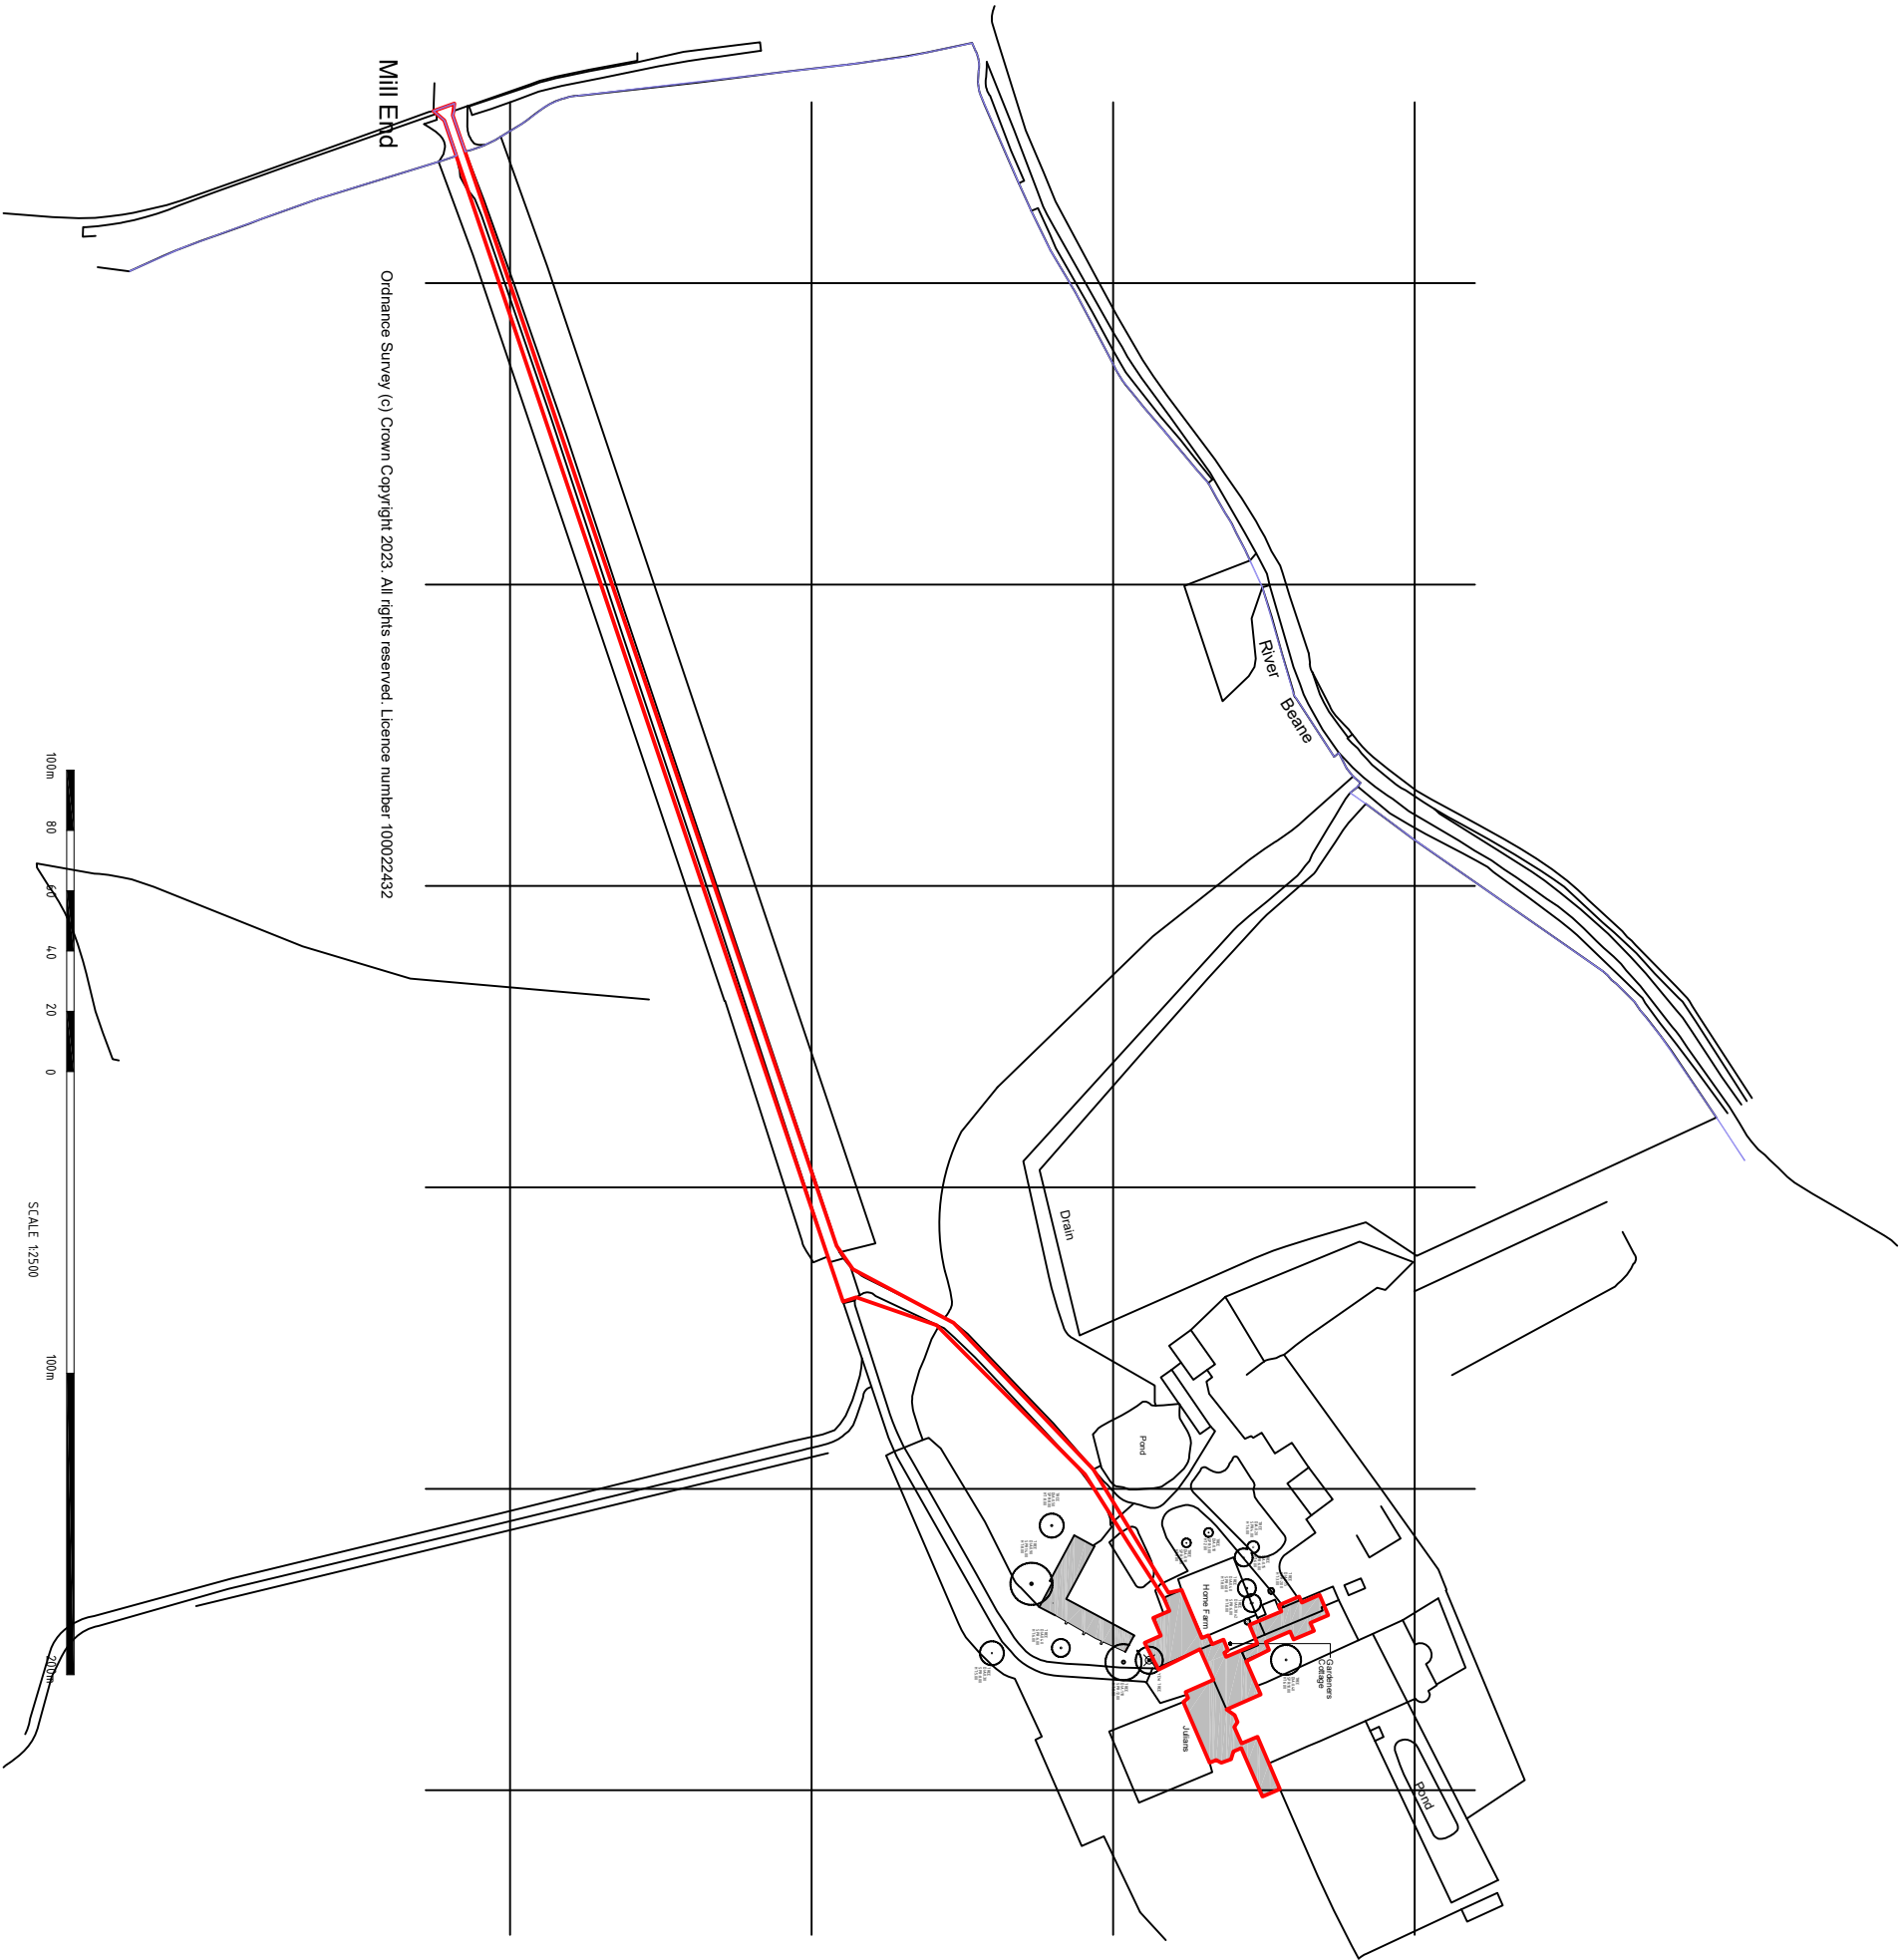


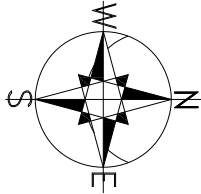

Location Plan

for JULIANS PARK
RUSHDEN
BUNTINGFORD
SG9 0TD

© The copyright of this drawing
belongs to Kay Pilsbury Thomas


NO. 2309 / SD / 130

CHECKED ST

SCALE 1 : 2500 @ A3

DATE July 26

DRAWN OZ

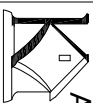

AY PILSBURY THOMAS ARCHITECTS

TEL: 01799 599208 FAX: 01799 599665
WWW.KPT.CO.UK INFO@KPT.CO.UK
HONEYLANDS, RADWINTER, SAFFRON WALDEN, ESSEX, CB10 2TJ