


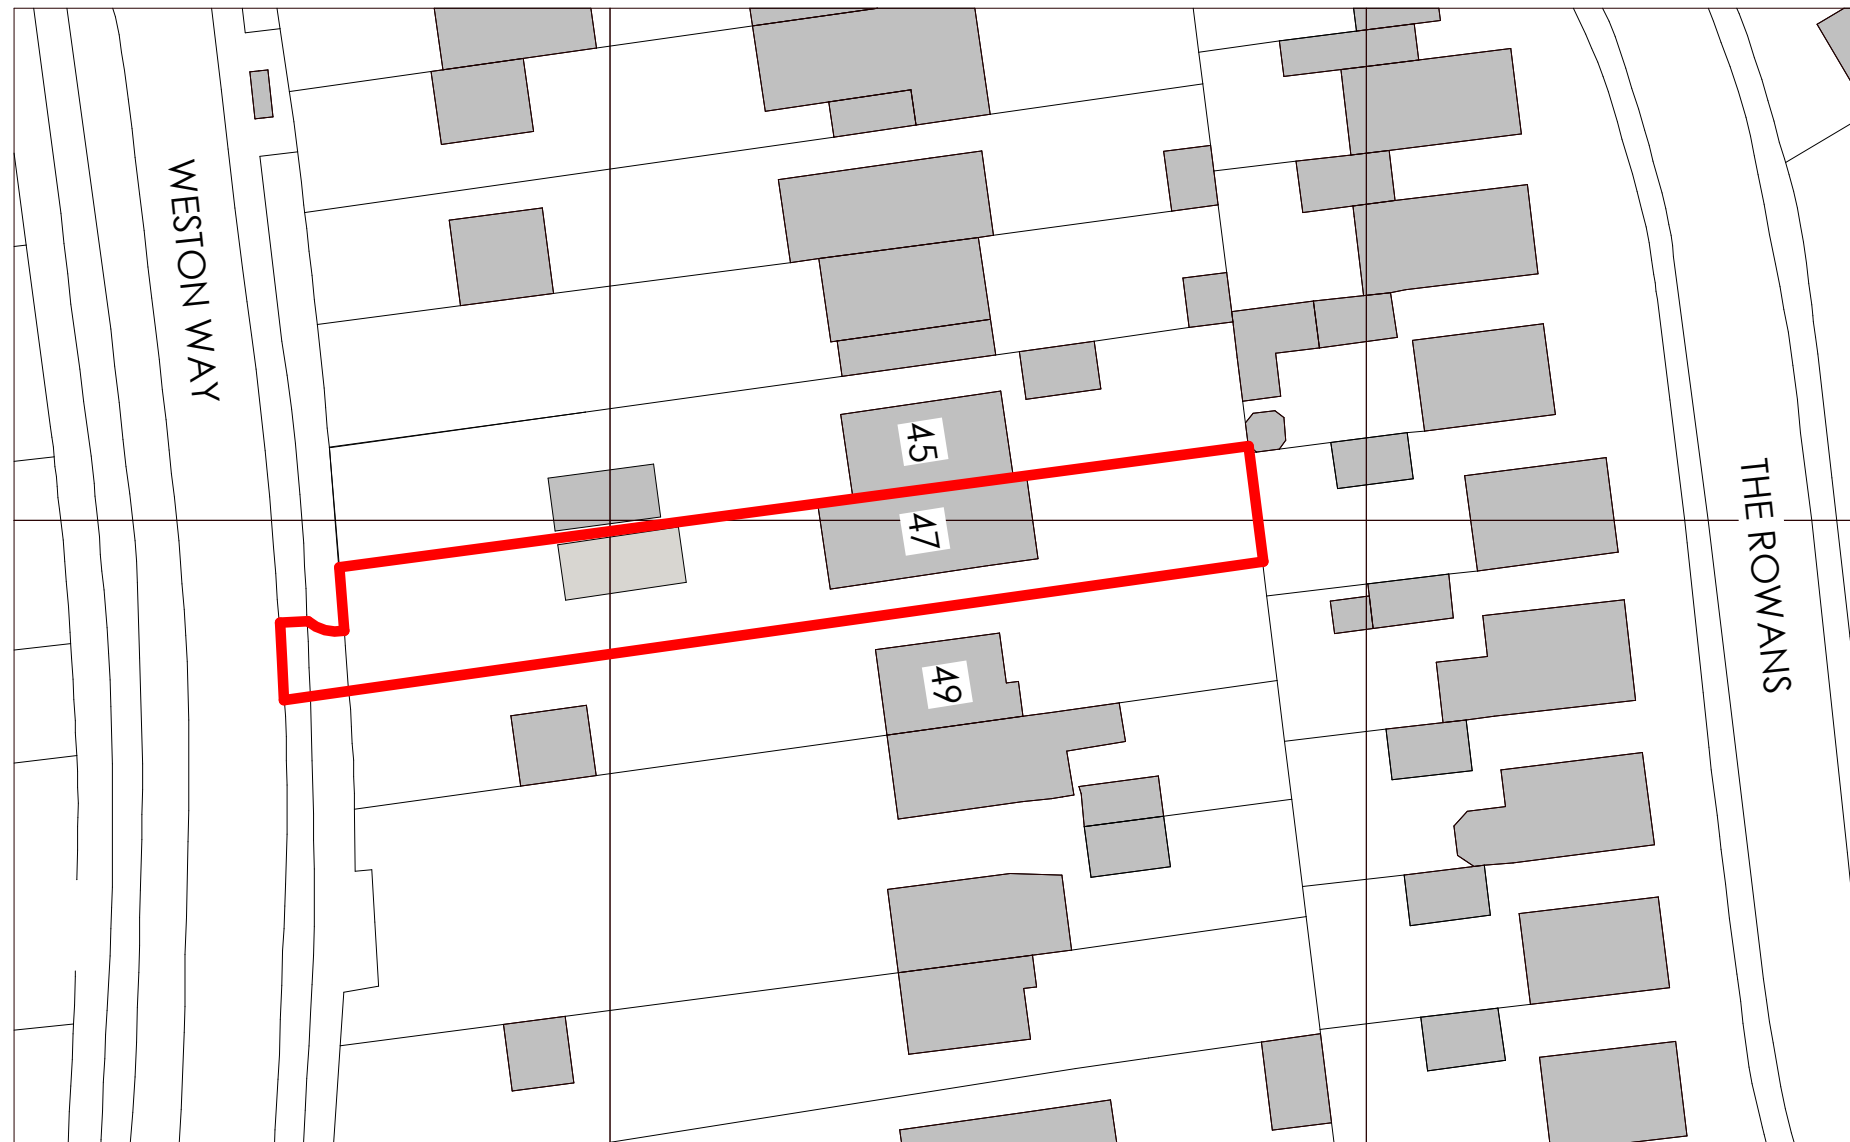

Proposed Block Plan

1 : 500



Project

47 Weston Way Garage

Job Number 2851

Revisions

[illegible]

RIBA Chartered Architects

studio@whiteboxarchitecture.com
www.whiteboxarchitecture.com

Knutsford, Cheshire 01565 754 500

Heswall, Wirral 0151 342 0591

Proposed Block Plan

1 : 500@A3

Date	Drawn	Checked
***	Author	Checker
Drawing number	Revision	

002