


100mm

50mm

10mm

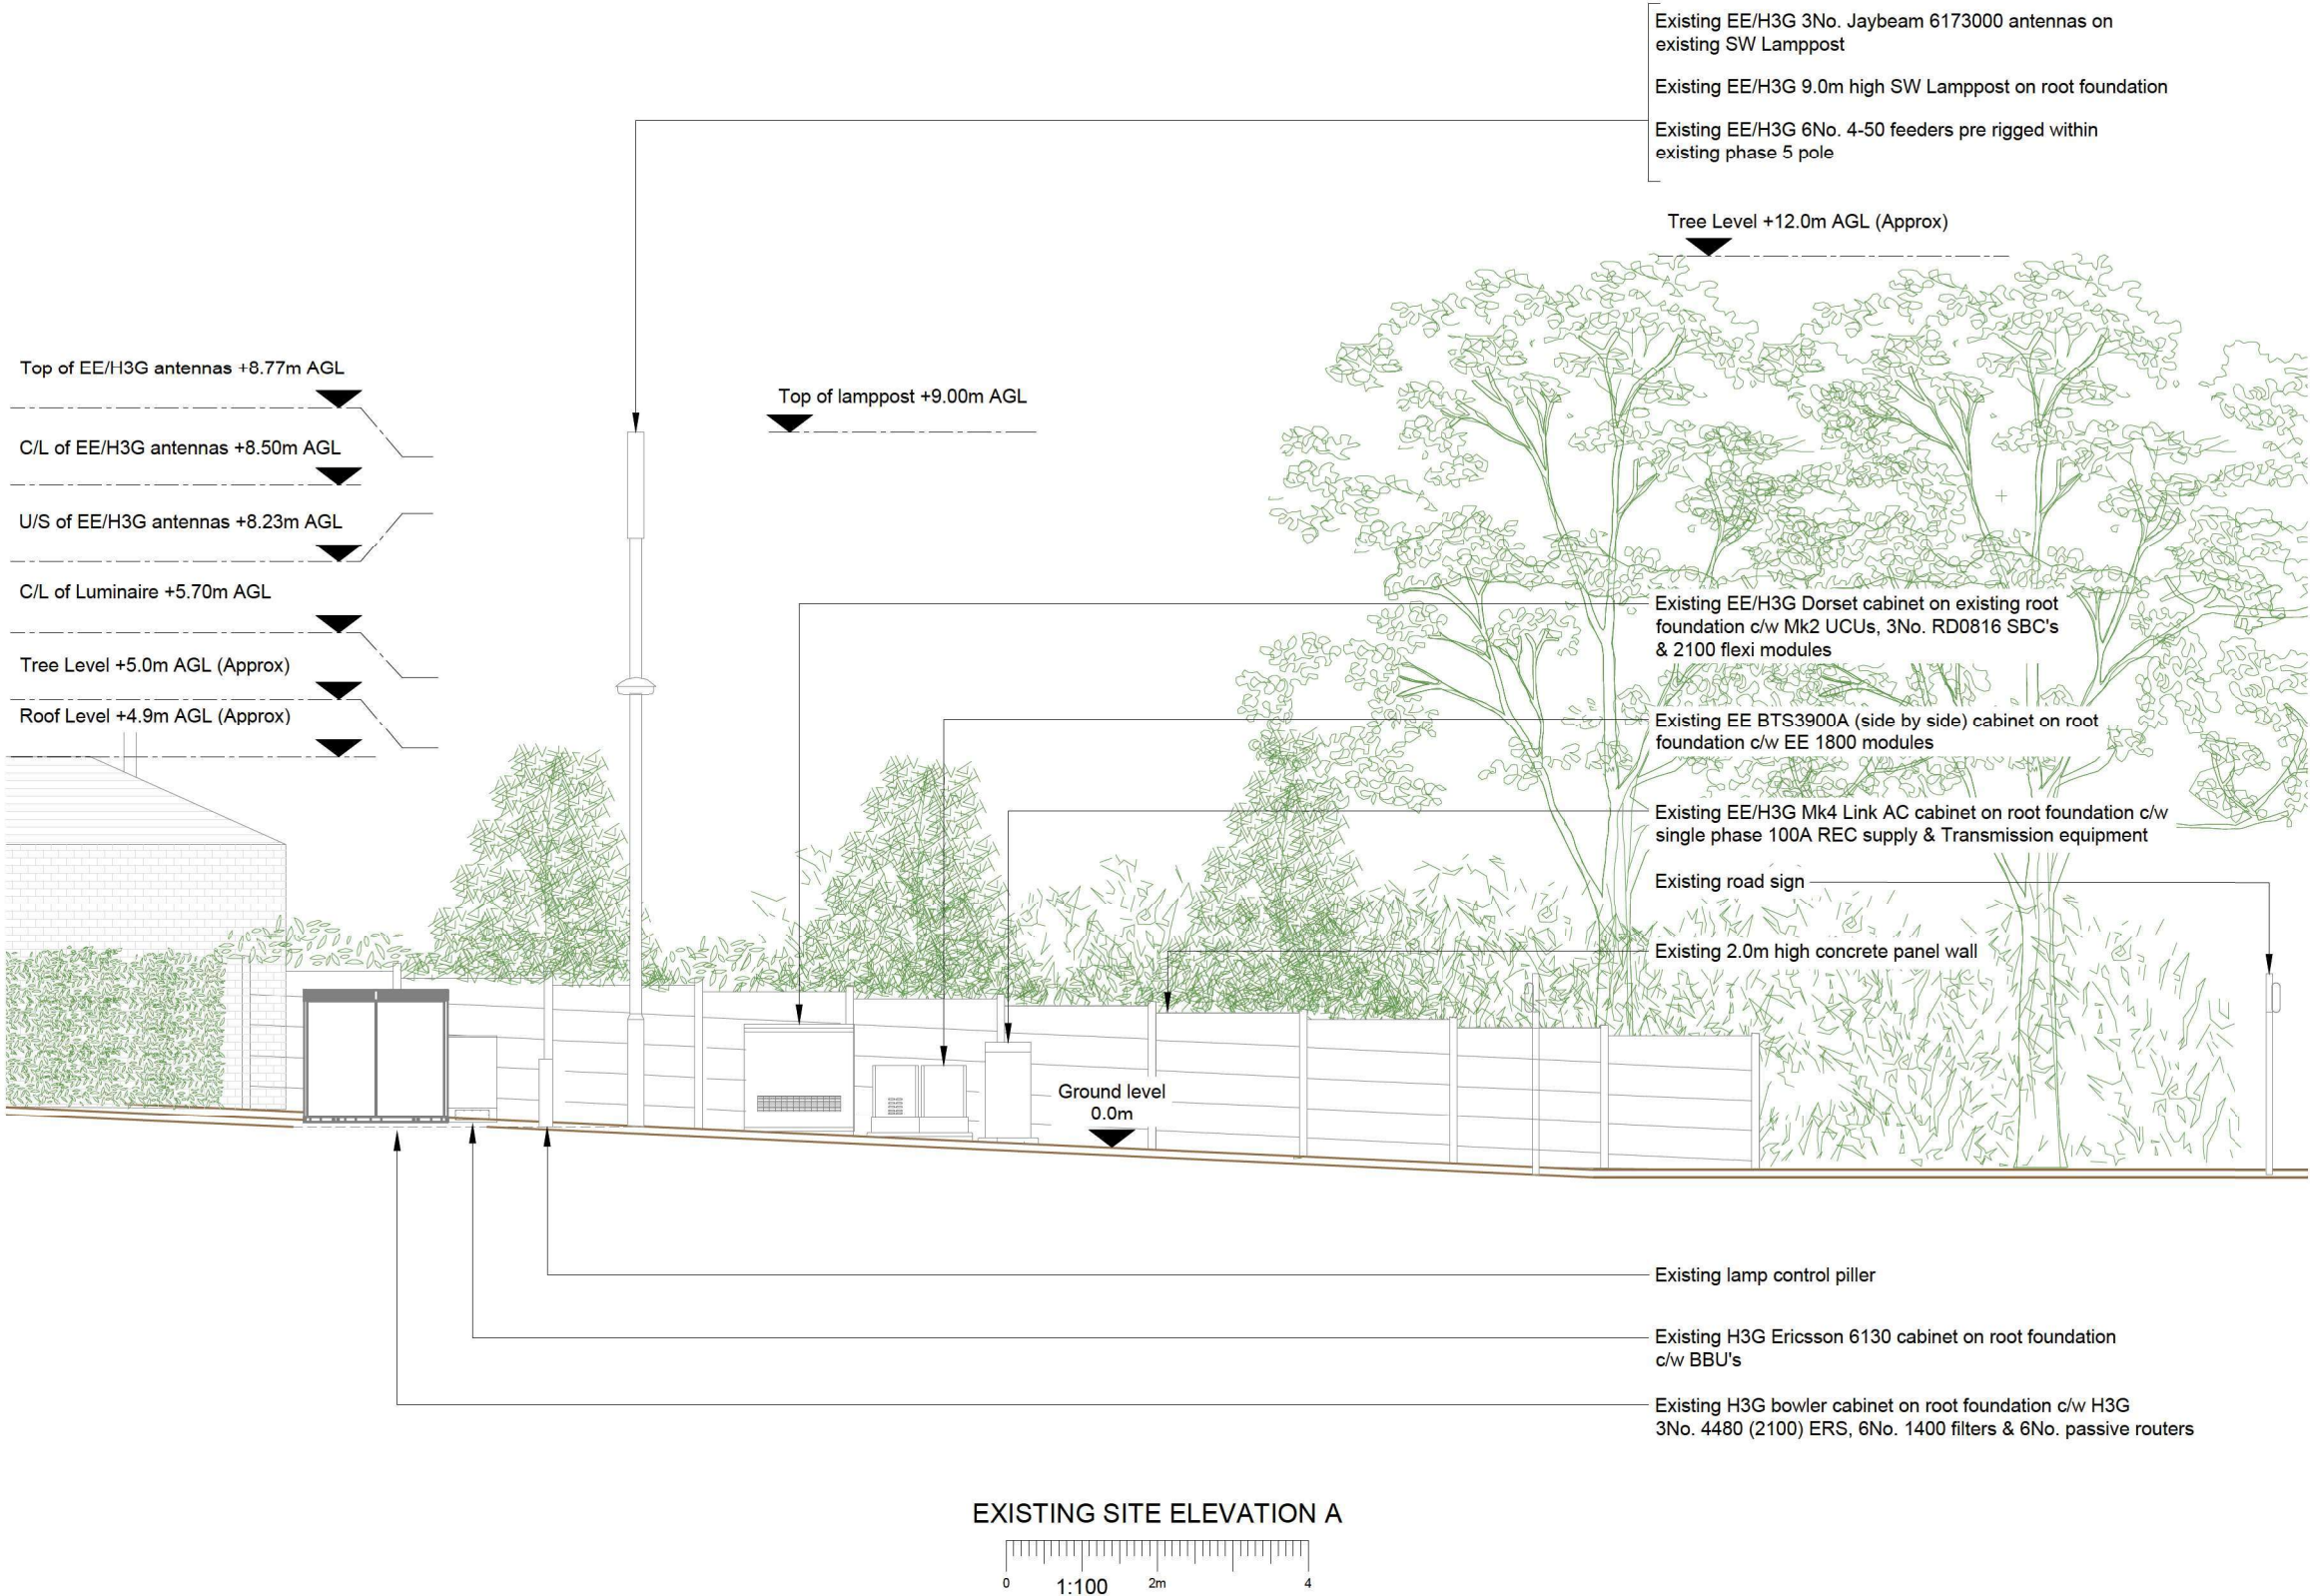


NOTES:

1. ALL DIMENSIONS IN MM UNLESS OTHERWISE NOTED.

NOTE:

Existing EE/H3G Jaybeam 6173000 antenna height (9.00m) in nemesis is incorrect. Existing EE/H3G Jaybeam 6173000 antenna height (8.50m) in existing drawing file (ADC Build) matches with photo. Nemesis data needs to be updated. Diff raised

Master:	MBNL / EE / H3G:	Project:	Purpose of Issue:	Issue:
M001	MBNL	Vendor Swap	Planning	A
Date:	15.02.25	Revision / Upgrade Description:		
Drawn:	RMA	First Issue		
Checked:	KS			
Approved:	HG			

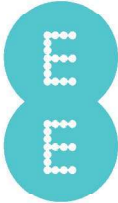

Hatfield Business Park
Hatfield
Hertfordshire
AL10 9BW

Tel: 01707 315000
Fax: 01707 319001

Design & Principal Consultant:

KTL

UK Office:
UBC Building, 1310 Solihull Parkway,
Birmingham Business Park, B37 7YU

Tel: +44 (0)1908 377 766
Email: info@ktl.ie

Site Name:	LP HAWTHORNE AVENUE		
Site ID:	1205960		
Address:	OPPOSITE 53 HAWTHORNE CLOSE HITCHIN HITCHIN HERTFORDSHIRE SG5 2BP		
Title:	200 EXISTING SITE ELEVATION A		
Project:	VENDOR SWAP		
Purpose of Issue:	GENERAL ARRANGEMENT		
EE Cell ID:	MBNL Cell ID:	3UK Cell ID:	
16912	NHE089	SG0302	
Master Drawing No:			Issue:
1205960_NHE089_16912_SG0302_M001			A