


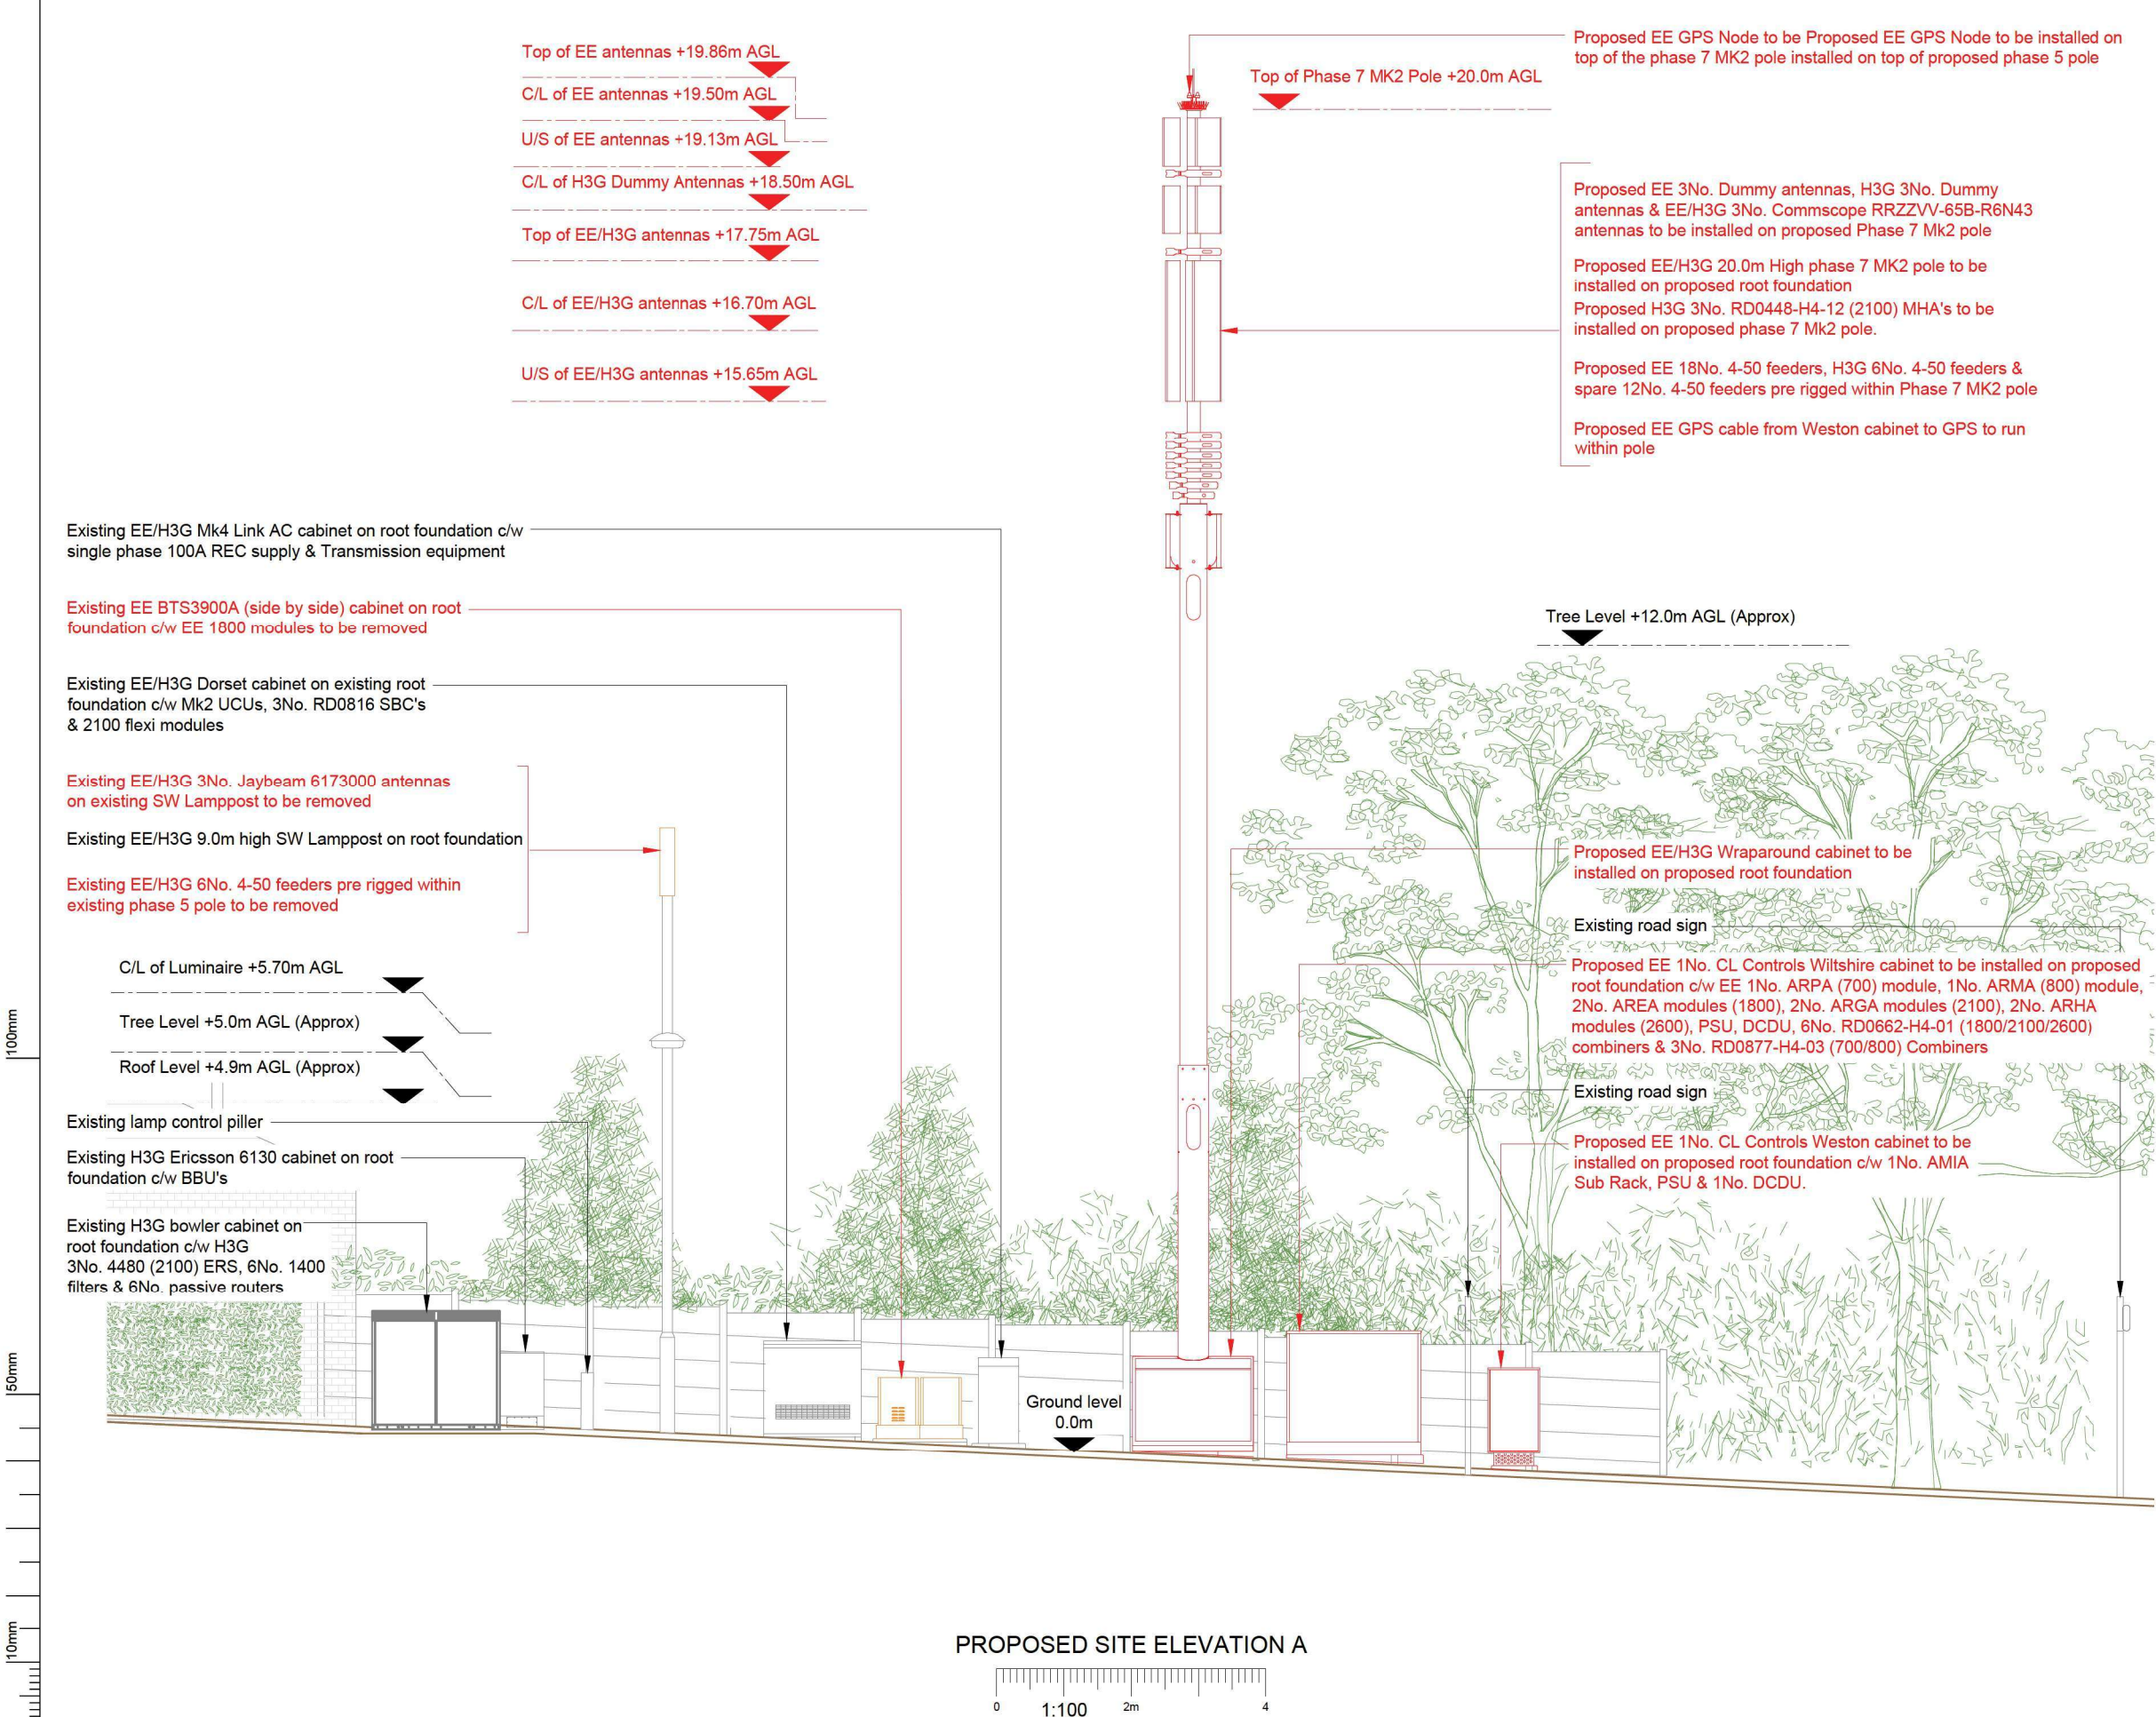

NOTES:

1. ALL DIMENSIONS IN MM UNLESS OTHERWISE NOTED.

Note;
All existing feeder cables to be re-used. Subject to testing.

Master:	MBNL / EE / H3G:	Project:	Purpose of Issue:	Issue:
M001	MBNL	Vendor Swap	Planning	A
Date:	15.02.25	Revision / Upgrade Description:		
Drawn:	RMA	First Issue		
Checked:	KS			
Approved:	HG			



Hatfield Business Park
Hatfield
Hertfordshire
AL10 9BW

Tel: 01707 315000
Fax: 01707 319001

Design & Principal Consultant:

KTL

UK Office:
UBC Building, 1310 Solihull Parkway,
Birmingham Business Park, B37 7YU

Tel: +44 (0)1908 377 766
Email: info@kti.ie

Site Name:

LP HAWTHORNE AVENUE

Site ID:

1205960

Address:

OPPOSITE 53 HAWTHORNE
CLOSE HITCHIN
HITCHIN HERTFORDSHIRE
SG5 2BP

Title:

250 PROPOSED SITE ELEVATION A

Project:

VENDOR SWAP

Purpose of Issue:

GENERAL ARRANGEMENT

EE Cell ID:	MBNL Cell ID:	3UK Cell ID:
16912	NHE089	SG0302

Master Drawing No:	Issue:
1205960_NHE089_16912_SG0302_M001	A