



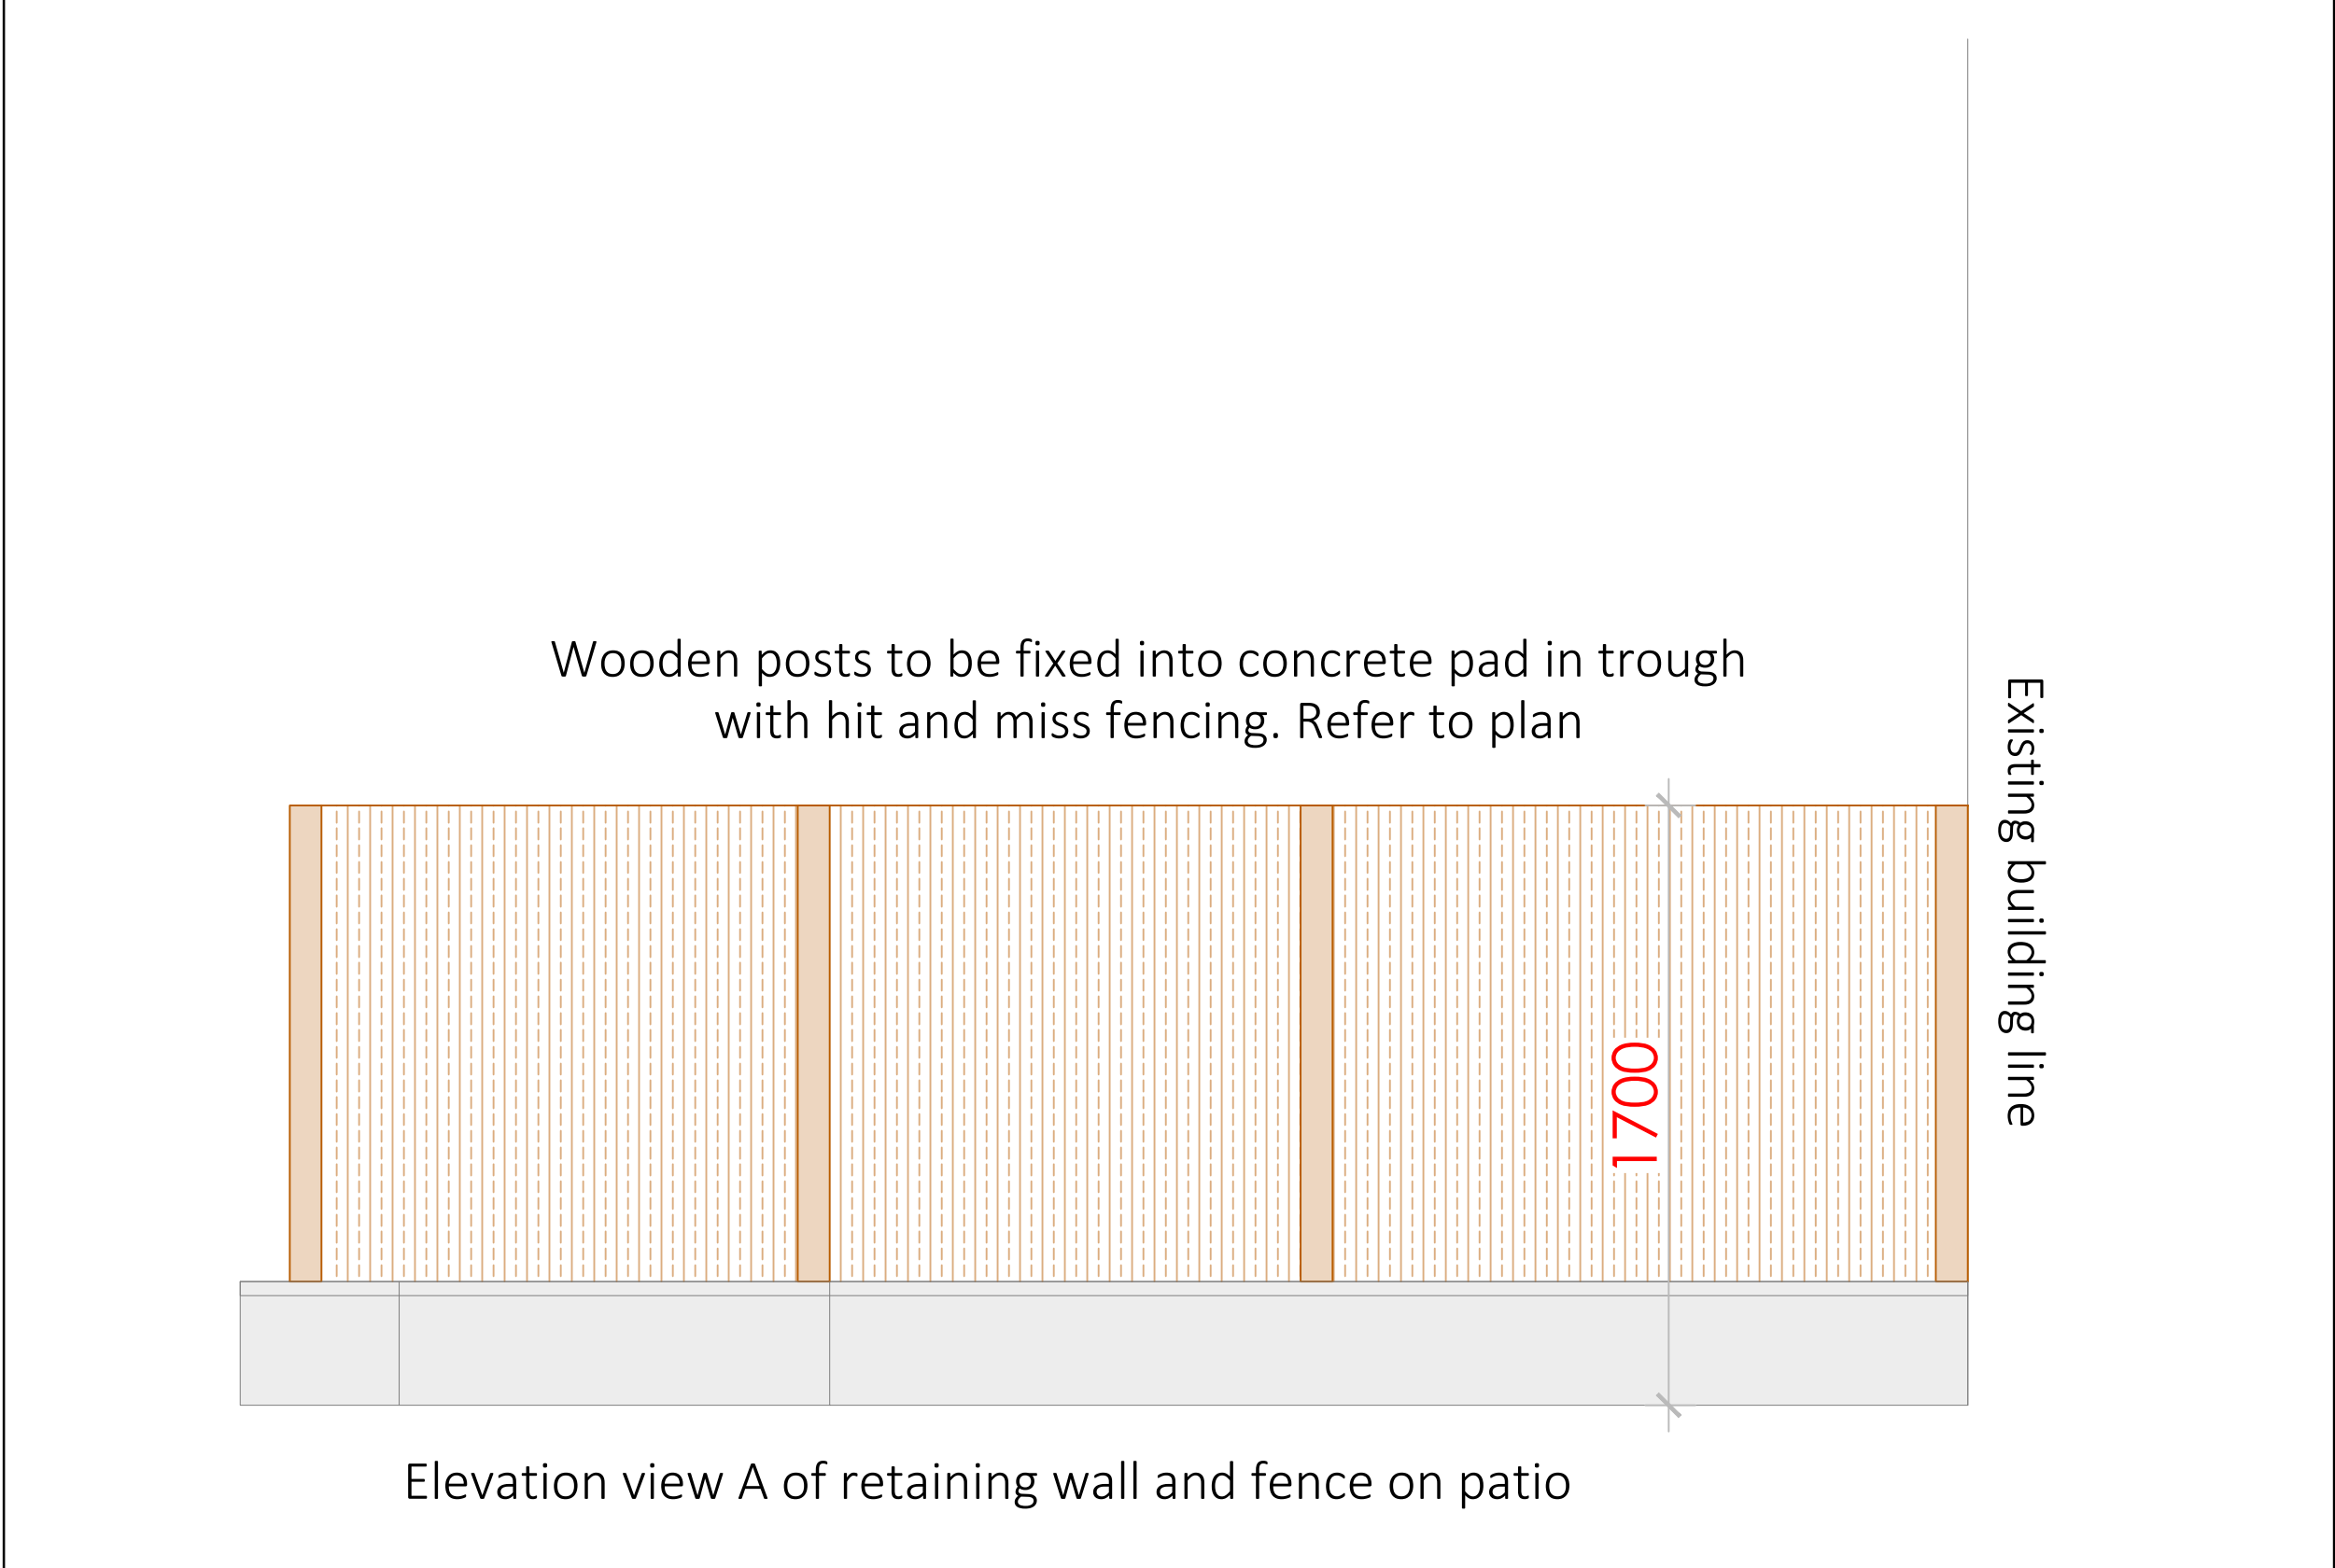

VIEW A - SCALE 1:20

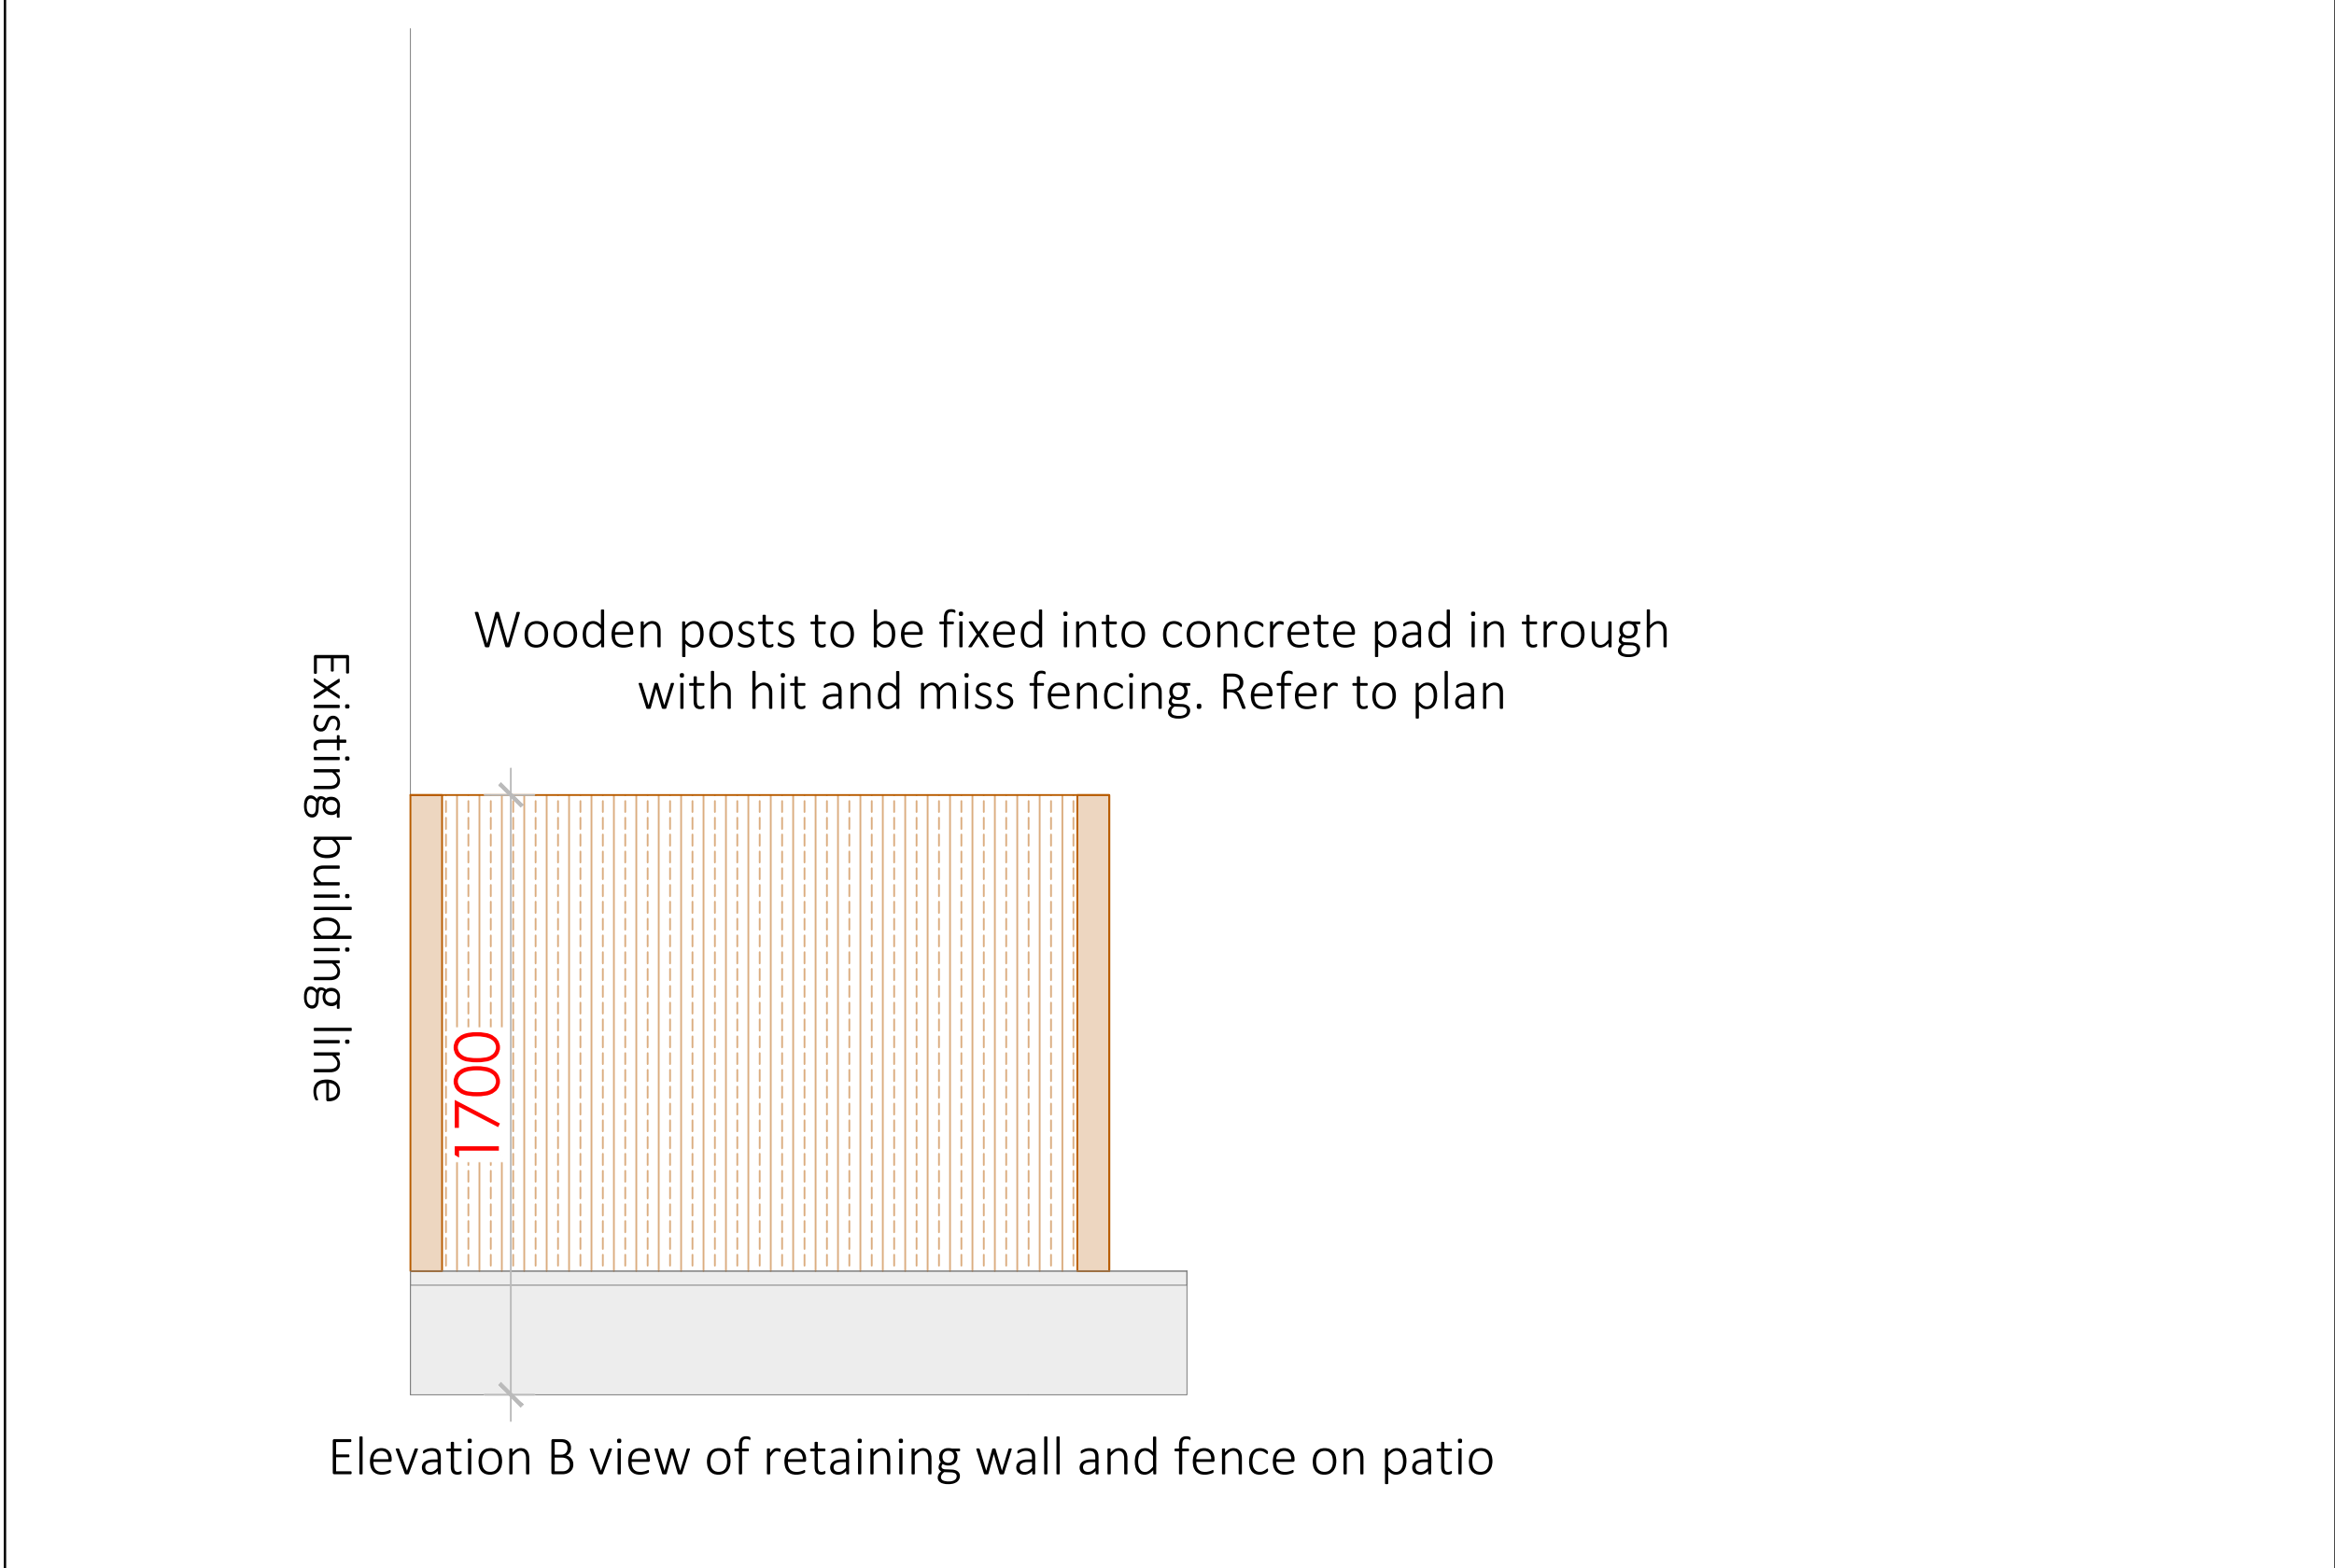

VIEW B - SCALE 1:20



HIT AND MISS FENCE WITH A NATURAL WOOD
FINISH SIMILAR IN STYLE AND COLOUR

- Notes :
1. This drawing is a print and must not be scaled from without reference being made to the accompanying scale bar. All dimensions of existing buildings to be verified on site.
 2. This drawing is to be read in conjunction with all other drawings, relevant specifications and preliminary / general conditions associated with the project.
 3. All materials and workmanship to comply with 'Approved Document 7' to support Regulation 7 2013 edition of the Building Regulations 2010.
 4. The Contractor is to check all drawings for dimensional and co-ordination accuracy. Any discrepancy between the details shown and those by others are to be reported to the Client / Contract Administrator.
 5. This drawing remains the copyright of Rejig Homes Ltd
 6. All proposed windows and doors will feature external glazing bars, equal sight lines and mechanical joints to match the original timber flush casements

A	10.03.26	Revisions to patio to suit NHDC
REV	DATE	NOTE

FOR PLANNING



Tel: 07936267447
email: ahaque@rejighomes.co.uk
web: www.rejighomes.co.uk

CLIENT
MR & MRS JENKS

PROJECT
11 NORTON WAY, LETCHWORTH GARDEN
CITYSG6 1BY

DRAWING TITLE
PROPOSED PATIO ELEVATIONS
VIEW A AND B

SCALE	1:50/100 @ A1	DRAWING NUMBER	REVISION
DATE	OCT 2025	PL-607	A
DRAWN	AHS		
JOB NUMBER	210902		CHECKED BY AS