



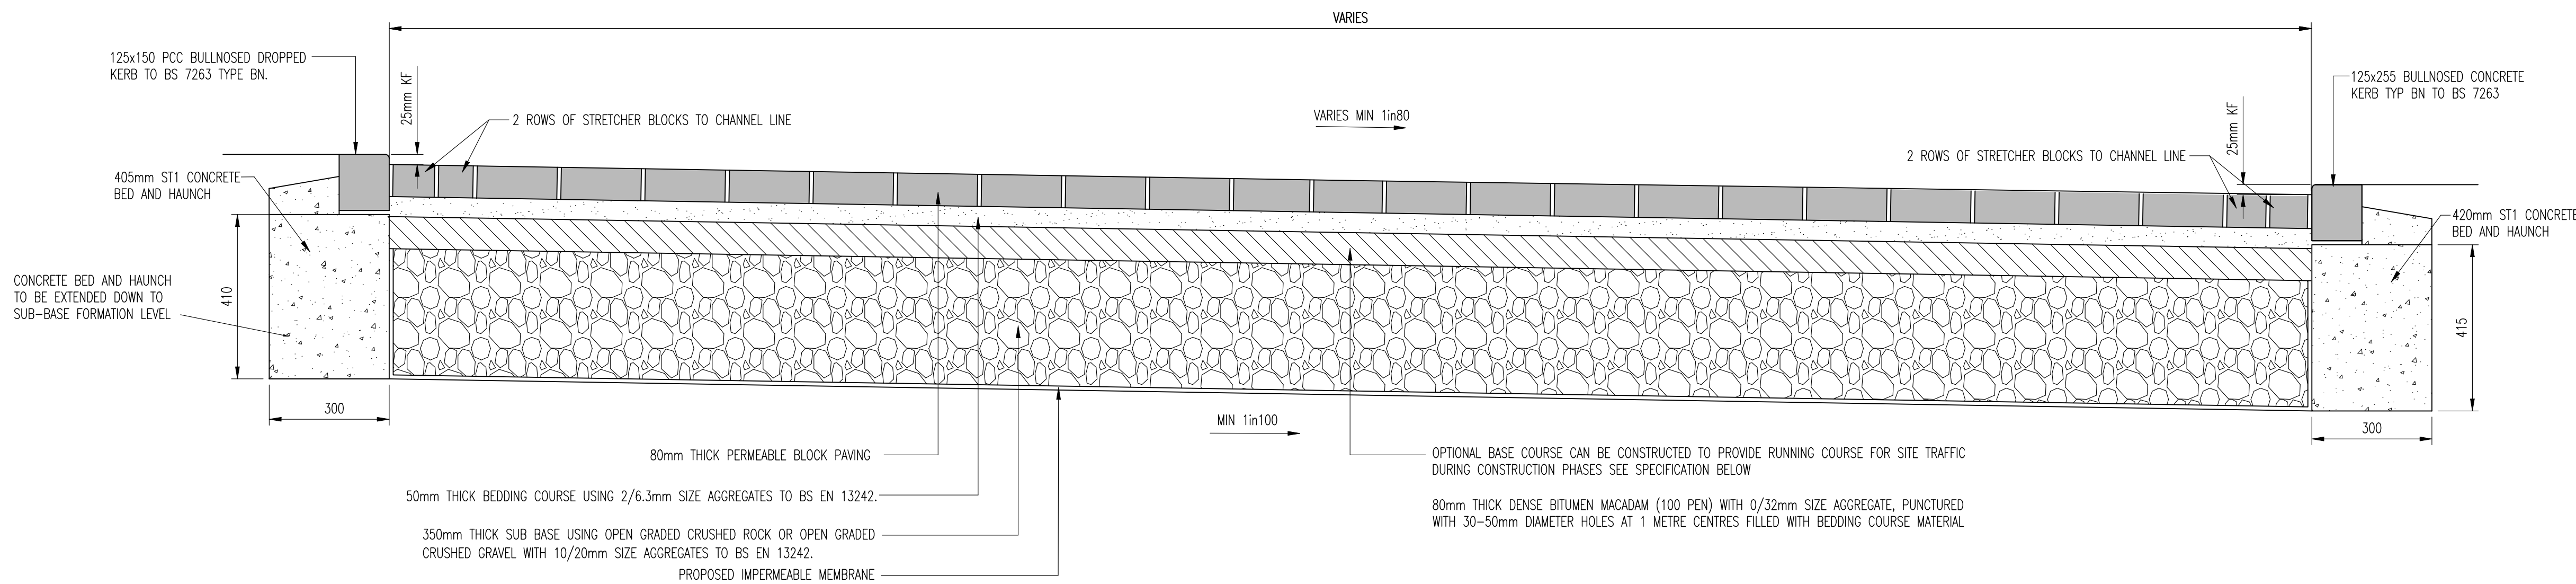

PERMEABLE PAVING PRIVATE SHARED DRIVE/CARPAKING CONSTRUCTION DETAIL

SCALE 1:10

NOTE:
SUB-BASE FORMATION LEVEL OF PERMEABLE PAVING TO HAVE
NOMINAL FALL (1in100)

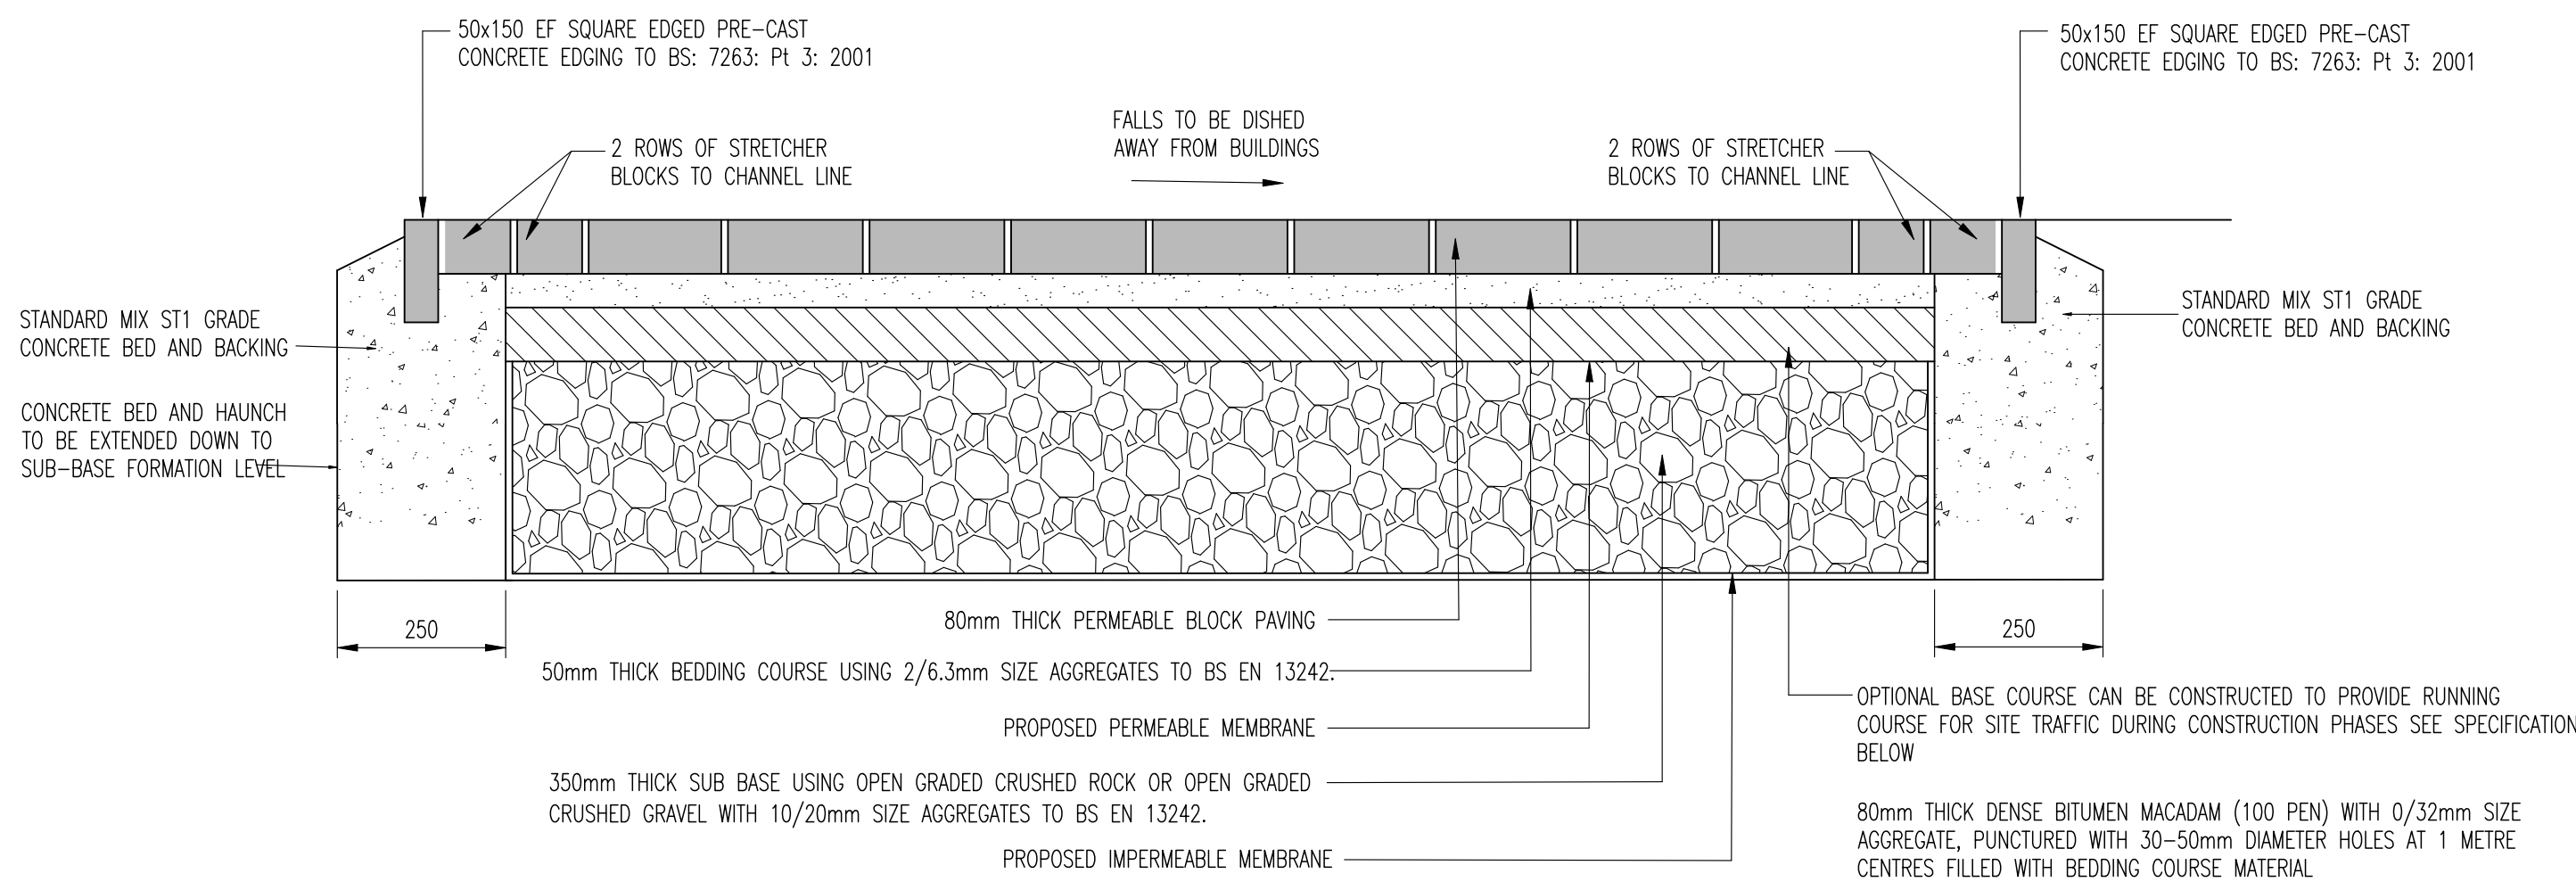

PERMEABLE PAVING INDIVIDUAL PRIVATE DRIVE CONSTRUCTION DETAIL

SCALE 1:10

- GENERAL
1. DO NOT SCALE THIS DRAWING. ALL DIMENSIONS ARE IN MILLIMETERS UNLESS OTHERWISE NOTED. ANY DISCREPANCIES ARE TO BE RECORDED AND REPORTED TO THE ENGINEERS IMMEDIATELY.
 2. THIS DRAWING IS TO BE READ IN CONJUNCTION WITH ALL OTHER ENGINEERS AND ARCHITECTS DRAWINGS AND THE SPECIFICATION.
 3. ALL WORK IS TO BE TO THE SATISFACTION OF THE ENGINEER AND LOCAL AUTHORITY BUILDING CONTROL.
 4. THE CONTRACTOR IS RESPONSIBLE FOR AND MUST TAKE ALL NECESSARY PRECAUTIONS TO ENSURE THE STABILITY OF THE WORKS AT ALL TIMES DURING CONSTRUCTION.
 5. ALL WORKMANSHIP AND MATERIALS ARE TO BE TO CURRENT BRITISH STANDARDS.
 6. ALL SERVICES ARE TO BE LOCATED AND PROTECTED AS NECESSARY BY THE CONTRACTOR PRIOR TO THE COMMENCEMENT OF THE WORKS.
 7. ANY EXISTING DETAILS WHICH ARE SHOWN ON THIS DRAWING ARE FOR GUIDANCE ONLY AND ARE TO BE CHECKED ON SITE BY THE CONTRACTOR. ANY VARIATIONS ARE TO BE RECORDED AND REPORTED TO THE ENGINEER IMMEDIATELY.
 8. ALL HIGHWAY WORKS ARE TO BE IN ACCORDANCE WITH THE LOCAL AUTHORITIES DESIGN GUIDE AND SPECIFICATION.
 9. PRIOR TO THE OCCUPATION OF THE FIRST DWELLING, STREET NAMEPLATES SHALL BE ERECTED IN ACCORDANCE WITH THE HIGHWAY AUTHORITY AND TO THE WORDING AGREED WITH THE PLANNING AUTHORITY.
 10. DURING CONSTRUCTION WORKS ON SITE, ALL ROADS AND FOOTPATHS ARE TO BE SWEEPED AND KEPT CLEAR OF OBSTRUCTIONS, THIS IS TO INCLUDE EXISTING HIGHWAYS AS APPROPRIATE TO ENSURE SAFE PASSAGE OF ALL ROAD USERS.
 11. PROVISION SHALL BE MADE FOR THE INSTALLATION OF ALL MAINS SERVICES INCLUDING DUCTING PRIOR TO THE LAYING OF THE ROAD BASE-COURSE.
 12. ALL ROAD MARKINGS AND SIGNS ARE TO BE IN ACCORDANCE WITH 'THE TRAFFIC SIGNS REGULATIONS AND DIRECTIONS' 2016.

FOR DETAILS AND SPECIFICATION FOR SOFT LANDSCAPING, GRAVEL, TIMBER EDGINGS, COBBLES, KNEE RAILS ETC. - REFER TO LANDSCAPE ARCHITECT

Rev	Revision Notes	Dwn (Appr)	Date

INGENT
CONSULTING ENGINEERS
Unit 1a Greenwood Court, Skyliner Way, Bury St Edmunds, IP32 7GY.
Tel: 01284 245024 --- www.ingent.co.uk --- email: info@ingent.co.uk

STRATEGY

Project:
**STATION ROAD, ASHWELL
HERTFORDSHIRE**

Drawing Title:
**PRIVATE PERMEABLE PAVING COLLECT & CLEAN
SHEET 1 OF 1**

Client:
BECK HOMES

Date:
OCT 25

Drawn:
JL

Designed:
JL

Checked:
KK

Approved:
KK

Scale:
As Shown

Project No:
2506-1025

Drawing No & Revision:
ST050

Size:
A1