

Application Boundary
Turf to plot frontages to be laid as Rolawn 'Medallion', or similar approved.

Turf
Turf to plot frontages to be laid as Rolawn 'Medallion', or similar approved.

Decorative Gravel
Cotswold gravel laid over geotextile membrane with timber edging between bark mulch and gravel as required.

Existing Vegetation
Refer to tree survey for details.

Planting Schedule

Trees	Number	Abbreviation	Species	Height	Girth	Specification
22	22	ACECAM	Acer campestre	425-600cm	14-16cm	EHStd: RB
18	18	ALNGL	Alnus glutinosa	425-600cm	14-16cm	EHStd: RB
17	17	AMELRO	Amelanchier 'Robin Hill'	450-625cm	18-20cm	EHStd: RB
6	6	BETNI	Betula nigra	350-425cm	12-14cm	EHStd: RB
27	27	BETPE	Betula pendula	350-425cm	12-14cm	EHStd: RB
18	18	BETJAC	Betula utilis jacquemontii	425-600cm	14-16cm	EHStd: RB
3	3	BETUTI	Betula utilis jacquemontii	450-625cm	18-20cm	EHStd: RB
9	9	BETUTI	Betula utilis jacquemontii	5.0-5.5m		Multi-stem CG
13	13	CARBET	Carpinus betulus	425-600cm	14-16cm	EHStd: RB
13	13	CARFON	Carpinus betulus 'Frans Fontaine'	425-600cm	14-16cm	EHStd: RB
23	23	FAGSY	Fagus sylvatica	450-625cm	18-20cm	EHStd: RB
10	10	FAGPURA	Fagus sylvatica 'Purpurea'	450-625cm	18-20cm	EHStd: RB
29	29	MAGIS	Magnolia kobus 'Isis'	425-600cm	14-16cm	EHStd: RB
2	2	MALTRI	Malus troyana	450-625cm	18-20cm	EHStd: RB
9	9	MALTS	Malus troyana	425-600cm	14-16cm	EHStd: RB
1	1	PRUIAV	Prunus avium	425-600cm	14-16cm	EHStd: RB
1	1	PRUIAVPL	Prunus avium 'Plena'	450-625cm	18-20cm	EHStd: RB
29	29	SORAU	Sorbus aucuparia	425-600cm	14-16cm	EHStd: RB
10	10	SORAUCA	Sorbus aucuparia	425-600cm	14-16cm	EHStd: RB
16	16	SORAUSS	Sorbus aucuparia 'Shearwater Seedling'	425-600cm	14-16cm	EHStd: RB
16	16	TILCOGR	Tilia cordata 'Greenspire'	450-625cm	18-20cm	EHStd: RB

Specimen Shrubs	Number	Abbreviation	Species	Pot Size	Height	Specification
18	18	PHOEJ	Photinia 'Jester'	20L	80-100cm	Tri Crn
12	12	PHOWAVE	Photinia 'Yellow Wave'	20L	80-100cm	Tri Crn
99	99	PHORABA	Photinia fraseri 'Red Robin'	35L	150-175cm	Topiary half std. 50-60cm head

Shrubs	Number	Abbreviation	Species	Pot Size	Height	Specification	Density
309	309	AUCJA	Aucuba japonica	10L	60-80cm	Bushy	0.8Cr
16	16	AUCJACR	Aucuba japonica 'Crotonifolia'	10L	60-80cm	Bushy	0.8Cr
30	30	BRASU	Brachyglottis 'Sunshine'	10L	40-50cm	Bushy	0.7Cr
31	31	CEATHR	Ceanothus thyrsiflorus repens	10L	40-60cm	Bushy	0.7Cr
57	57	CHOIS	Choisy 'Arzet Pearl'	10L	40-60cm	Bushy	0.7Cr
252	252	CHOIS	Choisy 'Arzet Pearl'	10L	40-60cm	Bushy	0.7Cr
309	309	CORAL	Cornus alba 'Elegantissima'	10L	60-80cm	Branched	0.8Cr
239	239	EUOPFENG	Eunymus fortunei 'Emerald n' Gold'	10L	30-40cm	Bushy	0.7Cr
62	62	EUOPFENG	Eunymus fortunei 'Emerald Galety'	10L	30-40cm	Bushy	0.7Cr
62	62	EUOPFENG	Eunymus fortunei 'Emerald Galety'	10L	30-40cm	Bushy	0.7Cr
213	213	FATIA	Fatsia japonica	10L	80-100cm	Bushy	0.8Cr
213	213	HEBMA	Hebe 'Marjorie'	10L	40-60cm	Bushy	0.7Cr
136	136	HEBMW	Hebe 'Mrs Winder'	10L	40-60cm	Bushy	0.7Cr
98	98	HEBSU	Hebe 'Sutherland'	10L	30-40cm	Bushy	0.7Cr
254	254	HEBALRE	Hebe 'albanica' 'Red Edge'	10L	30-40cm	Bushy	0.7Cr
23	23	HEBRVA	Hebe 'Franciscana Variegata'	10L	30-40cm	Bushy	0.7Cr
213	213	HYPHI	Hypericum 'Hidcot'	10L	40-60cm	Bushy	0.7Cr
350	350	LAVANH	Lavandula angustifolia 'Hidcot'	10L	30-40cm	Bushy	0.7Cr
364	364	LAVANH	Lavandula angustifolia 'Munstead'	10L	30-40cm	Bushy	0.7Cr
50	50	PHOEJ	Photinia 'Jester'	10L	60-80cm	Tri Crn	0.7Cr
329	329	PHOPRER	Photinia 'Fraseri' 'Red Robin'	10L	80-100cm	Bushy	0.8Cr
206	206	PITTET	Pittosporum tenuifolium 'Tom Thumb'	10L	30-40cm	Bushy	0.7Cr
309	309	PRUIAOL	Prunus laurocerasus 'Otto Luyken'	10L	60-80cm	Bushy	0.7Cr
25	25	ROSOF	Rosmarinus officinalis	10L	40-60cm	Bushy	0.7Cr
157	157	SKUARI	Skimmia japonica 'Rubella'	10L	40-60cm	Bushy	0.7Cr
27	27	SKICOKEG	Skimmia x confusa 'Kew Green'	10L	40-60cm	Bushy	0.7Cr
15	15	STIPE	Stipa tenuissima	10L	30-40cm	Bushy	0.7Cr
92	92	VIBDA	Viburnum davidii	10L	40-60cm	Bushy	0.7Cr

Native Shrub Mix	Number	Abbreviation	Species	Pot Size	Height	Specification	Density
339	339	CORSA	Cornus sanguinea	60-80cm	1+13 brks	BR 1Cr	
255	255	CORAV	Cornus avelana	60-80cm	1+13 brks	BR 1Cr	
77	77	GRAMON	Crataegus monogyna	60-80cm	1+13 brks	BR 1Cr	
171	171	ROSCA	Rosa canina	60-80cm	1+13 brks	BR 1Cr	

Ornamental Hedge	Number	Abbreviation	Species	Pot Size	Height	Specification	Density
771	771	EUOJEAN	Eunymus japonicus 'lean Hugs'	10L	40-60cm	Bushy	0.35Cr
90	90	LAVANMU	Lavandula angustifolia 'Munstead'	10L	30-40cm	Bushy	0.35Cr
488	488	PHOREDO	Photinia 'Fraseri' 'Red Robin'	10L	80-100cm	Bushy	0.4Cr
410	410	PRUIA	Prunus laurocerasus	10L	60-80cm	Bushy	0.4Cr
2672	2672	PRULU	Prunus lusitana	10L	80-100cm	Bushy	0.4Cr

Bulbs	Number	Bulb Size	Species	Specification
475	475		Gaillardia nivalis	Grade 4/5
717	717		Hyacinthoides non-scripta	Grade 4/5
1194	1194		Narcissus pseudonarcissus	Grade 5/6

Marginal / Aquatics	Number	Species
822	822	Typha latifolia

Emorsgate EM1 general purpose wildflower mix (Emorsgate Seeds).
Wildflower Native Enriched Turf - WFT-Native-Enriched, as supplied by Wildflower Turf Ltd (www.wildflowerturf.co.uk).

A36 Climate Smart (Germinal Amenity).
Dashed lined indicates regular mown margins adjacent to footpaths (Mowing regime to mirror A22 Mix)

A22 Amenity Mix (Germinal Amenity).


Natural Log Bench CP-NLB(E) from caledoniaplay.com or similar approved.

Double Westleigh Recycling Bin BX45G 2800-D from Broxap.com or similar approved.

Specification
Refer to sheet 7 for specification notes and sheet 5 for LAP details.

F	06.03.26.	Updated to LPA comments.	AD
E	23.02.26.	PROW added.	AD
D	27.11.25.	Amended to latest layout and buffer reviewed.	AD
C	17.10.25.	Trees to Northern boundary reviewed.	AD
B	23.09.25.	Amended to latest layout.	AD
A	09.07.25.	Amended to latest layout and Oaks removed.	AD

Revision

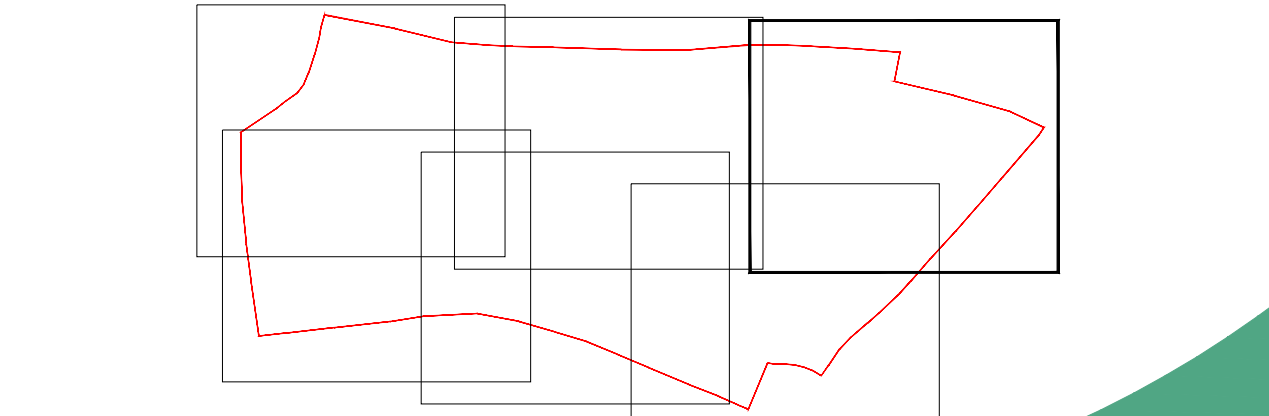

Planting Plan
Redrow South Midlands
Royston Road, Barkway

Quote Ref.: 20440
Revision: F
Scale: 1:200 @ A0
Drawn By: A. Dams
Date Drawn: 29/07/2024
Sheet: 3/7

01604 821 843 www.idverde.co.uk
All dimensions to be checked on site. Do not scale off drawing. This drawing is the copyright of Idverde Ltd and not to be reproduced without their permission.