



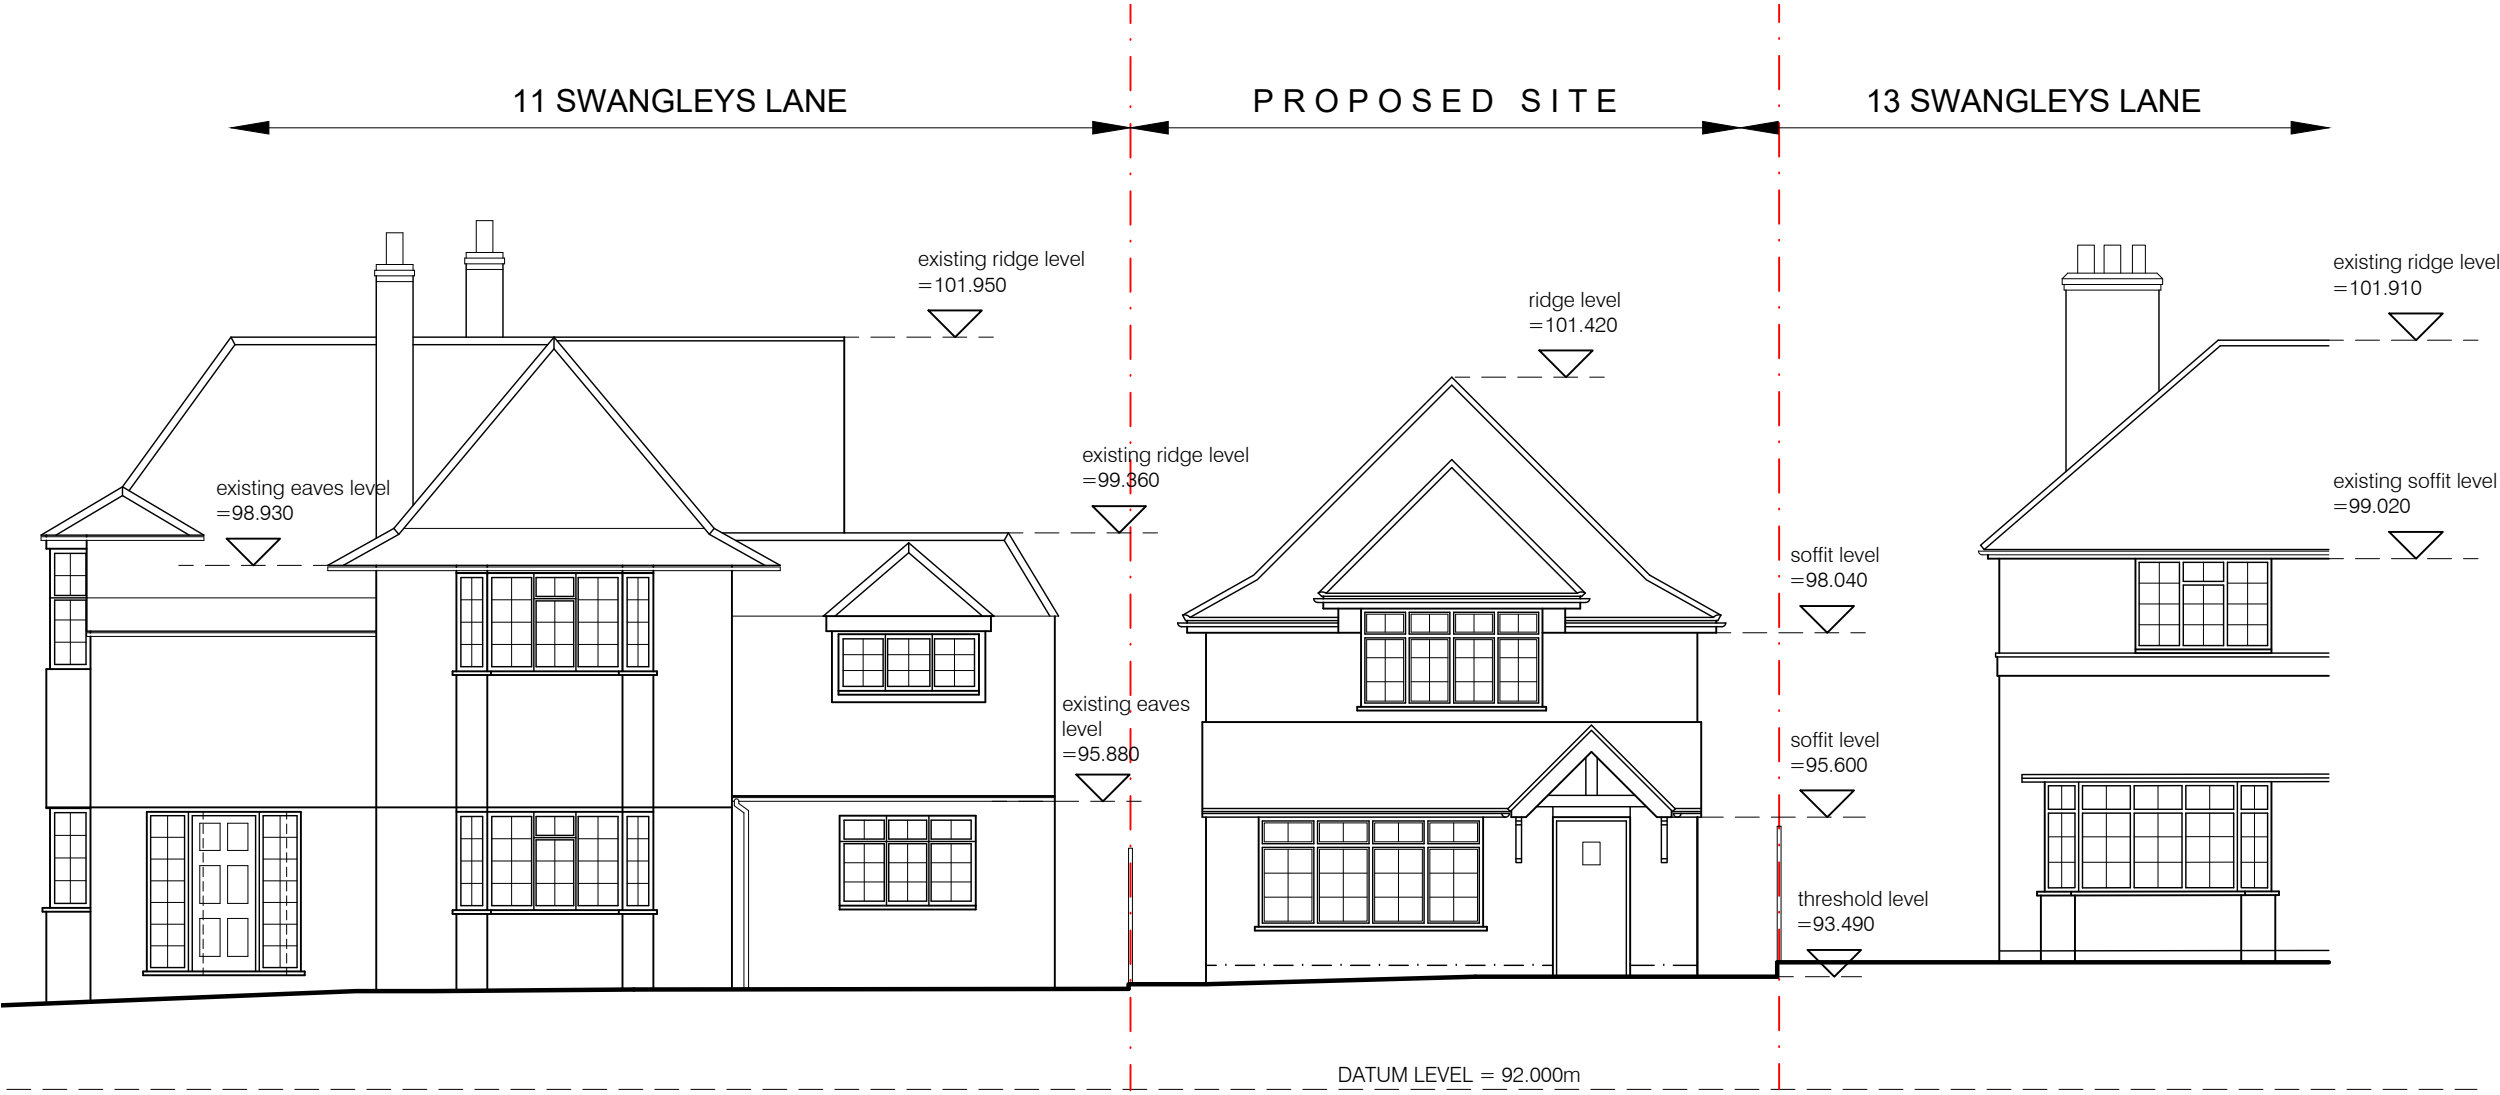

Street Elevation with Levels

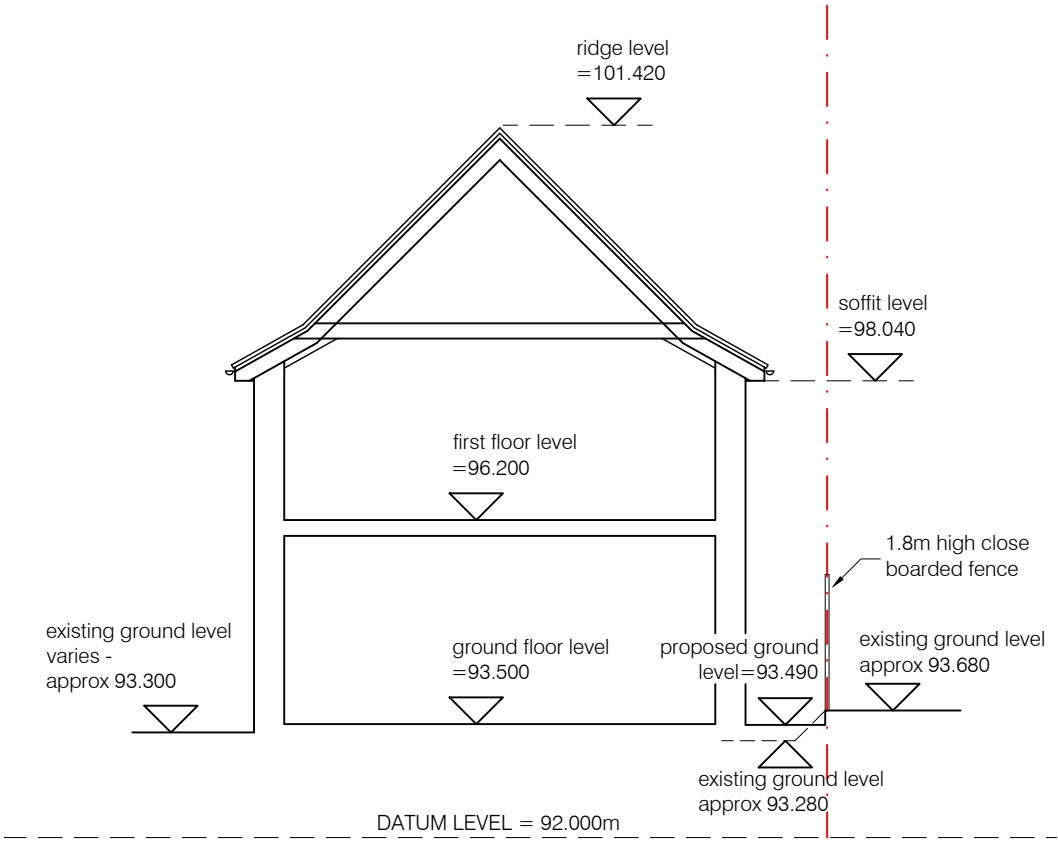

Typical Section with Levels

Notes:

This scheme is subject to Town Planning and all other necessary consents.

This drawing is a print and must not be scaled from without reference being made to the accompanying scale bar. Dimensions and levels, where given, are to be checked on site.

This drawing is to be read in conjunction with all other consultants' and specialists' drawings and documents and any discrepancies are to be reported to the architect prior to commencement of the relevant work.

Materials and the workmanship of all relevant trades shall comply fully with the British Standards.

This drawing remains the copyright of **Boyd Seddon Architect.**

METERS 0 0.5 1 1.5 2
1:50
1:100 0 1 2 3 4

REV DATE
A 06.03.25 levels amended

BOYD SEDDON
architect

07880 720711 • boyd@boydseddonarchitect.com
RIBA Chartered • ARB Registered • Green Register

CLIENT
Mr & Mrs Clifford

PROJECT
11 Swangleys Lane
Knebworth
SG3 6AA

DRAWING TITLE
Planning Conditions Information

EXISTING & PROPOSED LEVELS

SCALE 1:100 at A3 DRAWING NUMBER REVISION
DATE Sept 2024
DRAWN bjs
PROJECT NUMBER 22308

CO-02 A