

This drawing is copyright.




EXISTING REAR ELEVATION

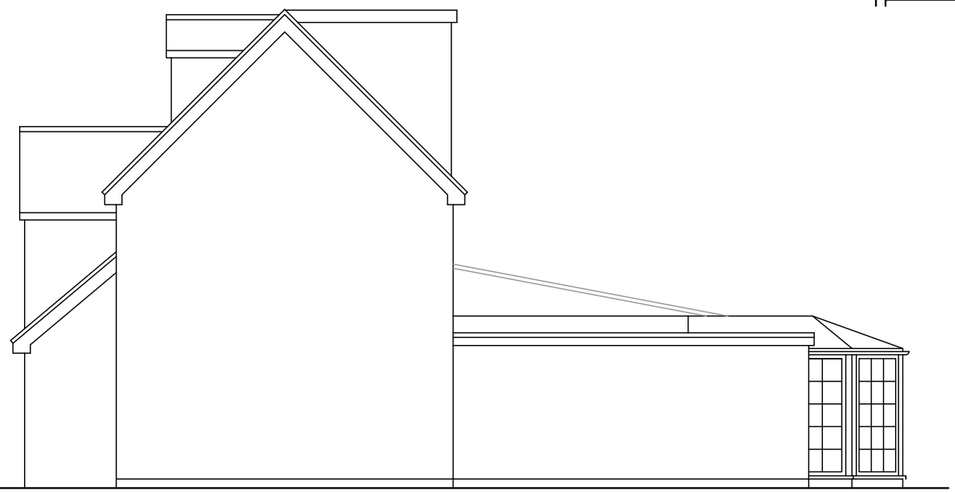


EXISTING SIDE ELEVATION
(viewed from Kimoro)

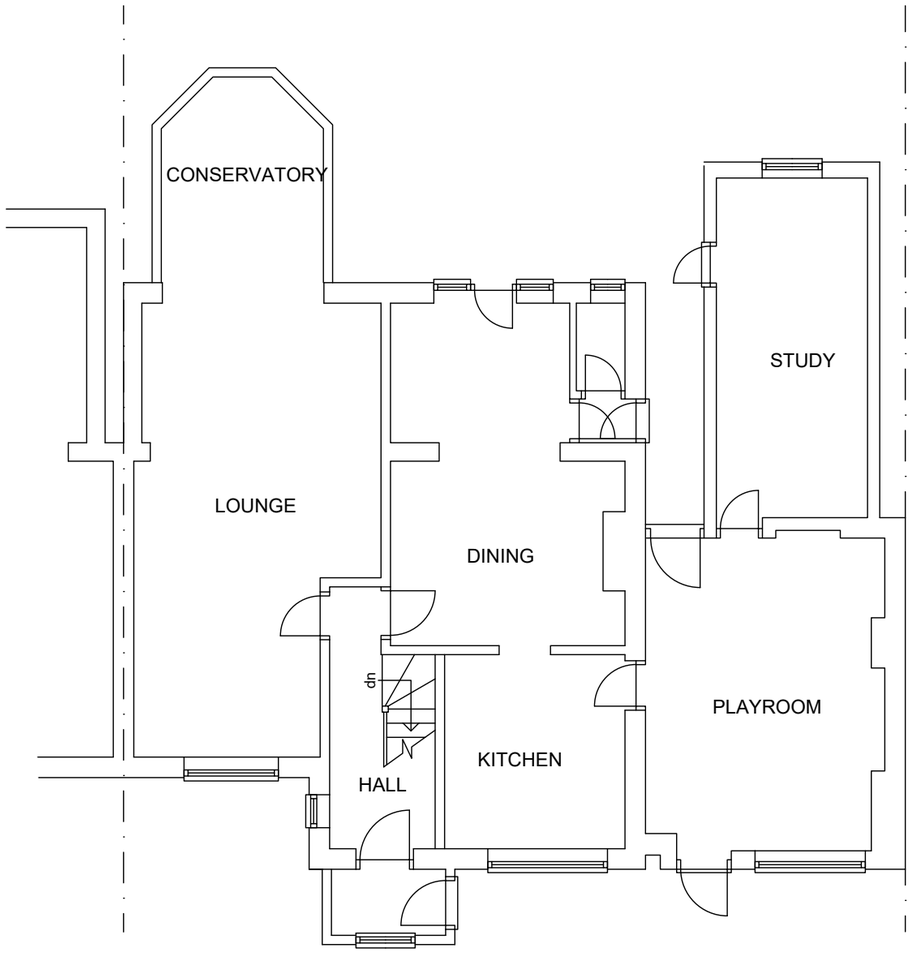


EXISTING GROUND FLOOR PLAN

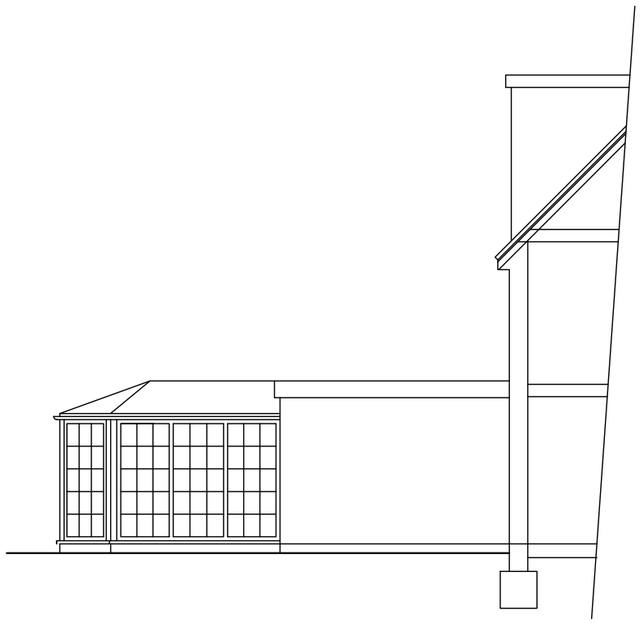

EXISTING SIDE ELEVATION
(viewed from The Elms)

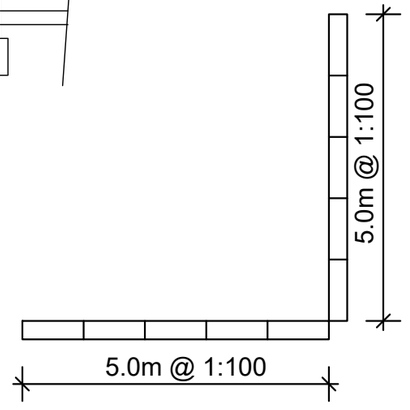


| Rev. | Description. | Date. |
|---|---|---|

AT Design (Welwyn) Ltd
Architectual Design Services
22 School Lane, Welwyn, Herts AL6 9PH
Tel: 07931703297 - email: adamtrigg@hotmail.com

Title;

# Proposed rear extension
# Lynwood, Gun Road
# Knebworth
# Herts, SG3 6BP
# Existing plans & elevations

Scale : 1:100 at A3
Date : March 2018
Drawn by: AT

Drg.No: AT751-02