

This drawing is copyright.




PROPOSED REAR ELEVATION

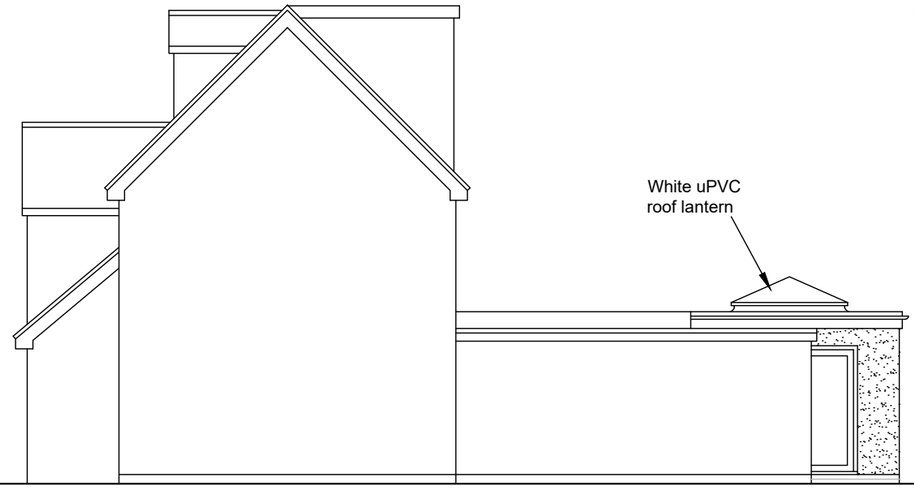


PROPOSED SIDE ELEVATION
(viewed from Kimoro)

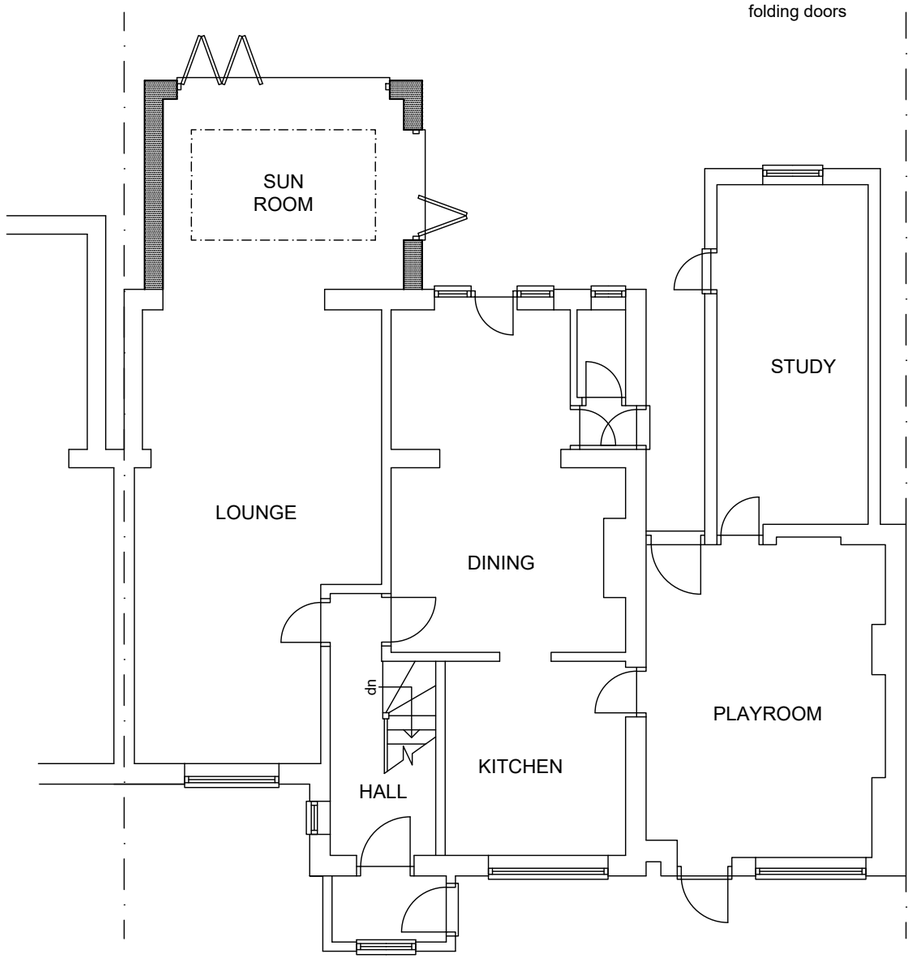

PROPOSED GROUND FLOOR PLAN

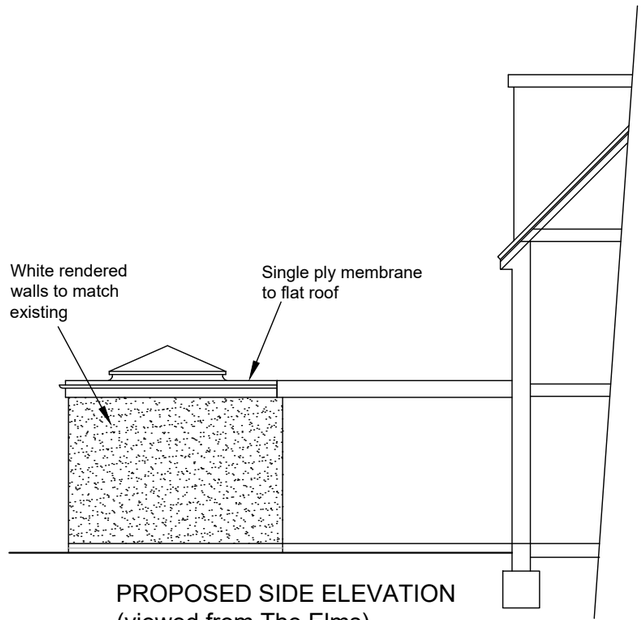

PROPOSED SIDE ELEVATION
(viewed from The Elms)

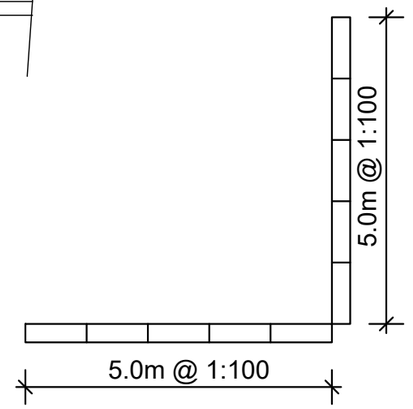

Rev.	Description.	Date.

AT Design (Welwyn) Ltd
Architectual Design Services
22 School Lane, Welwyn, Herts AL6 9PH
Tel: 07931703297 - email: adamtrigg@hotmail.com

Title;

Proposed rear extension
Lynwood, Gun Road
Knebworth
Herts, SG3 6BP
Proposed plans & elevations

Scale : 1:100 at A3
Date : March 2018
Drawn by: AT

Drg.No: AT751-03