


This drawing is copyright.

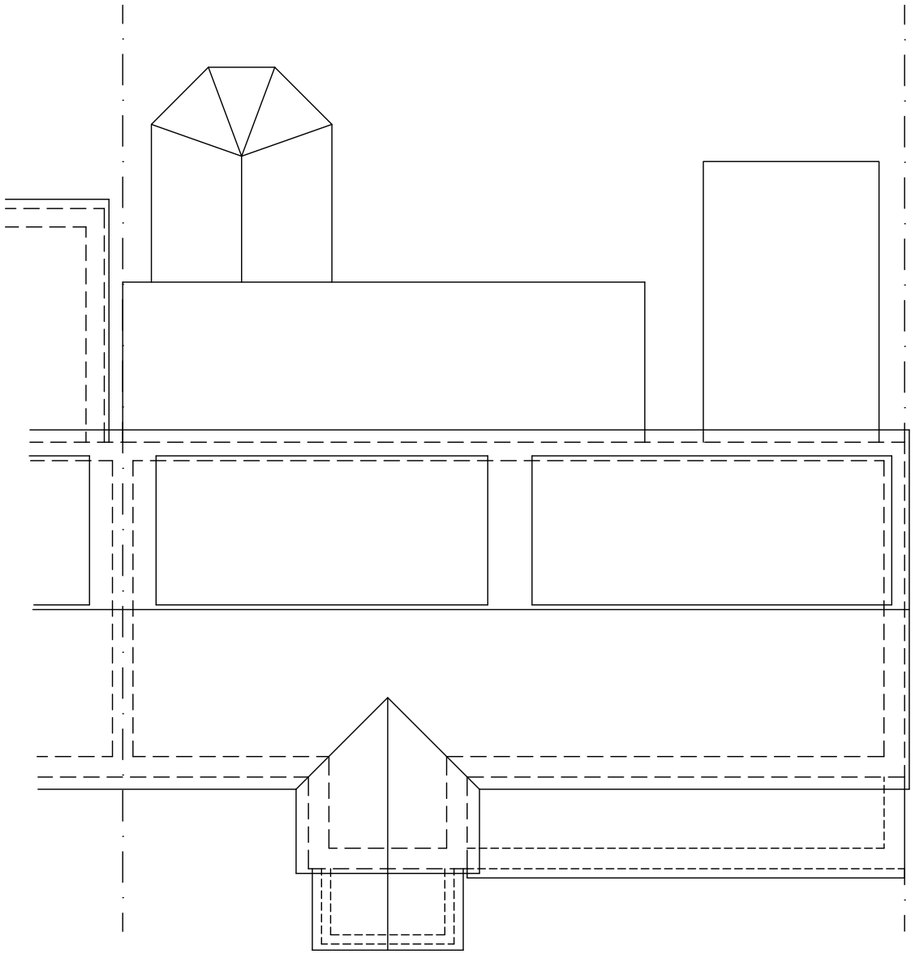

EXISTING ROOF PLAN

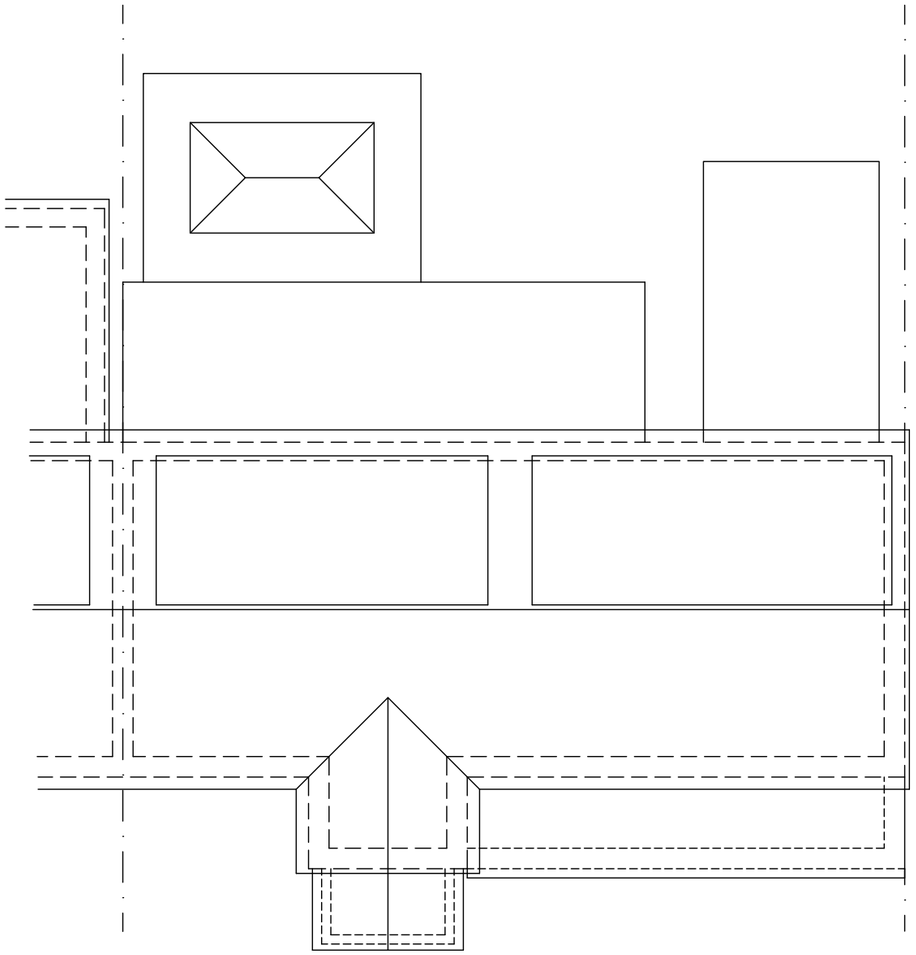

PROPOSED ROOF PLAN

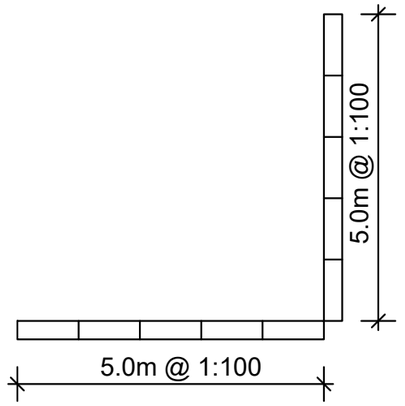

Rev.	Description.	Date.

AT Design (Welwyn) Ltd
Architectual Design Services
22 School Lane, Welwyn, Herts AL6 9PH
Tel: 07931703297 - email: adamtrigg@hotmail.com

Title;

Proposed rear extension
Lynwood, Gun Road
Knebworth
Herts, SG3 6BP
Existing & proposed roof plans

Scale : 1:100 at A3

Date : March 2018

Drawn by: AT

Drg.No: AT751–04