


This drawing is copyright.

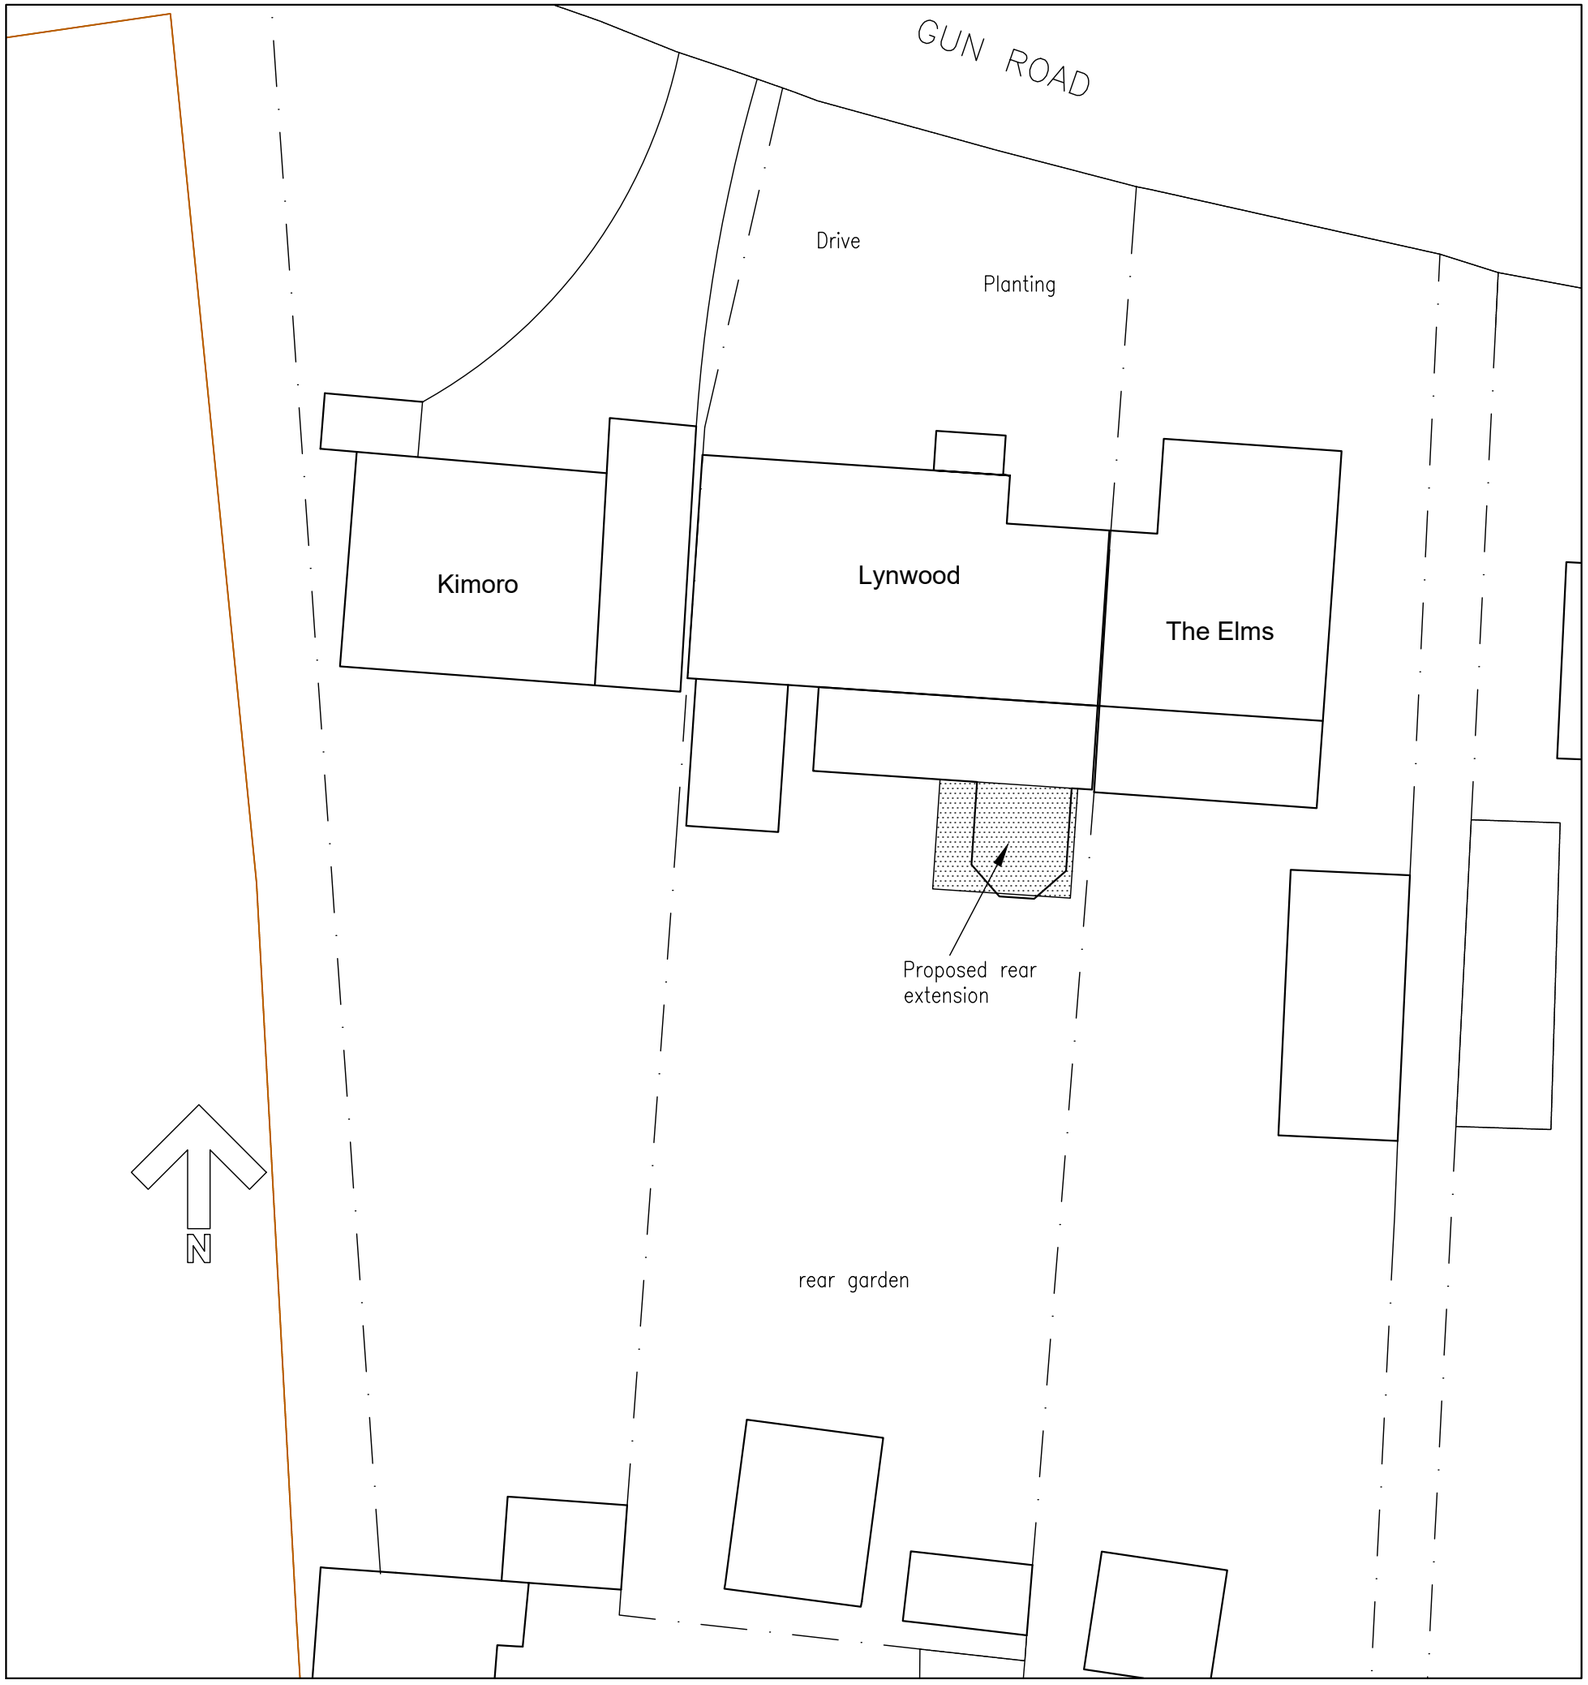

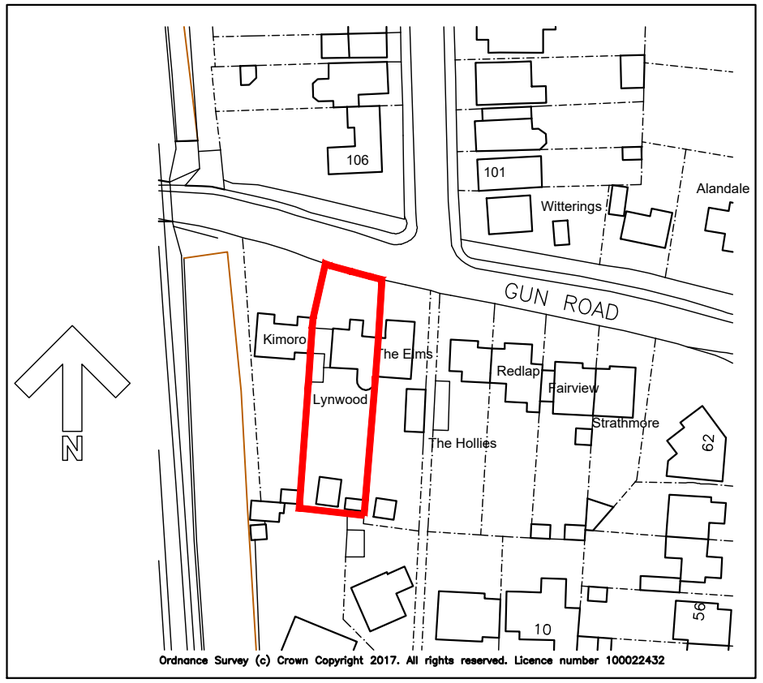

Site location plan 1:1250

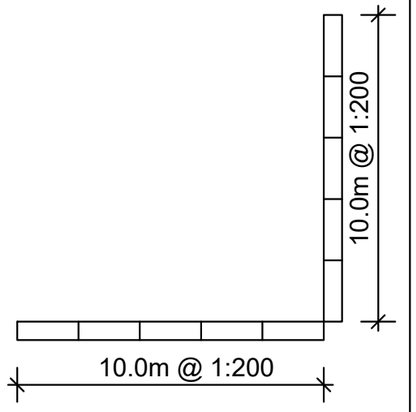

Rev.	Description.	Date.

AT Design (Welwyn) Ltd
Architectual Design Services
22 School Lane, Welwyn, Herts AL6 9PH
Tel: 07931703297 - email: adamtrigg@hotmail.com

Title;

Proposed rear extension
Lynwood, Gun Road
Knebworth
Herts, SG3 6BP
Site plan & location plan

Scale : 1:200 at A3
Date : Nov 2017
Drawn by: NT

Drg.No: AT751-01