


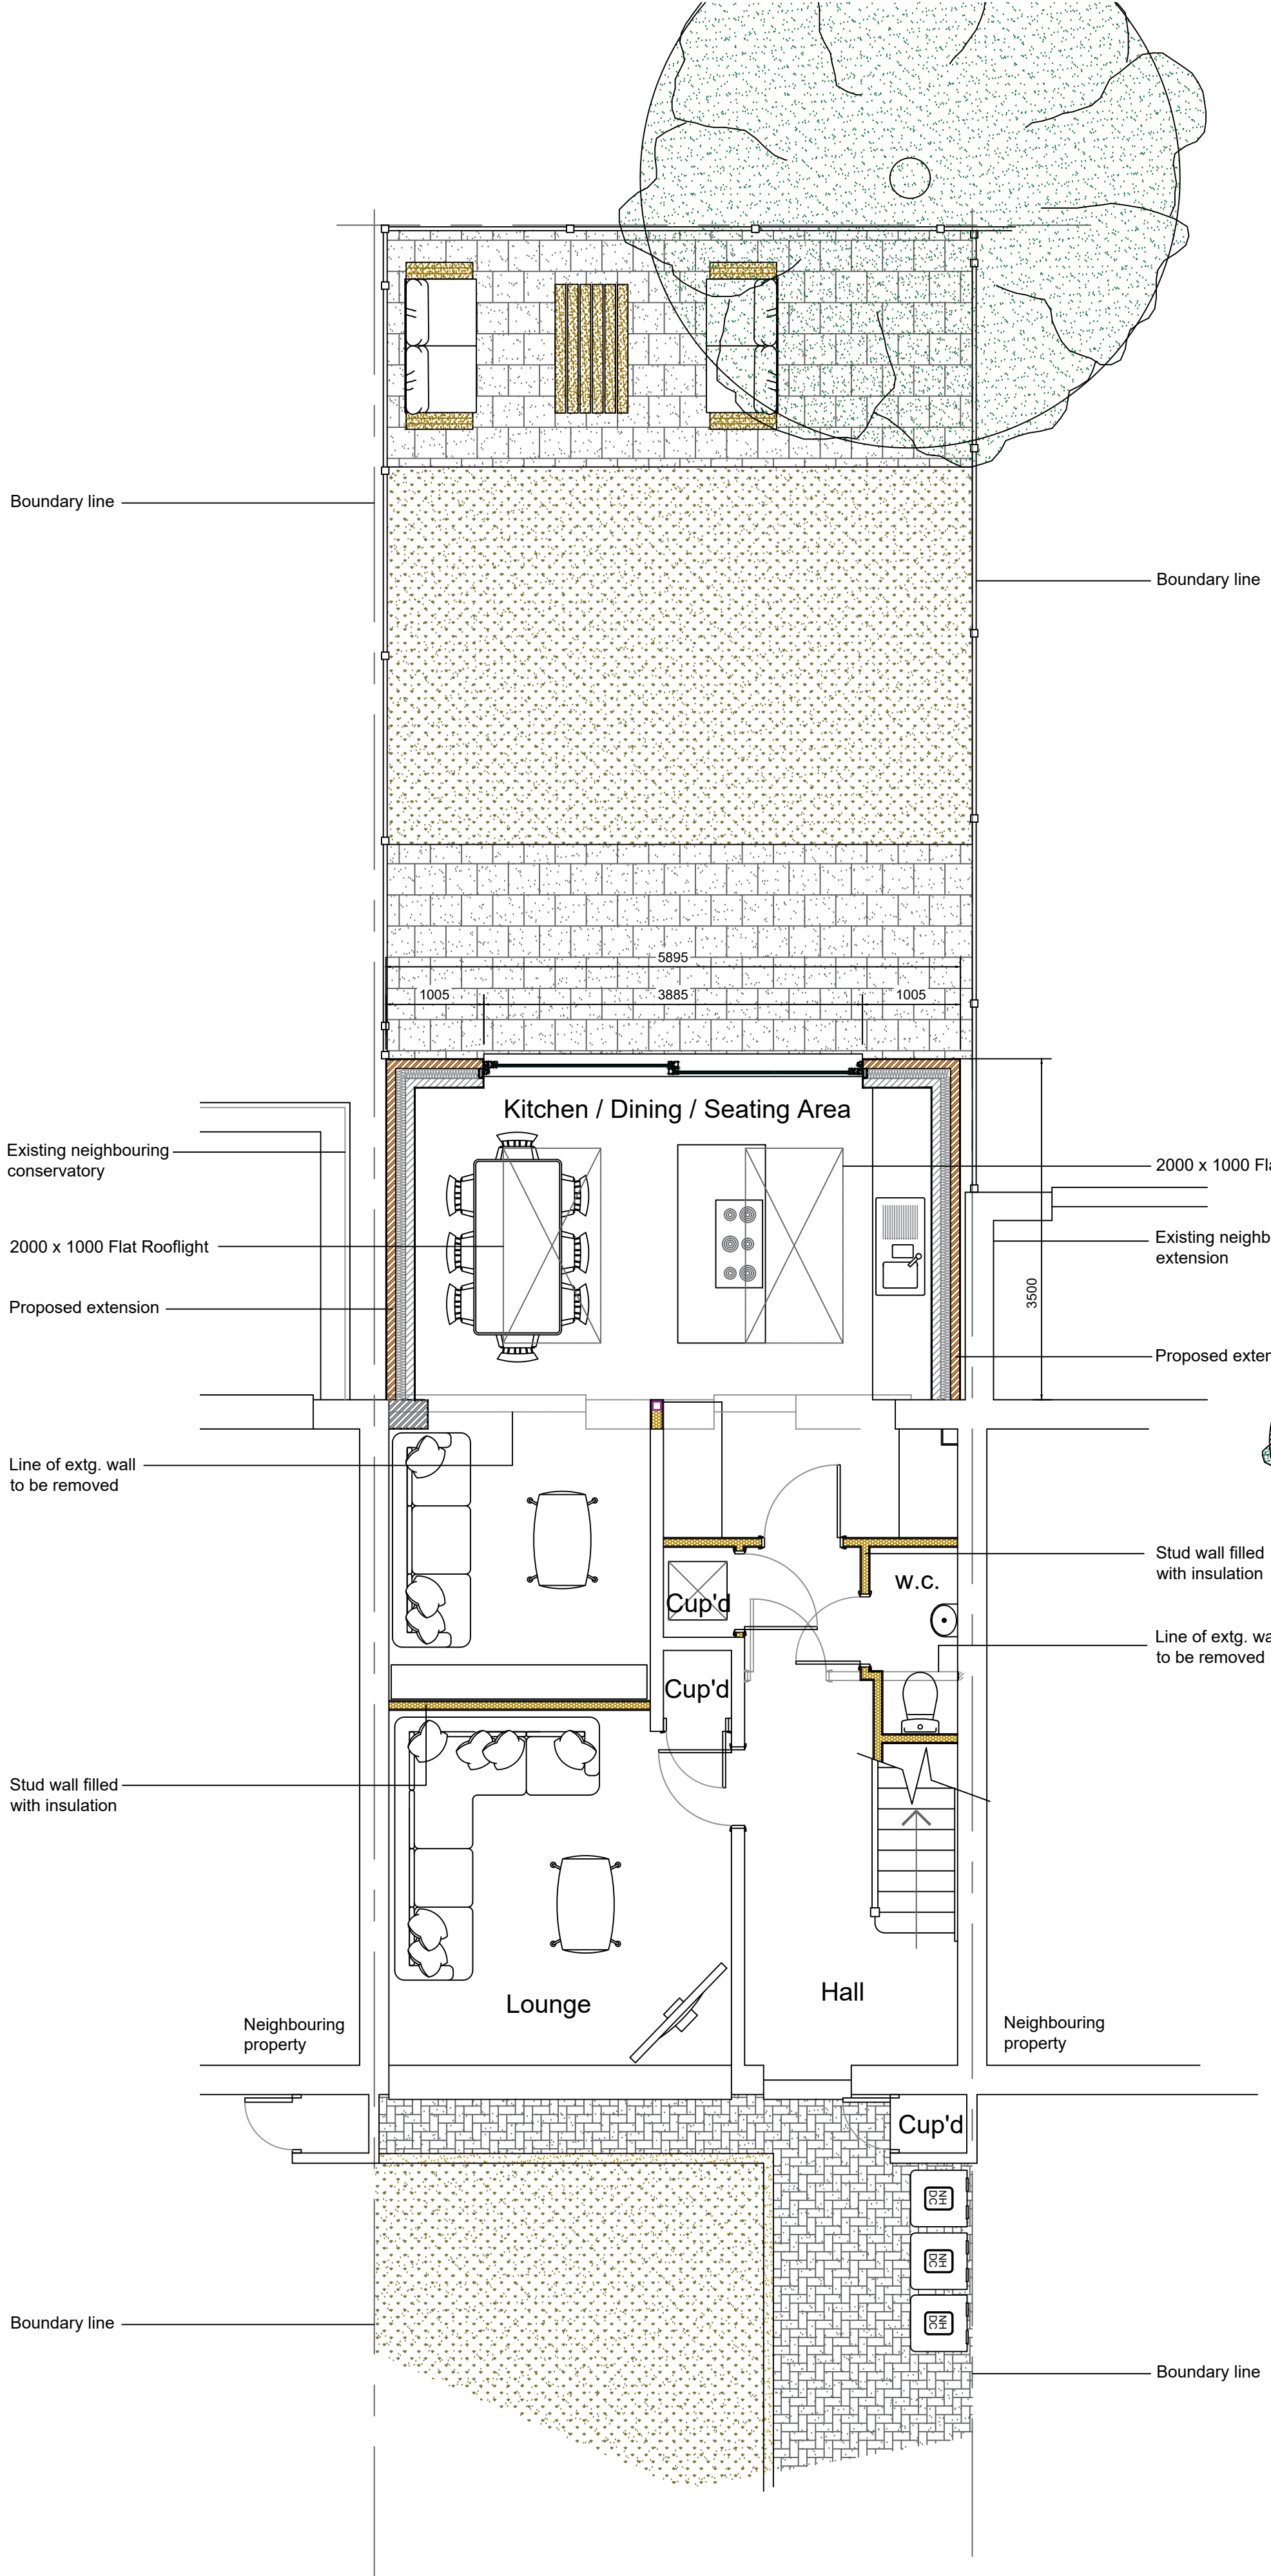
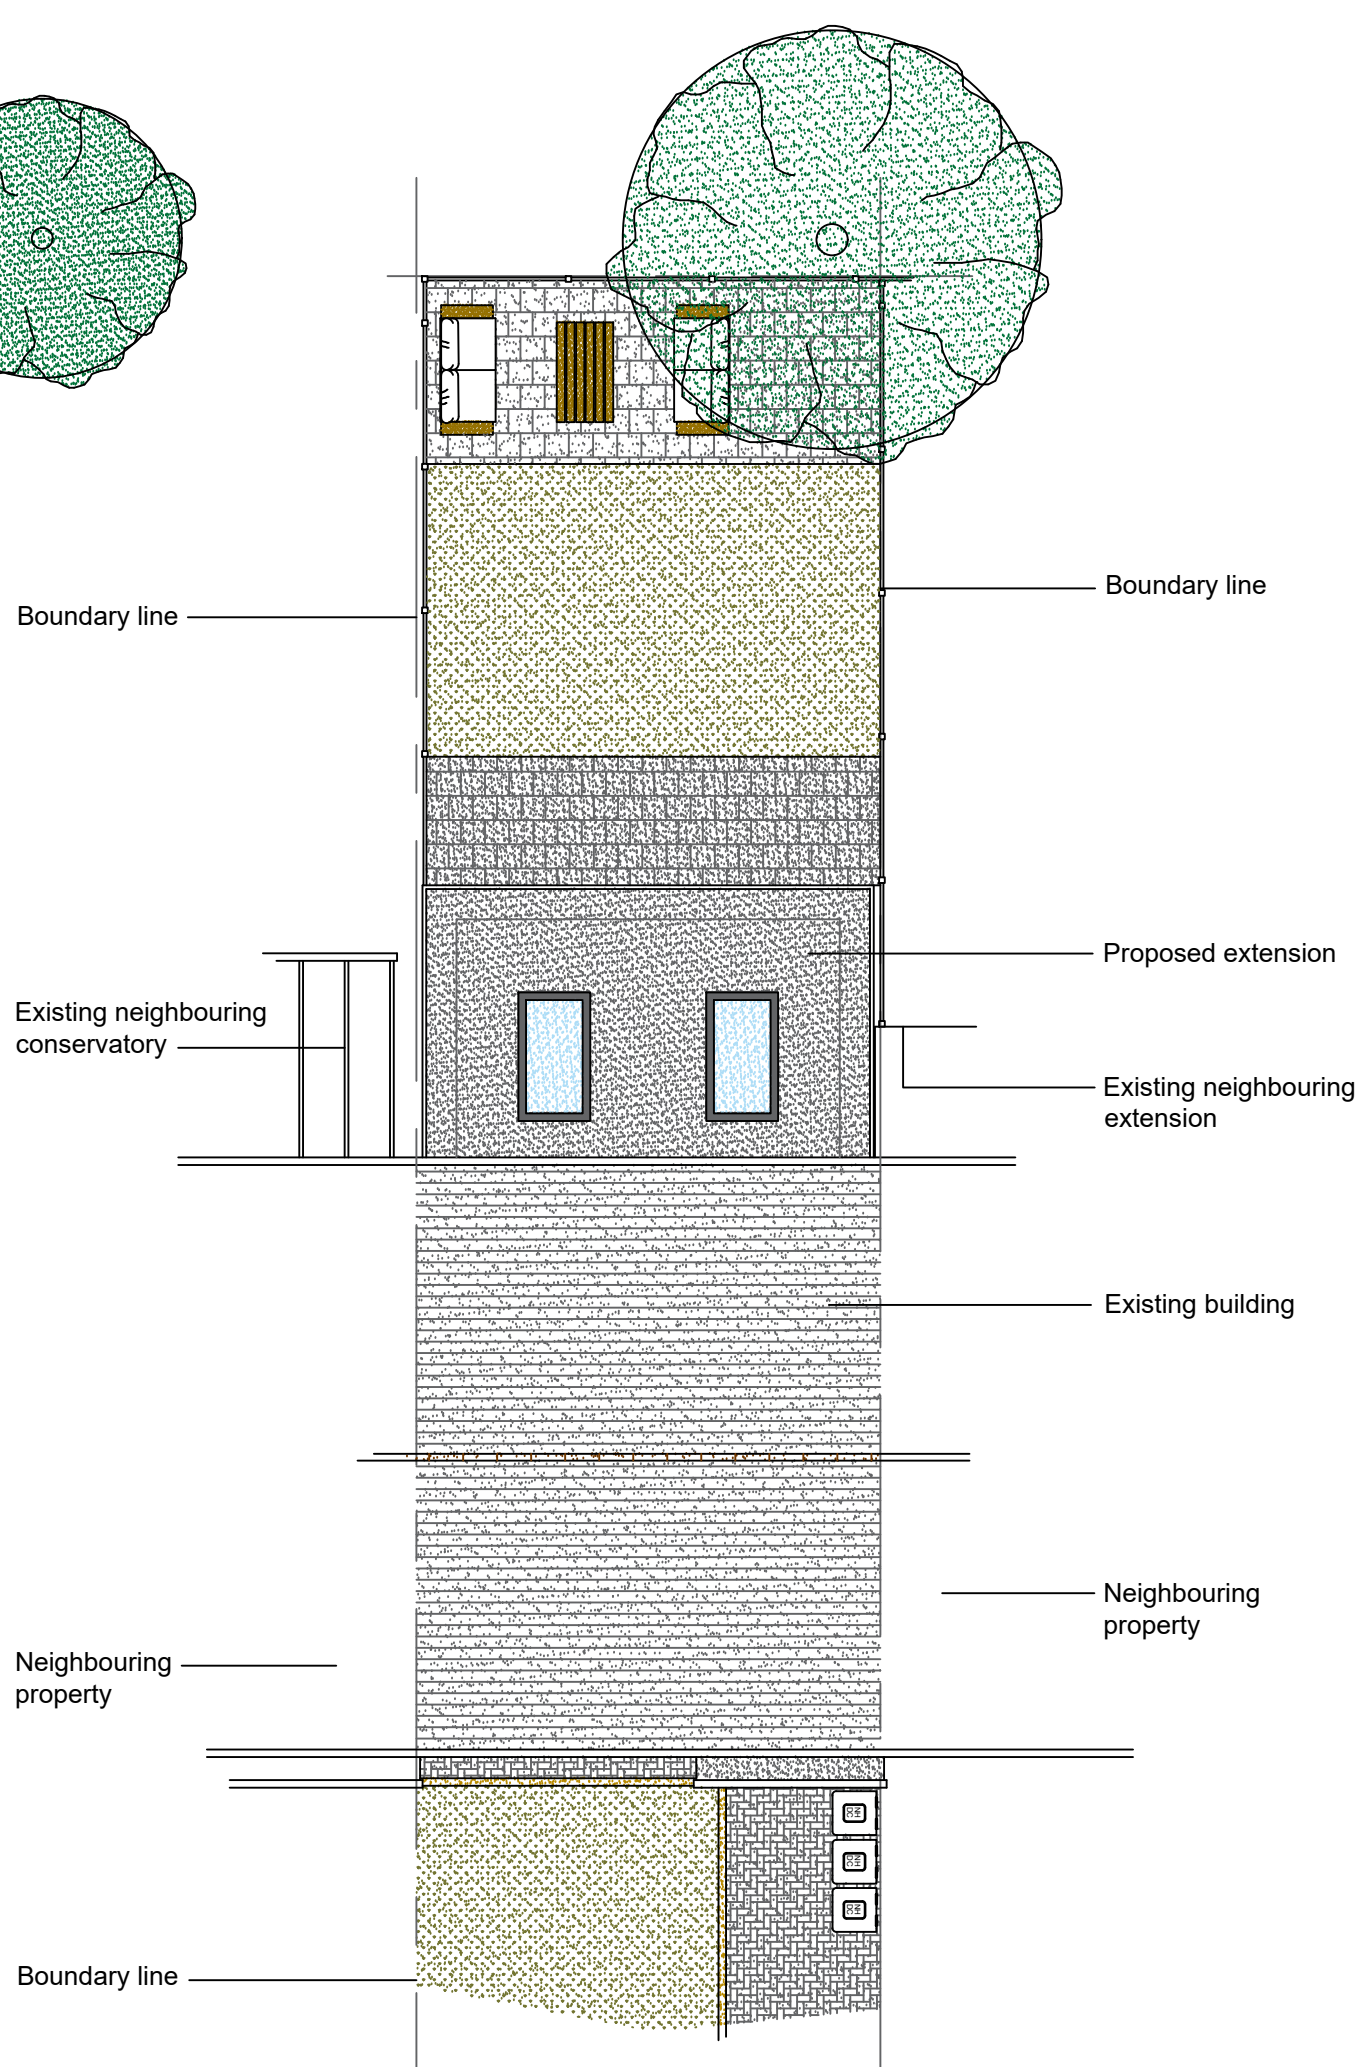


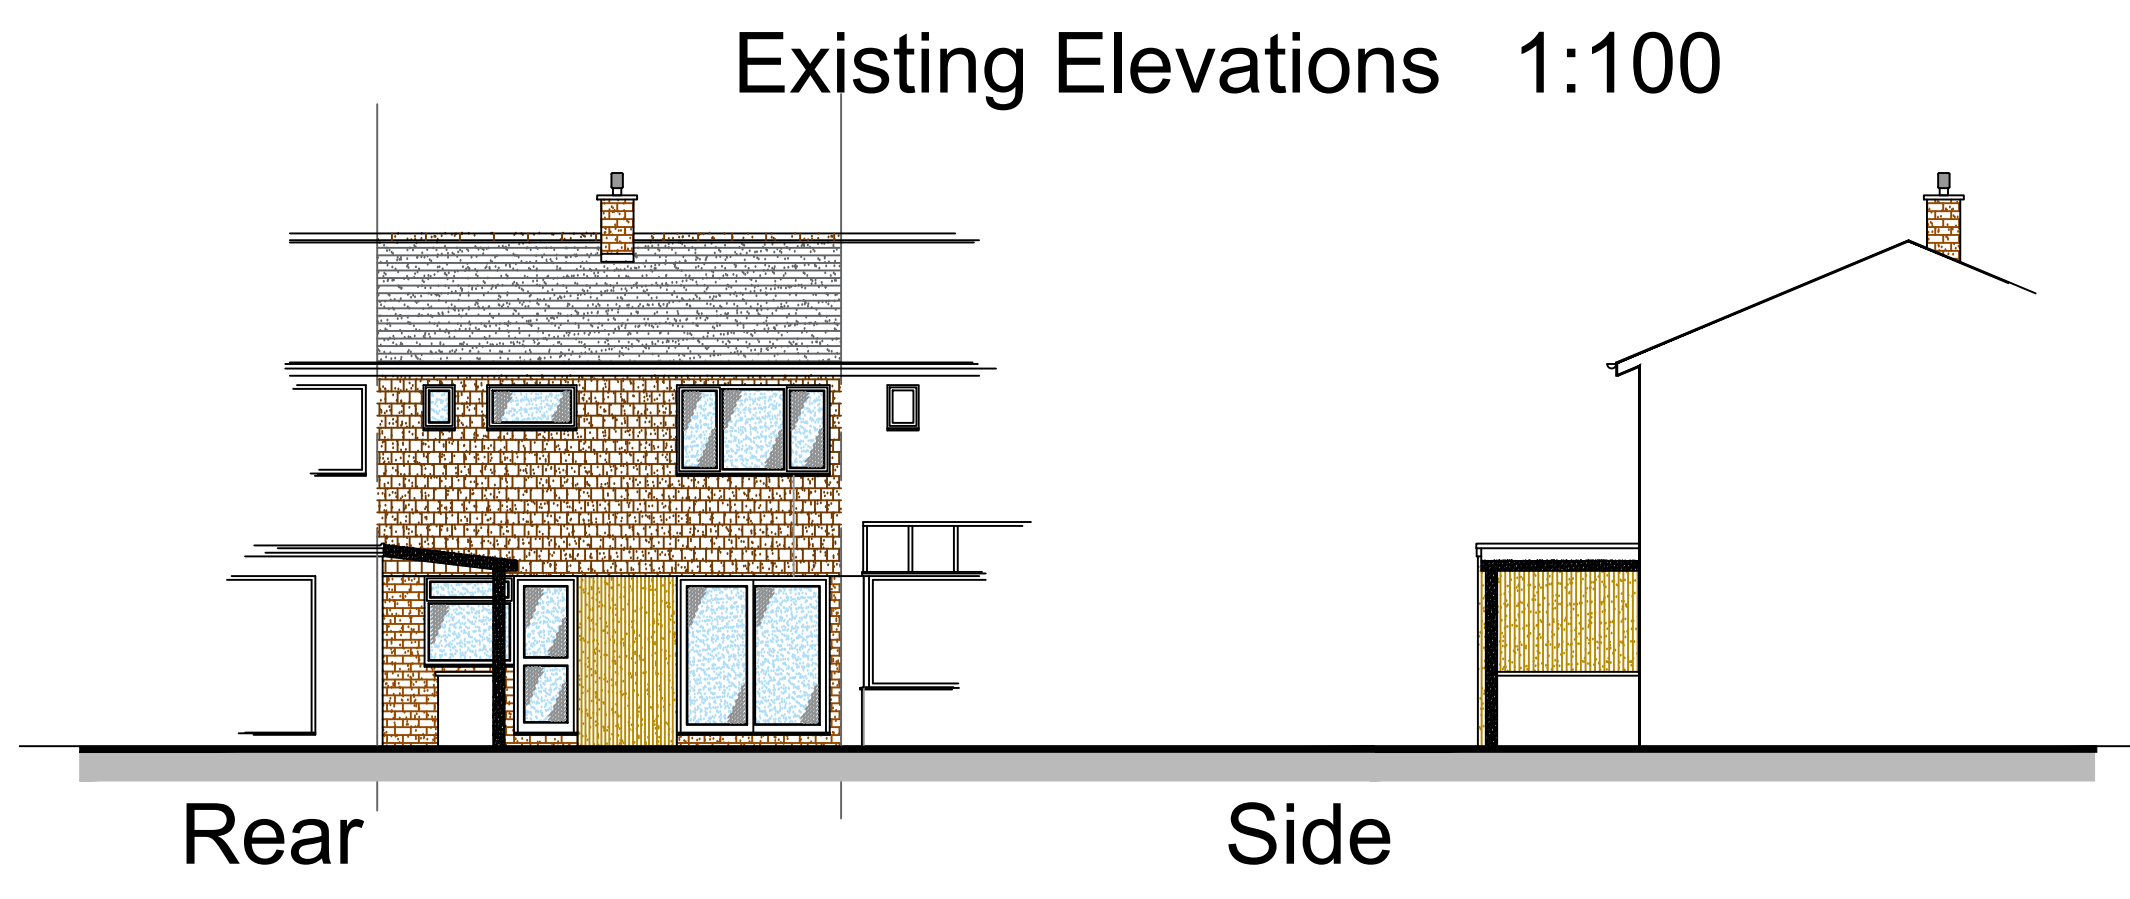


Proposed Ground Floor Plan 1:50

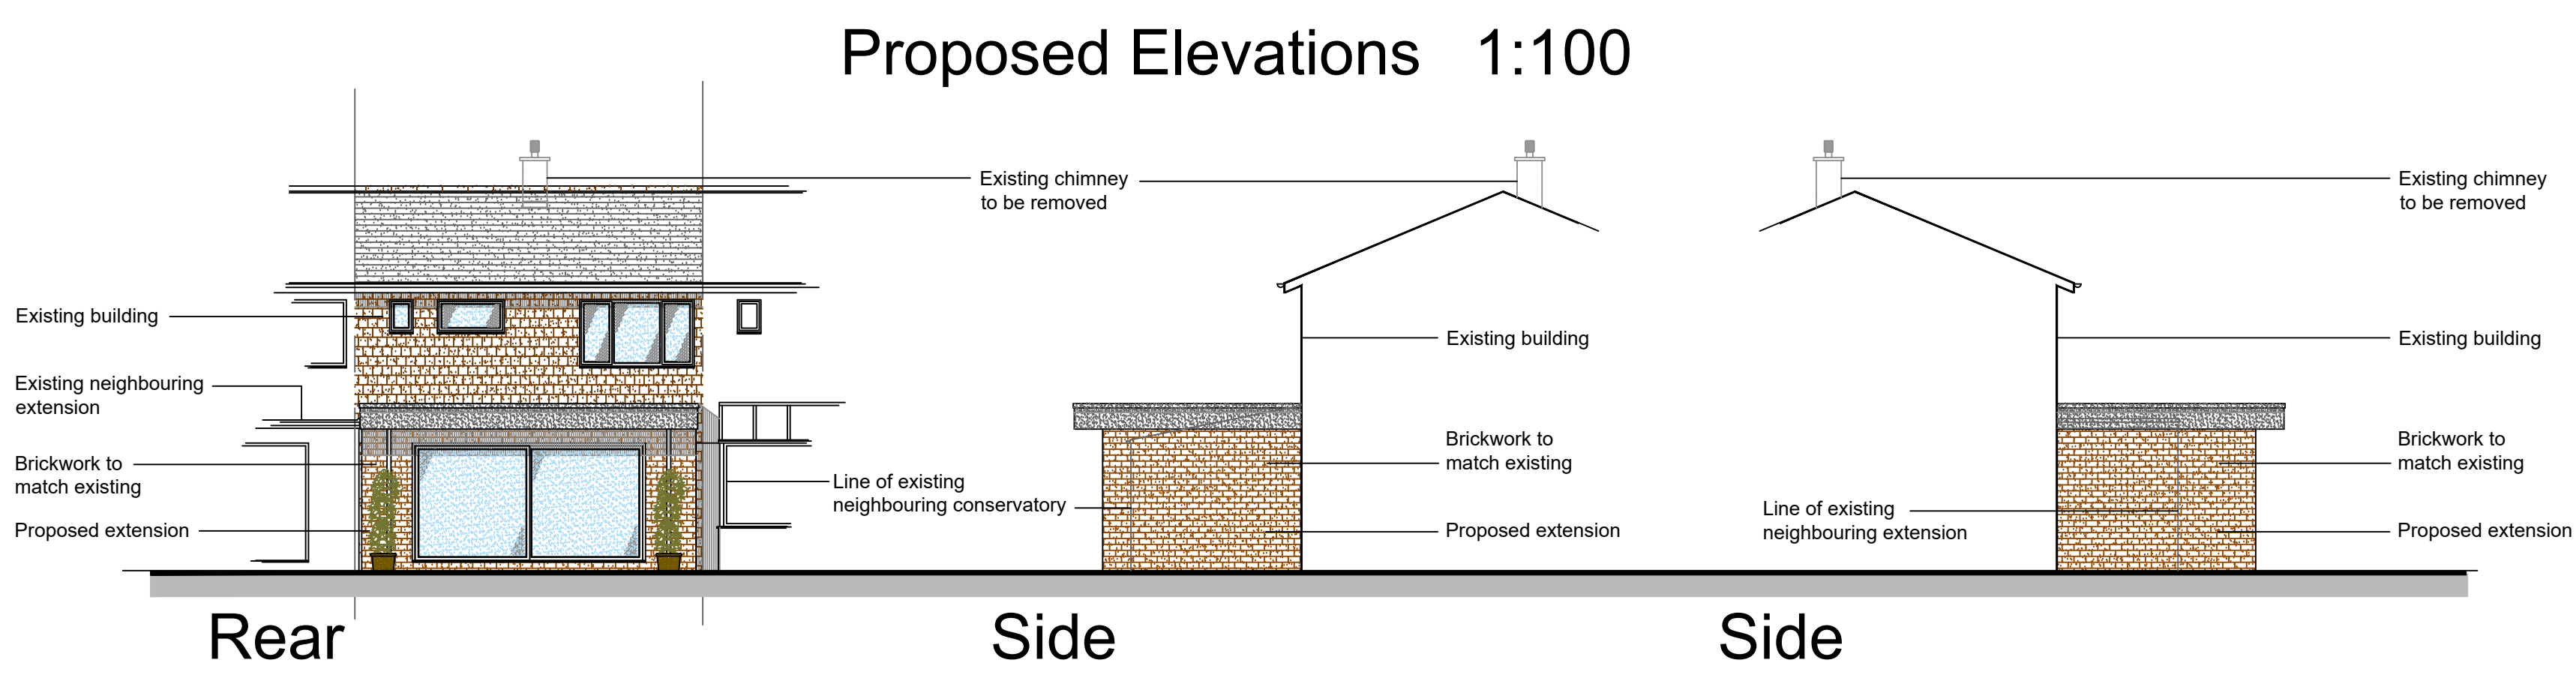

Proposed Roof / Site Plan 1:100

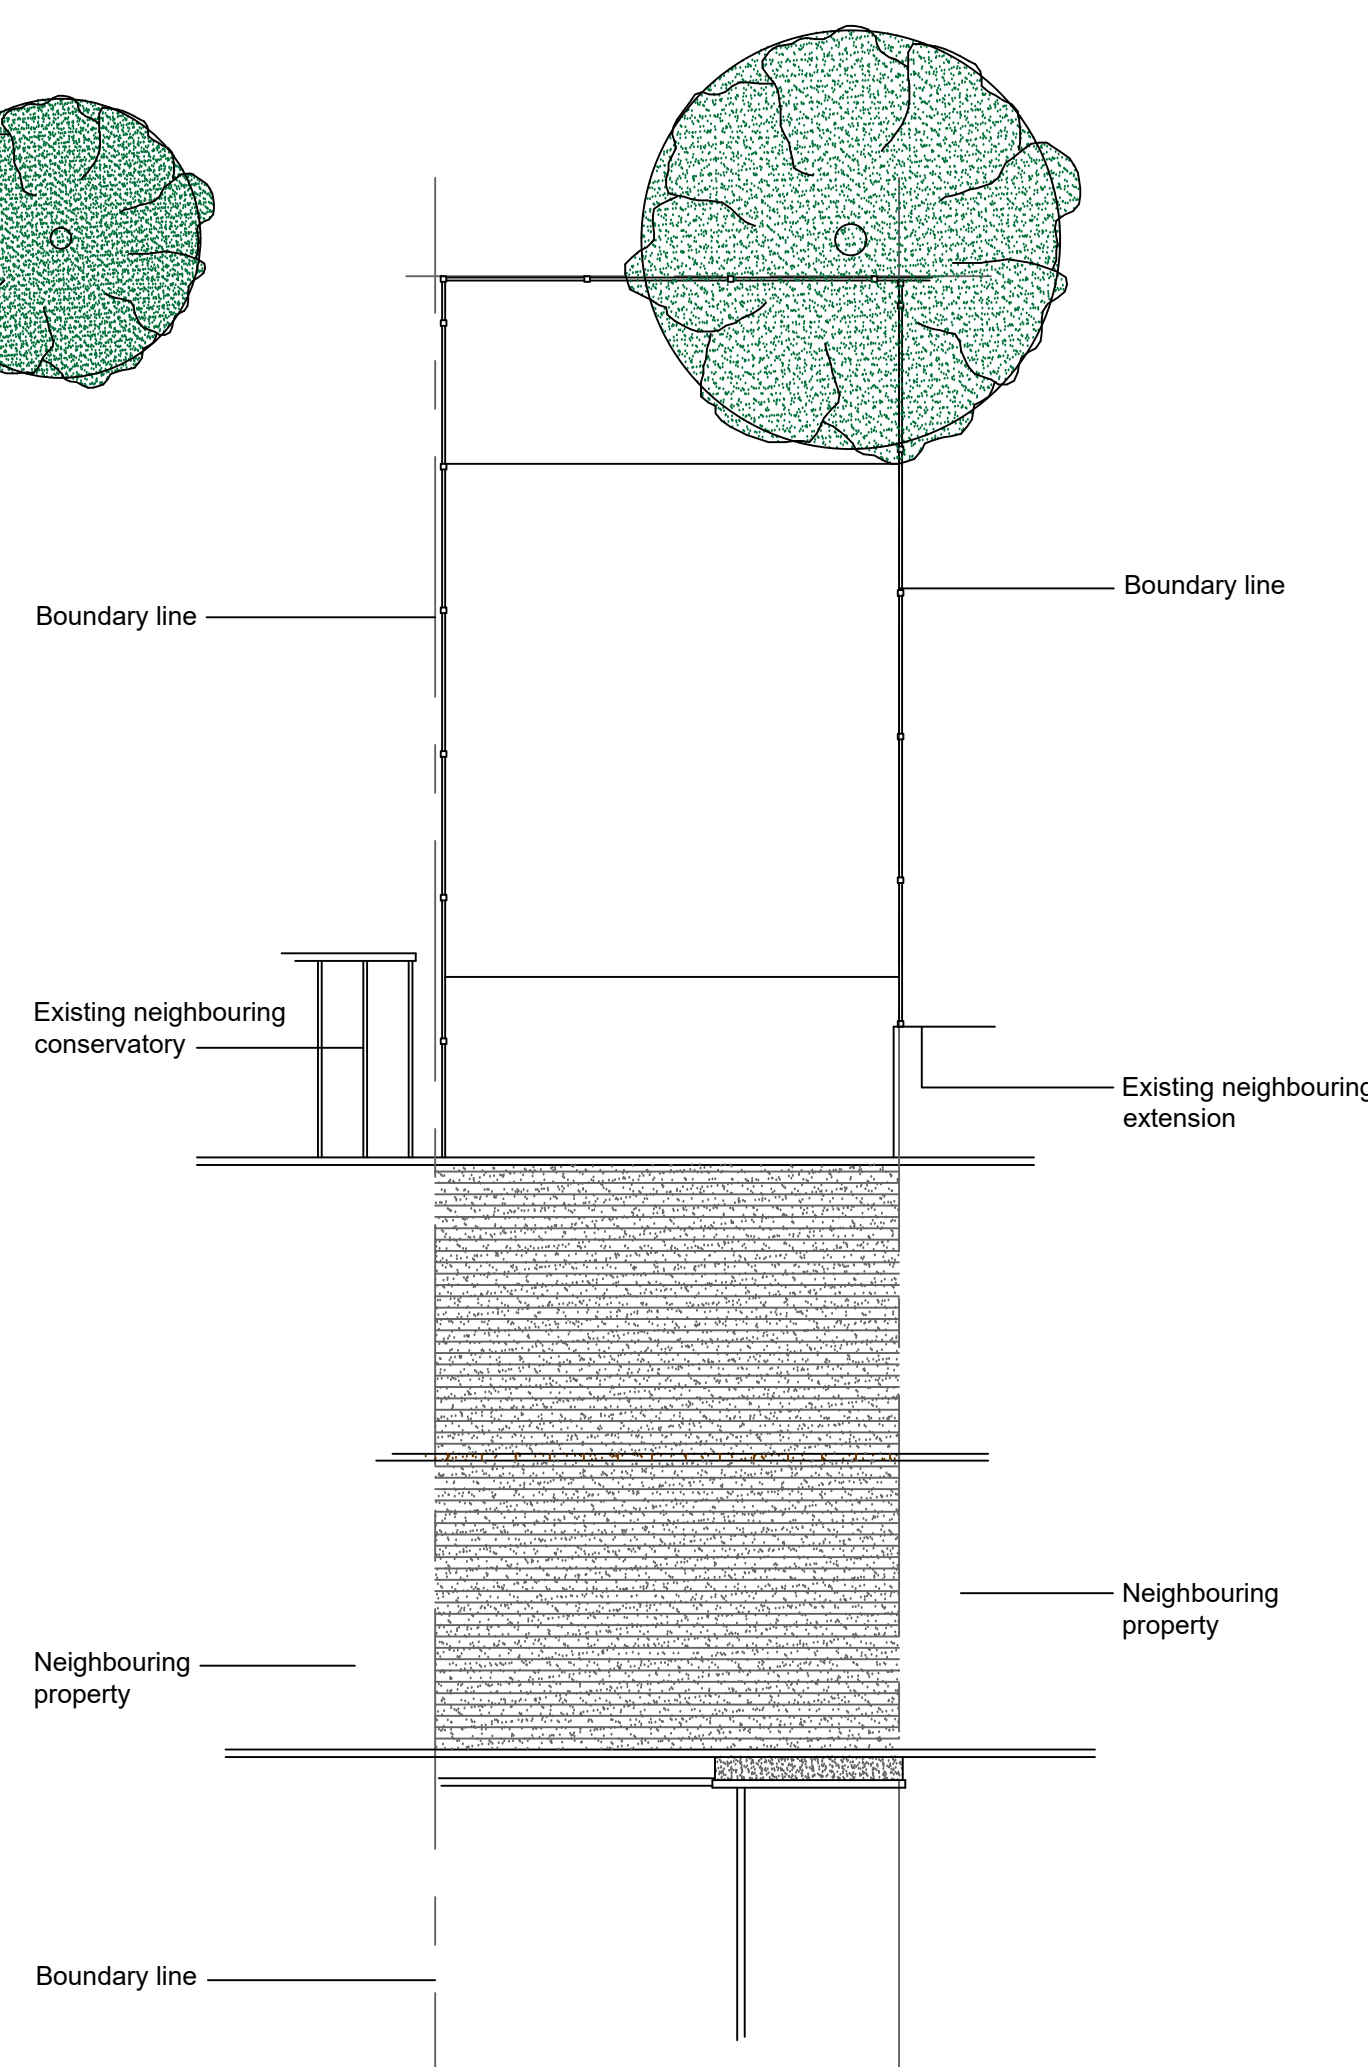

Existing Roof / Site Plan 1:100

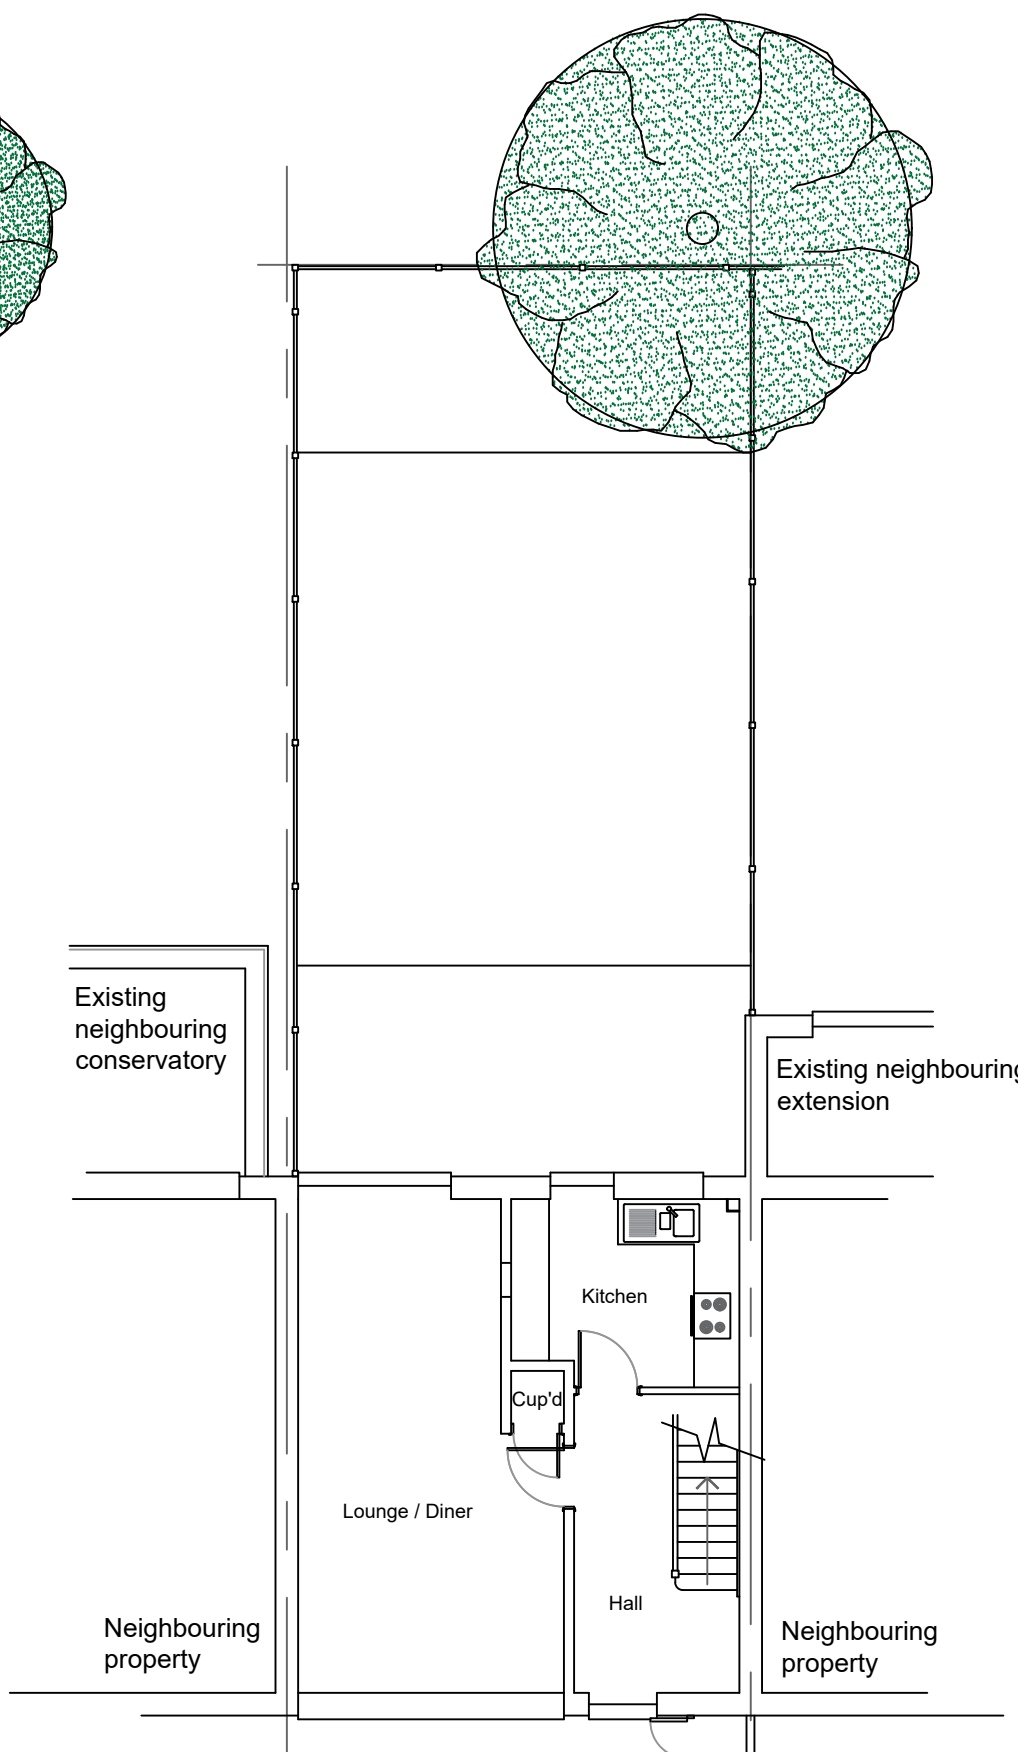

Existing Ground Floor Plan 1:100

Architech Limited
Architectural and Building Consultants
Tel. 01462 634293 / 07768 123899

Project
12 Francis Close, Hitchin,
Hertfordshire

Title
Proposed Single Storey Rear
Extension

Date
March 2026

Scale
1:50 1:100

Status
Planning

2026 / 13 / 01

A1

© THIS DRAWING IS COPYRIGHT