


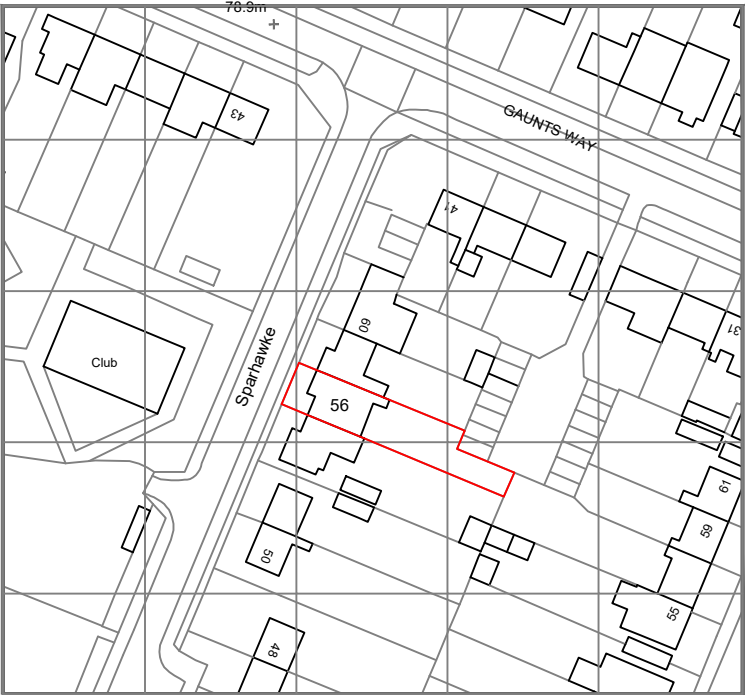

**Charlotte
Fausset
Architect**

ARB MFA RIBA

30 Shillington Rd, Pirton, Hitchin,
Herts, SG5 3RE Tel : 07815570717

client
**Jason & Catherine
Collen**

address
**56 Sparhawke
Letchworth
SG6 4PX**

title
**Location
Plan**

dwg no & revision
**SPAR-10-001
Rev : 0**

scale
0 10m 20m 30m 40m 50m
Scale 1 : 1250 at A4

date
12.08.26

