

All design and construction is to be in accordance with the Construction Design and Management (CDM) Regulations 2015, and HSE guidance.



Scale 1:100



Scale 1:100



Scale 1:100

Scale 1:100



Scale 1:100




Scale 1:100



Scale 1:100

FOR PLANNING

01462 420800 | 01799 530097
info@bbr-design.co.uk
www.bbr-design.co.uk

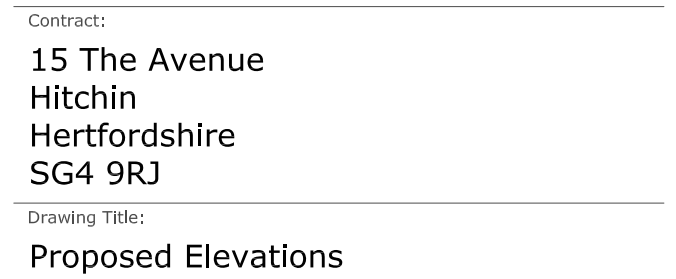

Drawing No:	Revision:
-------------	-----------

© BBR Design 2025