

Proposed Front (N.W.) Elevation [E]

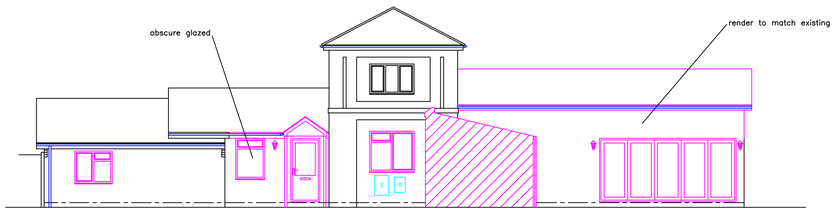

Proposed Side (S.W.) Elevation [A]

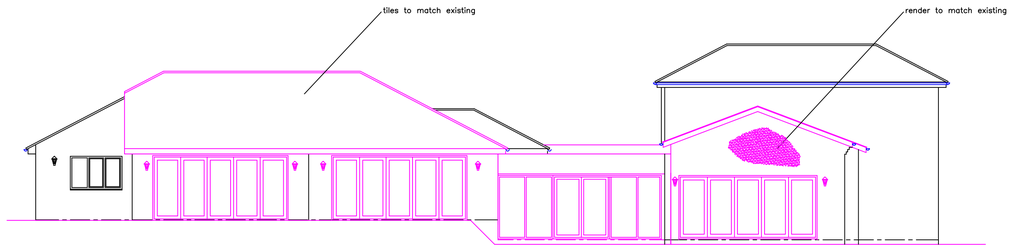

Proposed Rear (S.W.) Elevation [C]



Proposed Side (S.W.) Elevation (wall shown dotted) [B]

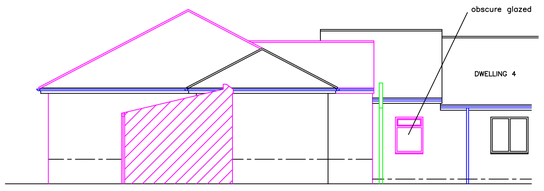

Proposed Side (N.E.) Elevation [F]

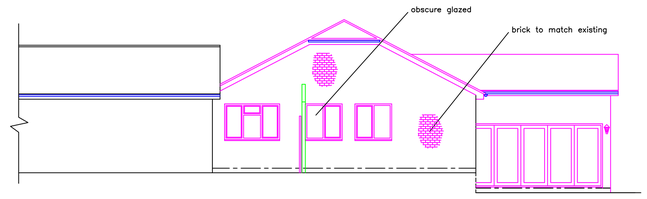

Proposed Side (S.W.) Elevation [D]

1. SEE SEPARATE SHEETS FOR SITE LOCATION PLAN AND BLOCK PLAN.
2. ALL EXTERNAL MATERIALS TO MATCH AND BLEND WITH EXISTING.
3. NO ENCROACHMENT ONTO ADJOINING OWNERS LAND TO BE TAKEN WITHOUT THEIR PRIOR WRITTEN CONSENT.
4. ANY WORK UNDERTAKEN PRIOR TO PLANNING OR BUILDING REGULATIONS APPROVAL IS ENTIRELY AT THE OWNERS RISK.

Legend

- Timber stud wall
- Block wall
- Brick wall
- New construction
- Existing construction

1 0 1 2 3 4 5
Metres
(1:100)

DIMENSIONS IN METRIC UNITS

B	SW & NE elevations corrected	05 June 2018
A	First issue	27 April 2018

AMENDMENTS:

TITLE: Single storey link extension between annexe & main building, single storey front & side extensions + raising of roof to annexe & D2 + new front wall & fenestration changes (proposed elevations)

CLIENT: Ms Courtney Allen
Via Deputy:-Russell Ashley Caller

ADDRESS:
1-4 Flint Cottages, London Road
St. Ippolyts, Hitchin
Herts, SG4 7NF

AMG Building Services Ltd
Tel: 01442 211880

DRAWN BY: David Purcell
Tel: 07714959470

SCALE: 1:100 Unless Stated (@A1) | DATE: April 2018

DRAWING No. DHP/532P | Sheet 4 of 4 | ISSUE: B