


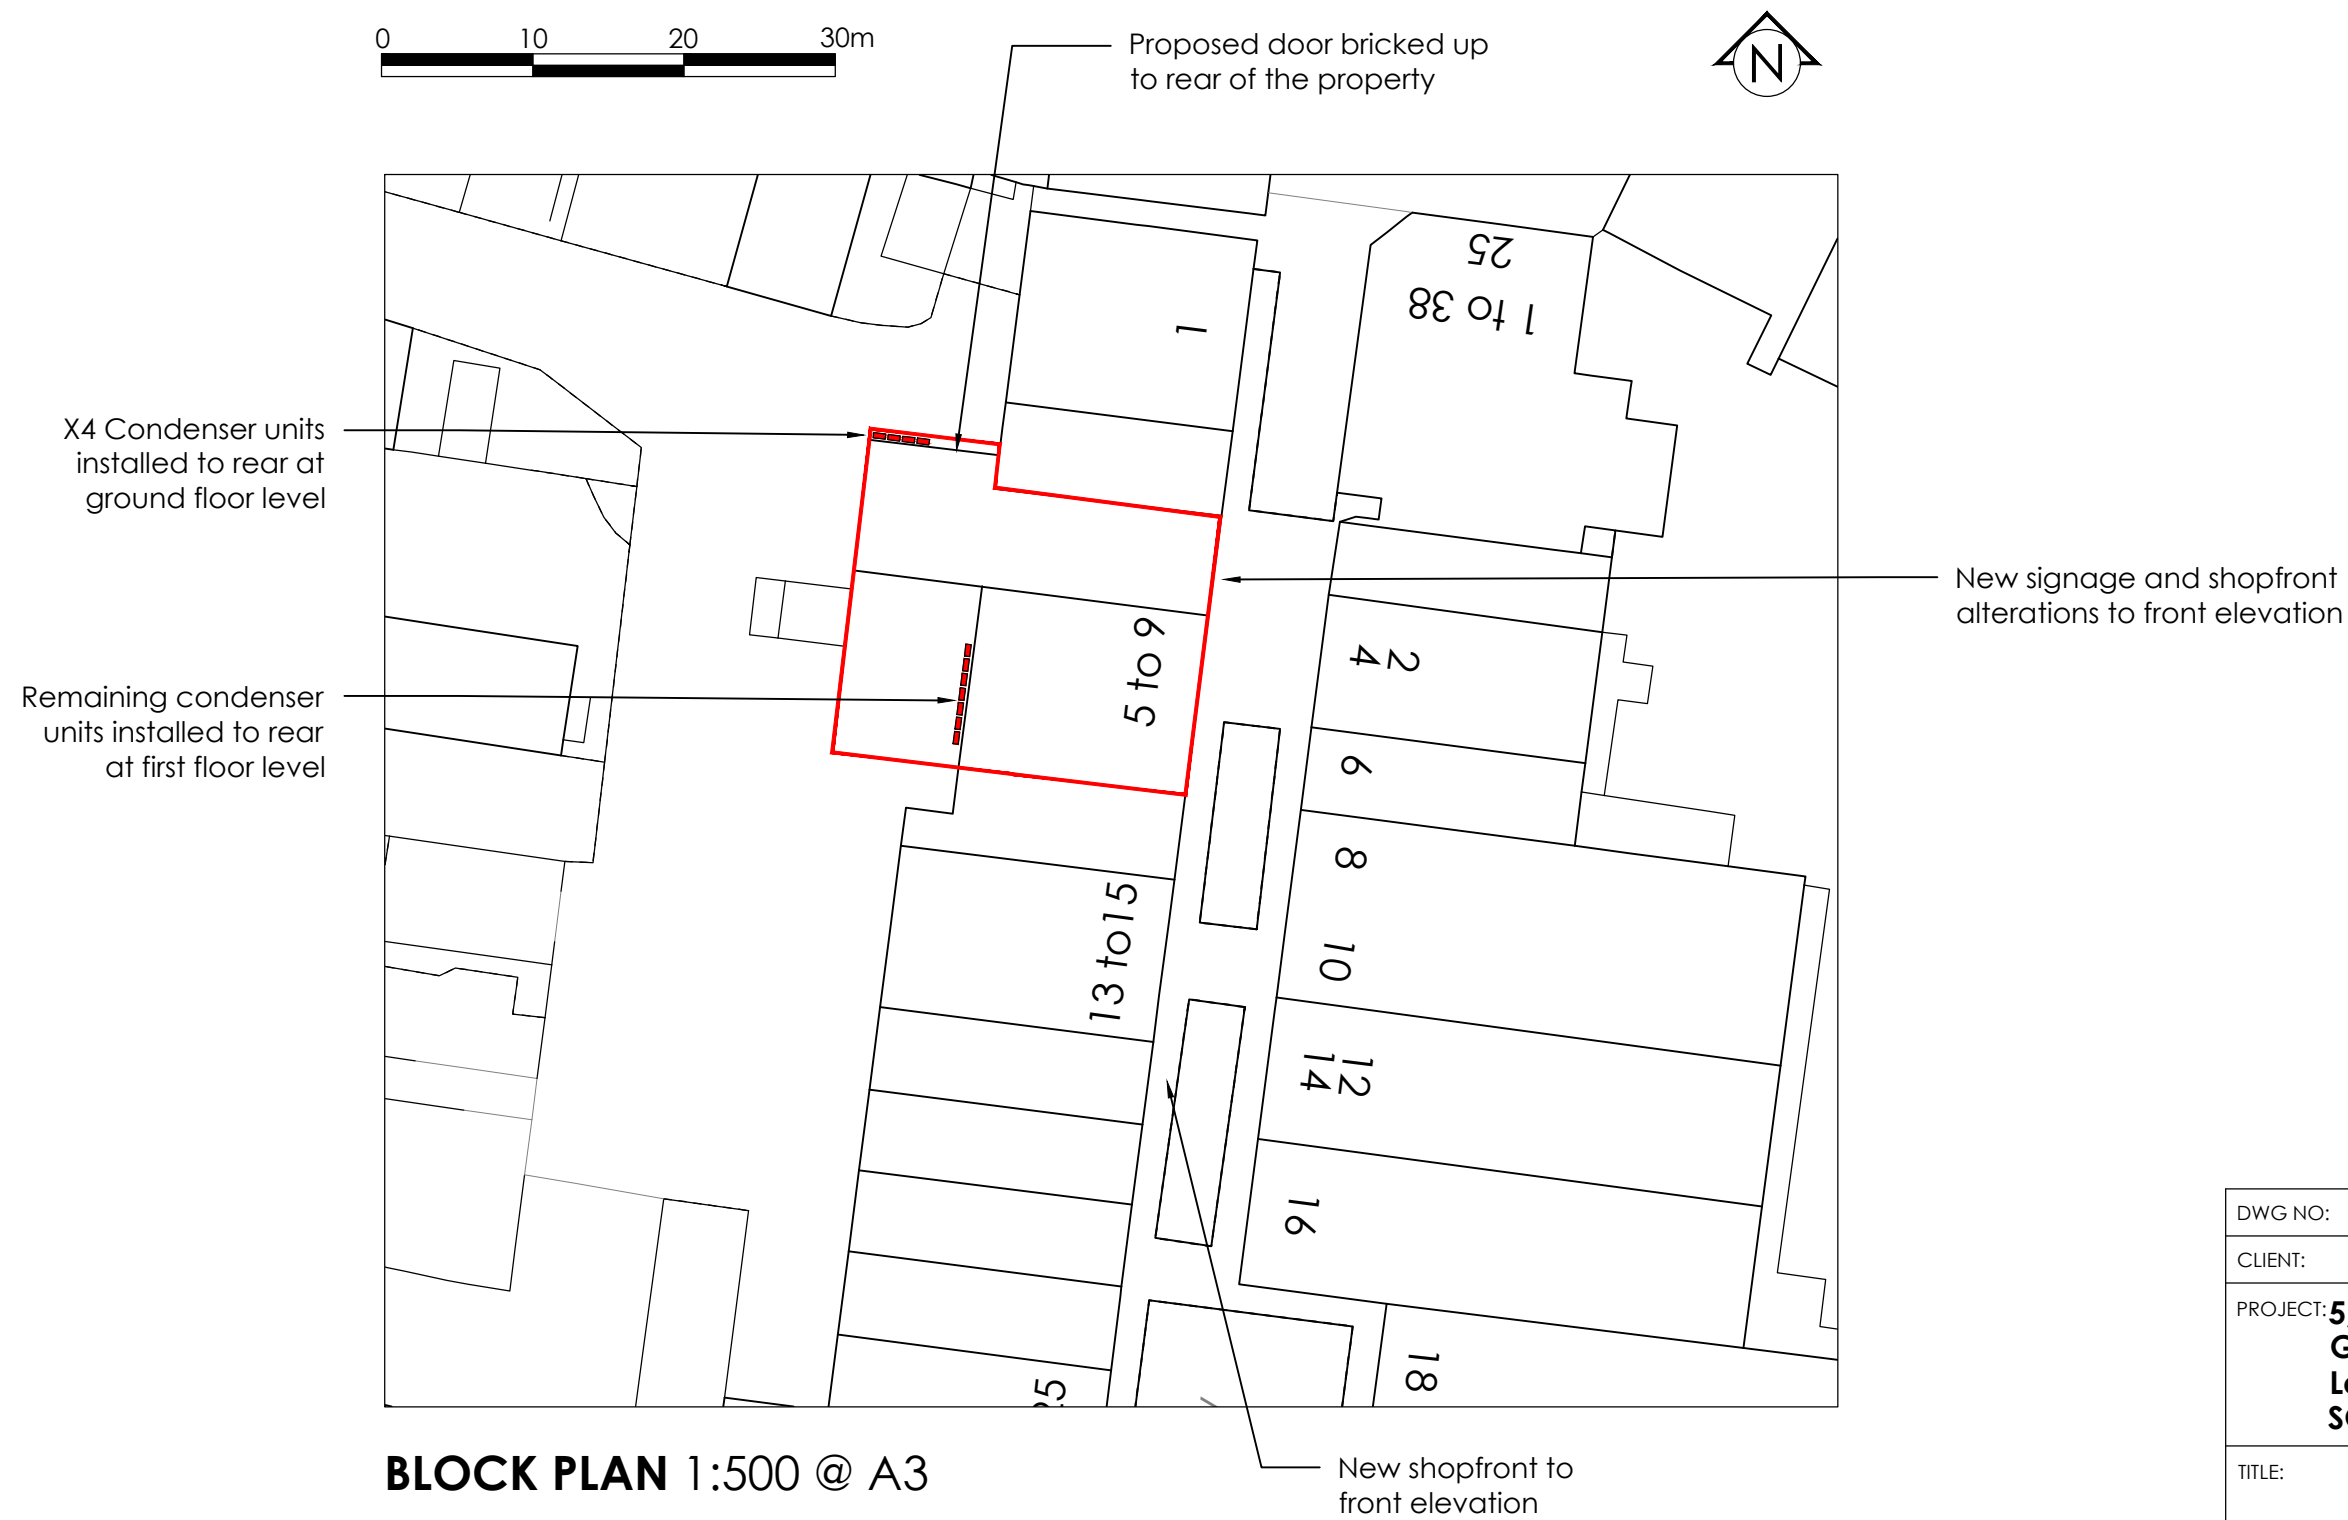

BLOCK PLAN 1:500 @ A3

DWG NO: 2360-BP	REVISION: -
CLIENT: Specsavers	
PROJECT: 5,7,9 Commerce Way Garden Square Shop Centre Letchworth SG6 3DN	
TITLE: Block Plan	
ORIGIN: EB	CHECKED: MM
SCALE: 1:500@A3	DATE: 29.07.24
fisch STRUCTURED CREATIVITY	FISCH DESIGN LTD 3 HERITAGE BUSINESS CENTRE DERBY ROAD, BELPER DERBYSHIRE, DE56 1SW
+44 (0)1773 828222 / WWW.FISCHDESIGN.CO.UK / MAIL@FISCHDESIGN.CO.UK	