


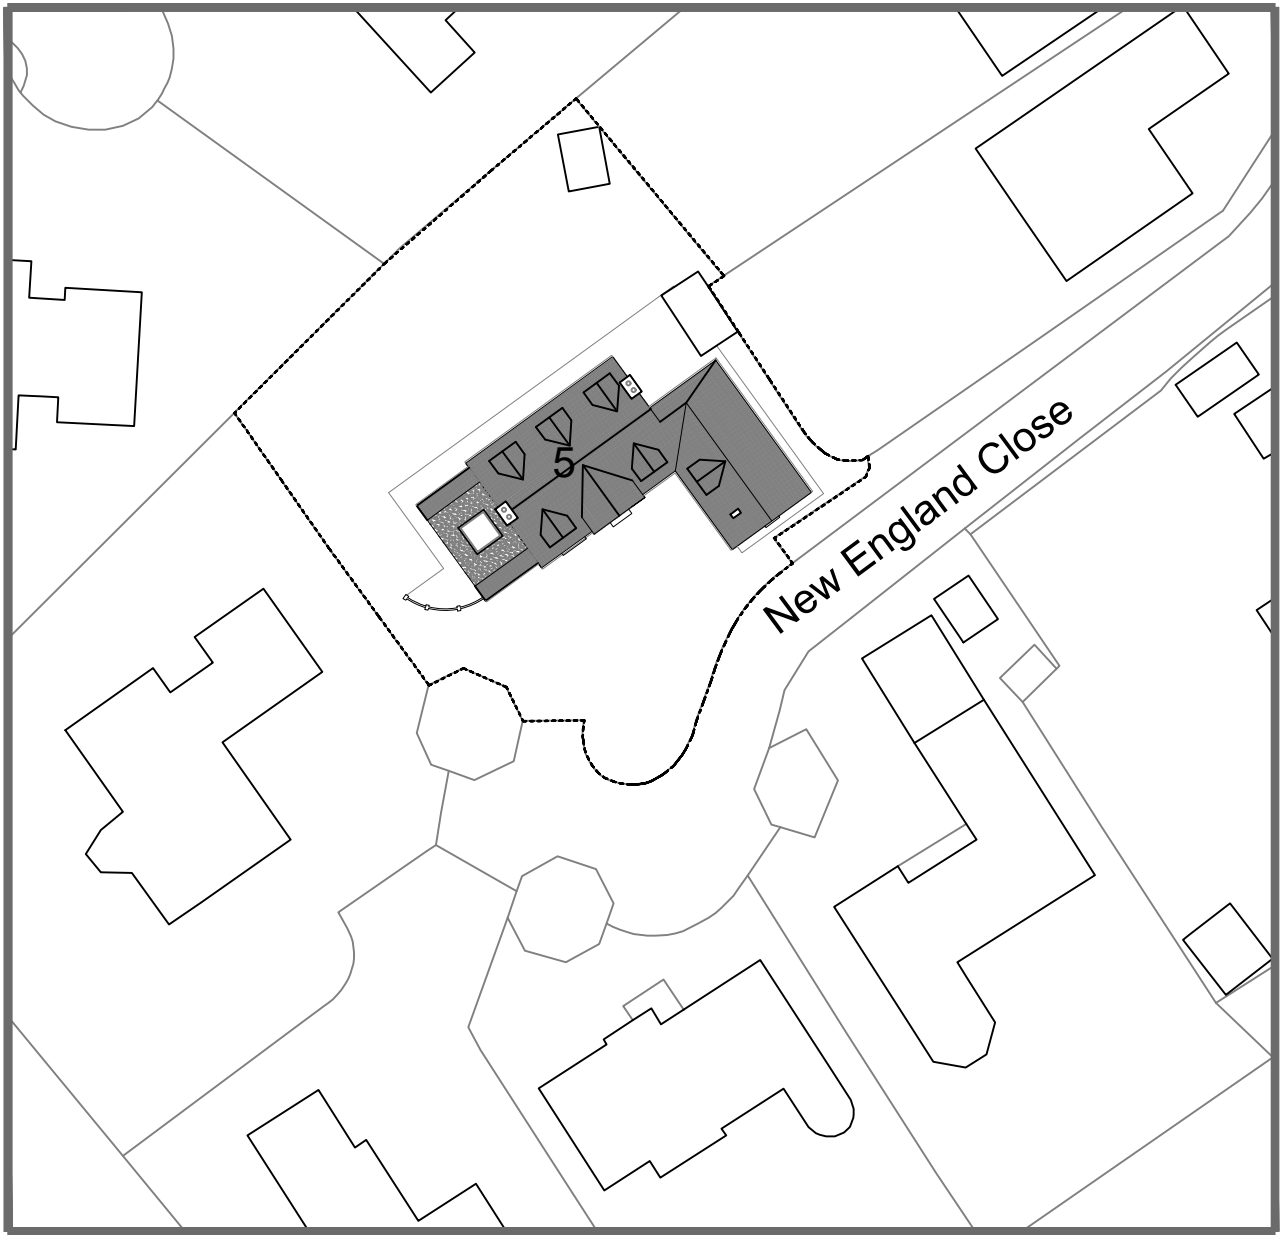

**Charlotte
Fausset
Architect**

MFA ARB RIBA

30 Shillington Rd, Pirton, Hitchin,
Herts, SG5 3QL Tel : 07815570717

client

Nancy & James
Turner

address

5 New England Close
Hitchin
SG4 7NQ

title

**Site
Plan**

dwg no & revision

NEWENG-10-002

date

rev0:21.02.26

scale

0 5m 10m 15m 20m

Scale 1 : 500 at A4

