


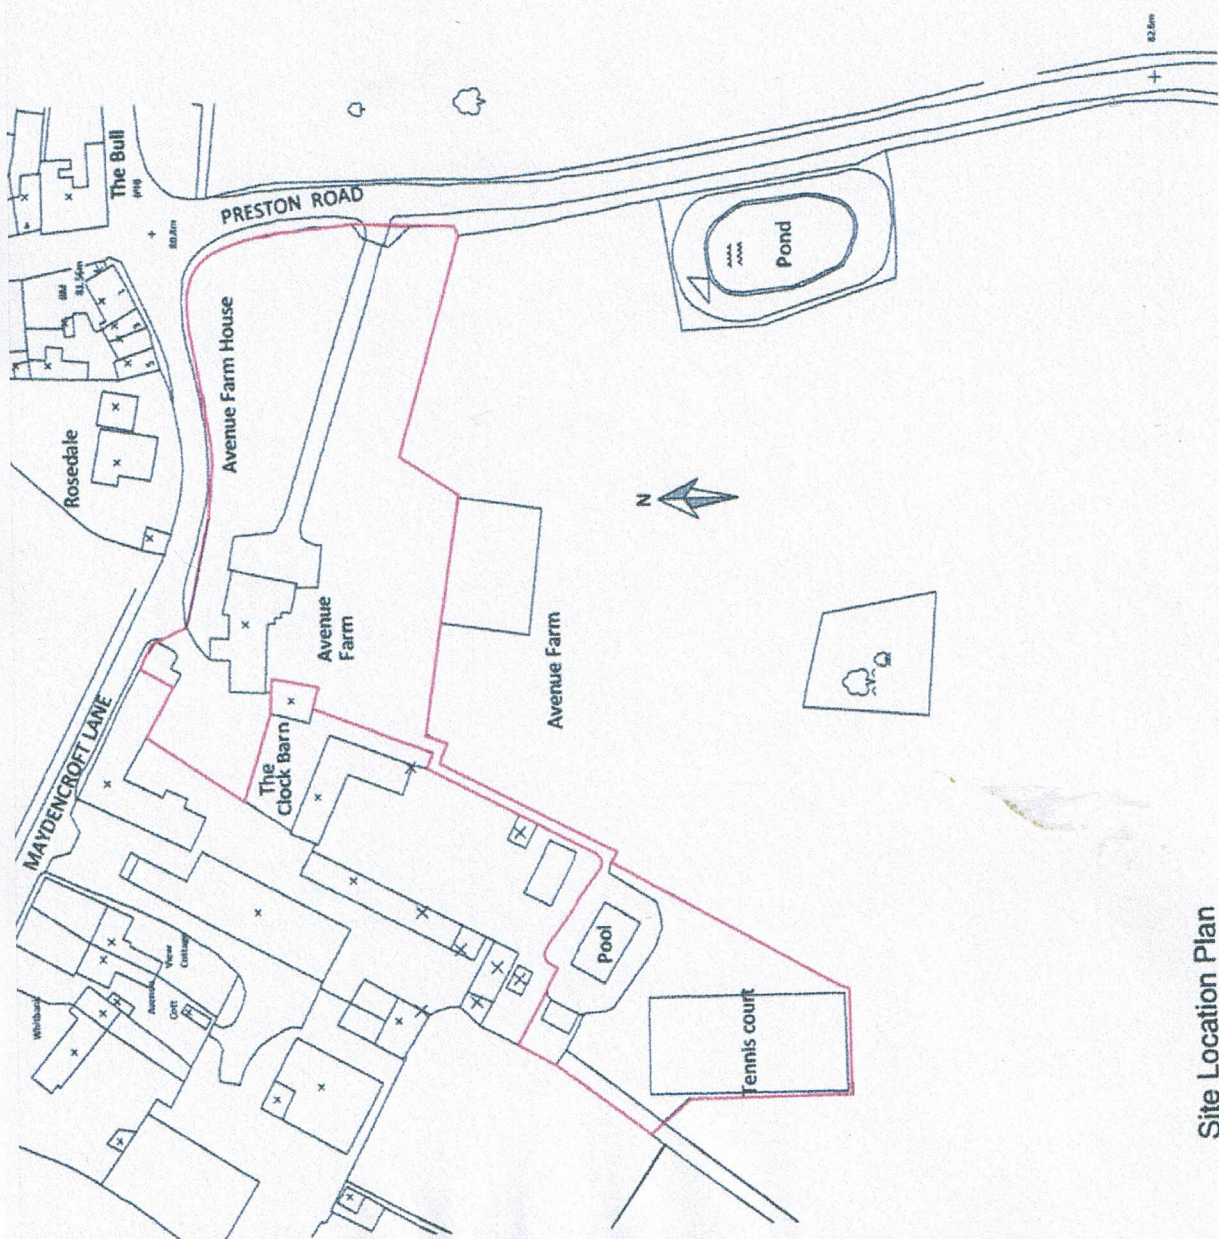

Site Location Plan
1 : 1250

1:1250 0 25 50 60m

	Drawing No.	PL-001	Scale 1 : 1250	Avenue Farm