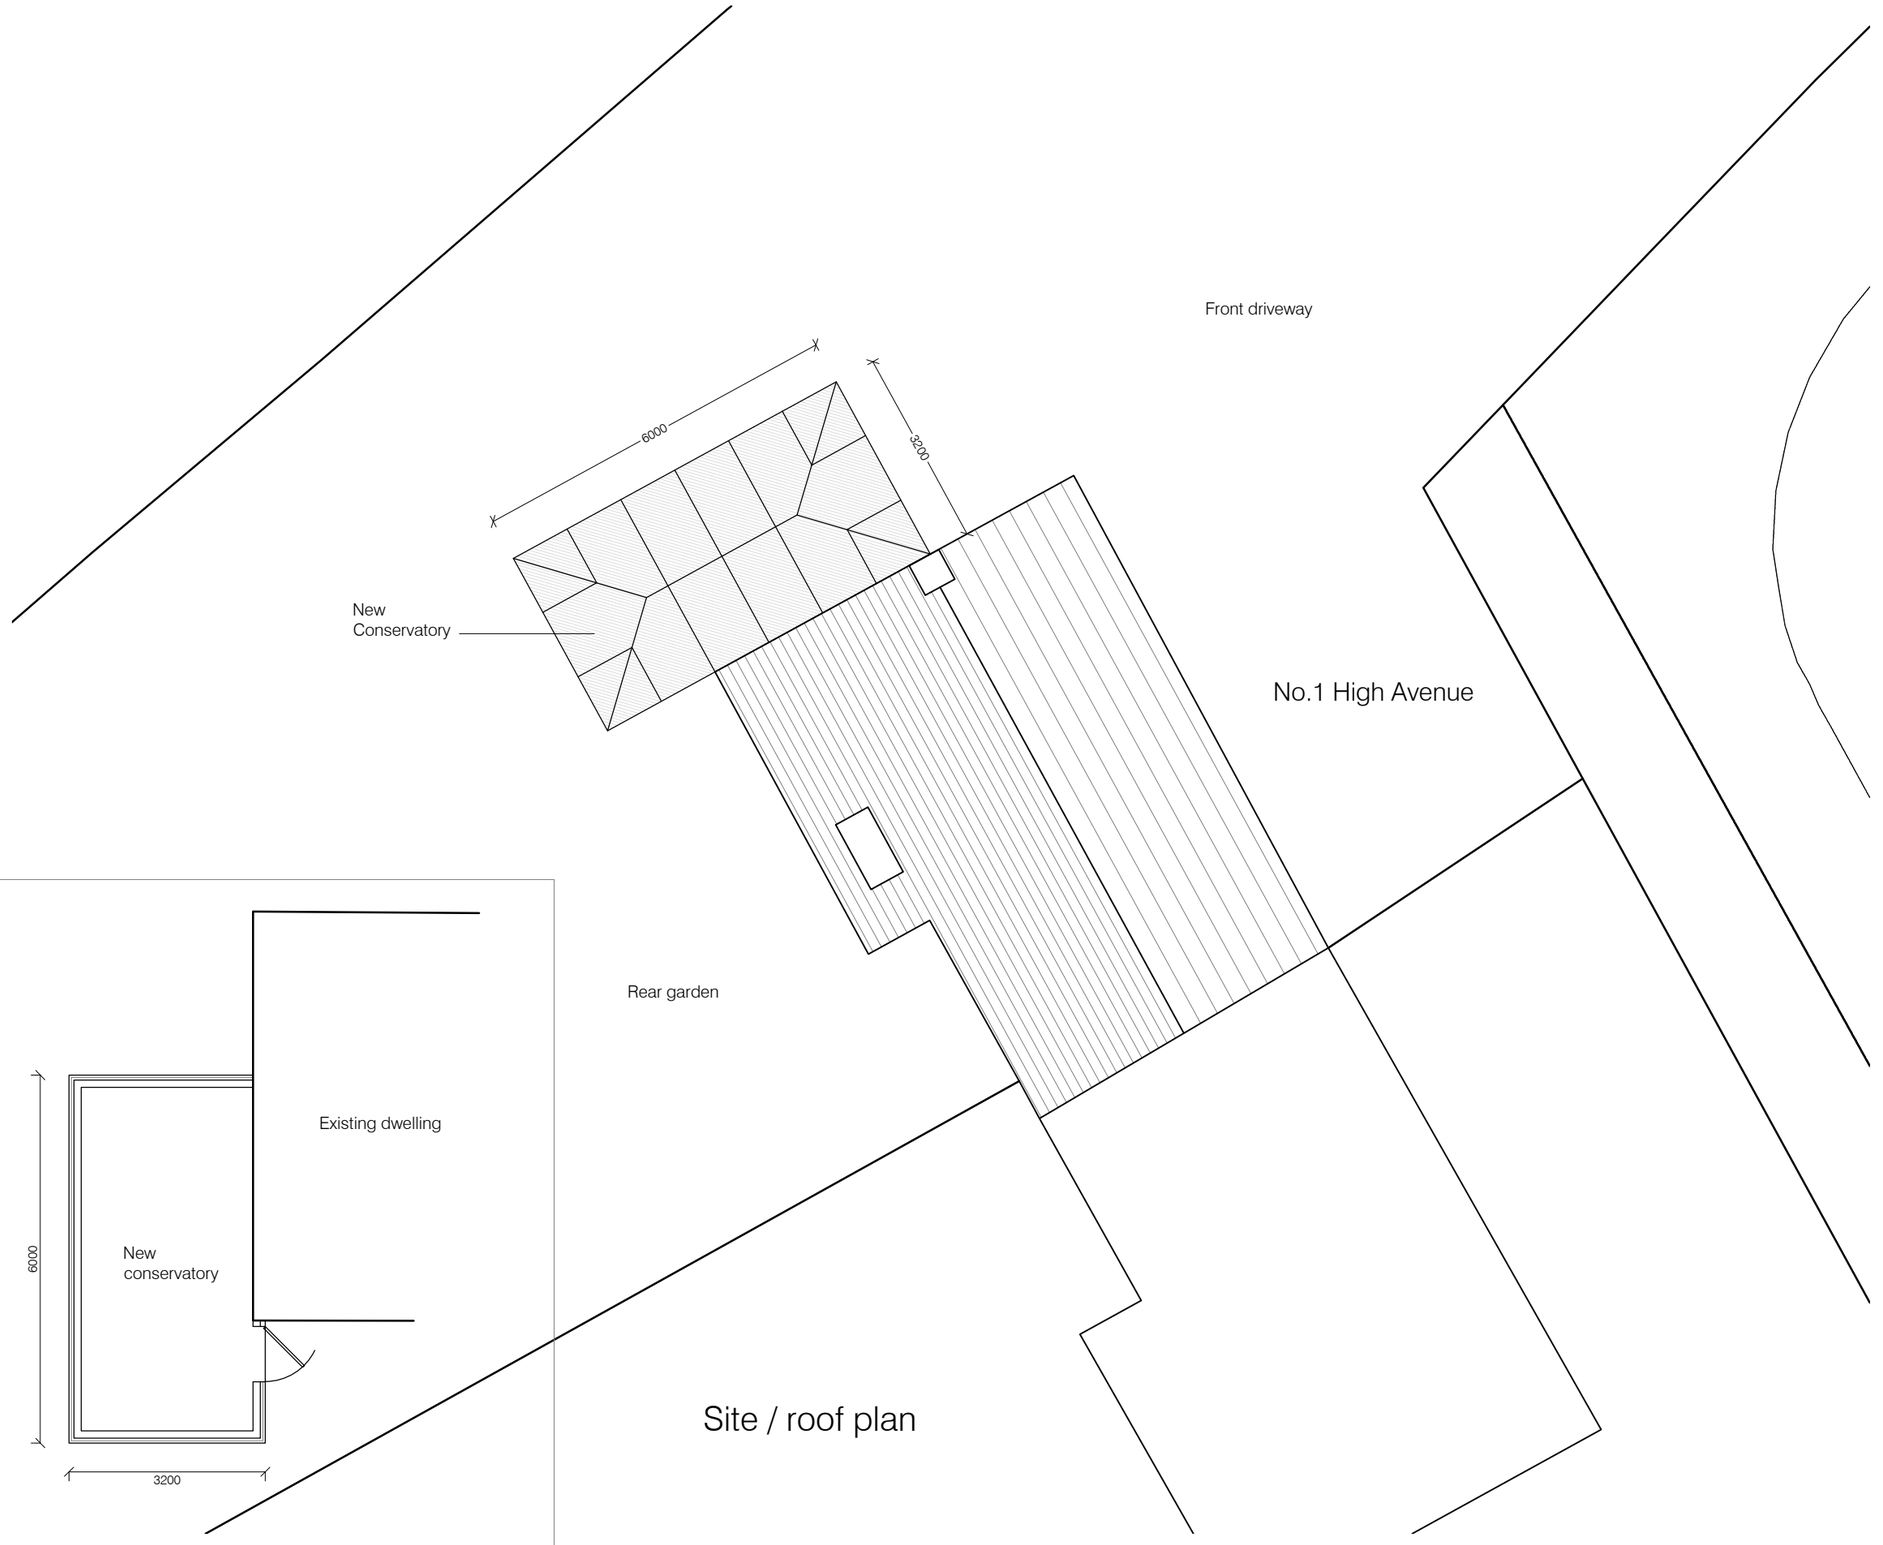

Ground floor plan

Notes:

This drawing is a print and must not be scaled from without reference being made to the accompanying scale bar. All dimensions of existing buildings to be verified on site.

This drawing is to be read in conjunction with all other drawings, relevant specifications and preliminary / general conditions associated with the project.

All materials and workmanship to comply with 'Approved Document to support Regulation 7 1992 edition incorporating 2000 amendments' of the Building Regulations 2000.

The Contractor is to check all drawings for dimensional and co-ordination accuracy. Any discrepency between the details shown and those by others are to be reported to the Client / Contract Administrator.

This drawing remains the copyright of ajf project design

ajf | project design
chartered architectural technologists - building surveyors

Baldock
Hertfordshire

tel: 07970 273238
email: info@ajfprojectdesign.co.uk
web: www.ajfprojectdesign.co.uk

for and on behalf of Kindlelight Glazing Specialists Ltd

Note:

AJF Project Design has not undertaken an accurate measured survey of the premises and can therefore accept no liability for any discrepancies or inaccuracies contained herein. All dimensions and details should be checked on site.

REV	DATE	NOTE	BY

FOR APPROVAL

KINDLELIGHT
GLAZING SPECIALISTS LTD
Unit 13 Bondor Business Centre
London Road
Baldock
Hertfordshire
SG7 6HP

CLIENT
Mr Ward

PROJECT
New Conservatory
1 High Avenue
Letchworth Garden City
Herts SG6 3RL

DRAWING TITLE
Site, ground floor and roof plans
as proposed

SCALE	1:100 @ A3	DRAWING NUMBER	REVISION
DATE	Apr 2018	010	
DRAWN	AJF		
JOB NUMBER	0208		CHECKED BY