





FRONT ELEVATION SOUTH




SIDE ELEVATION WEST




REAR ELEVATION NORTH

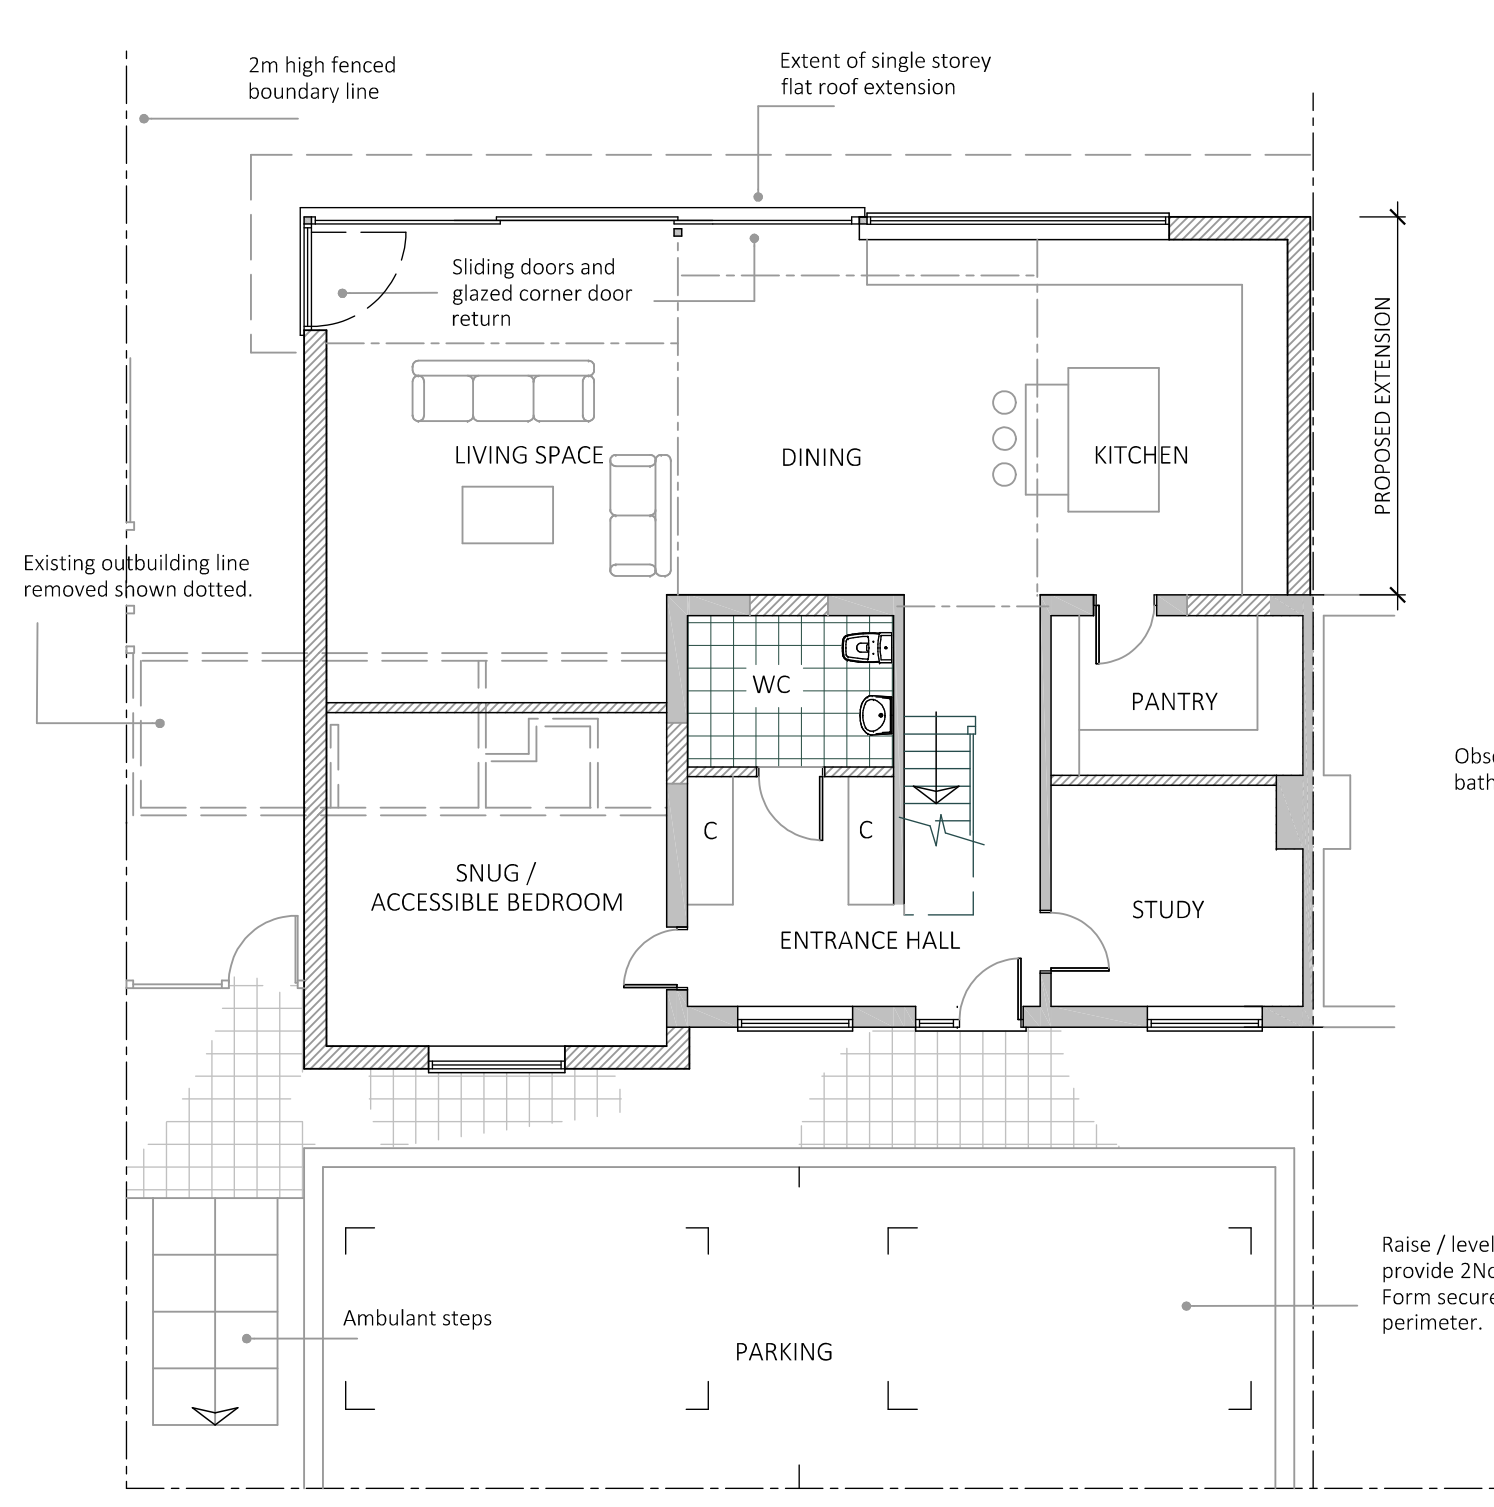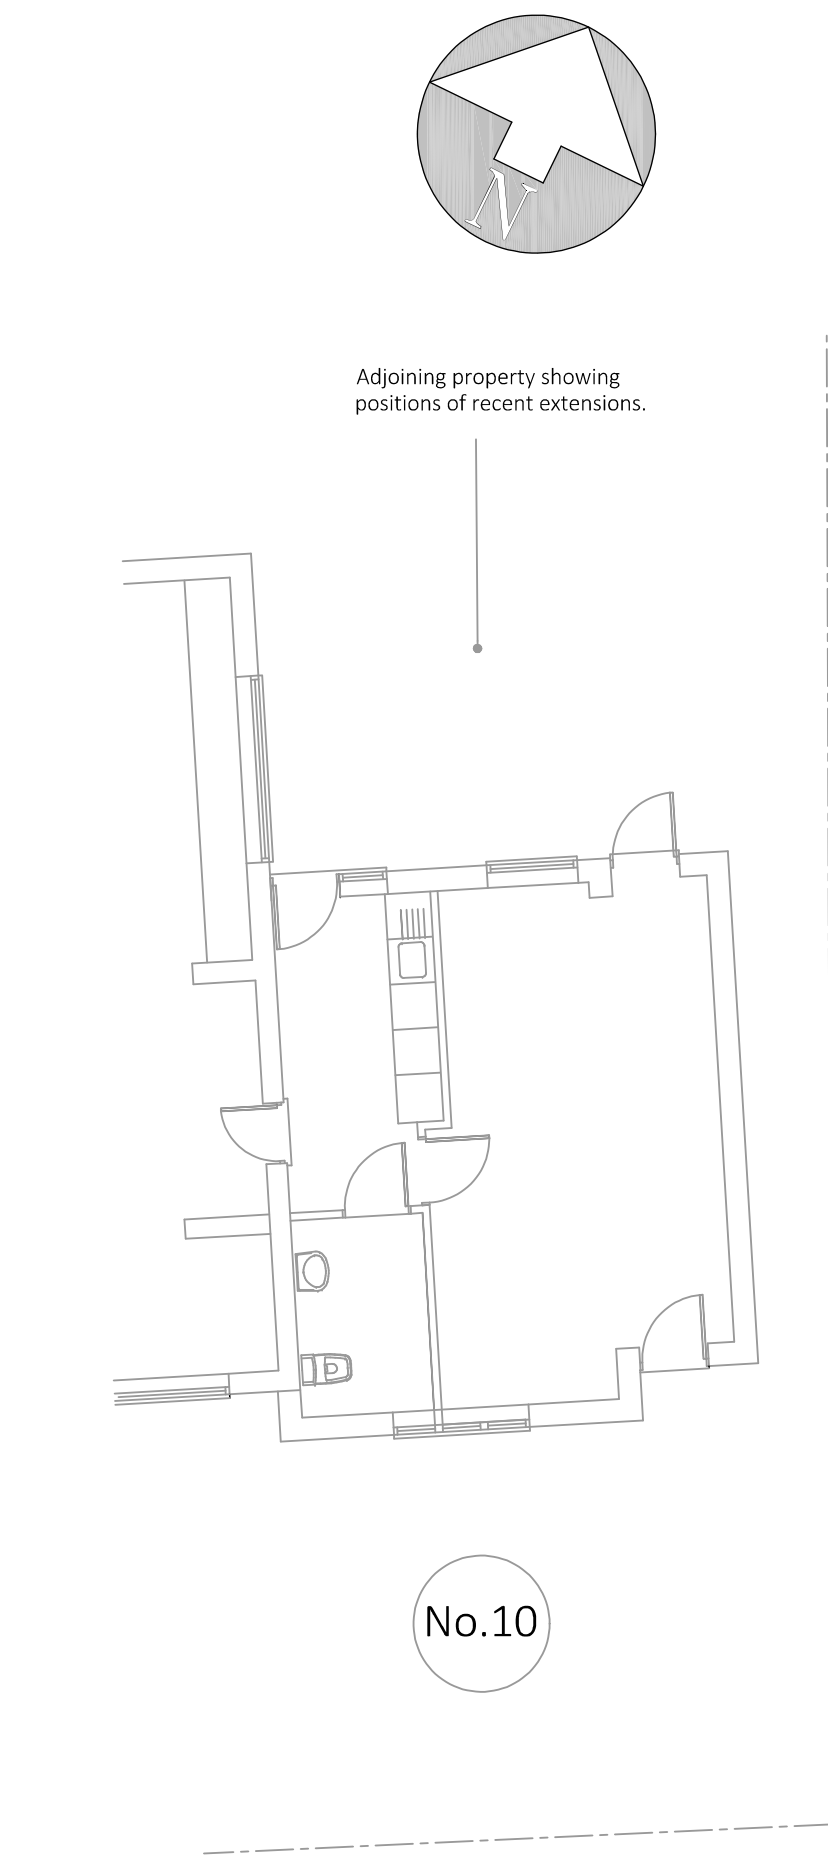

GROUND FLOOR LAYOUT

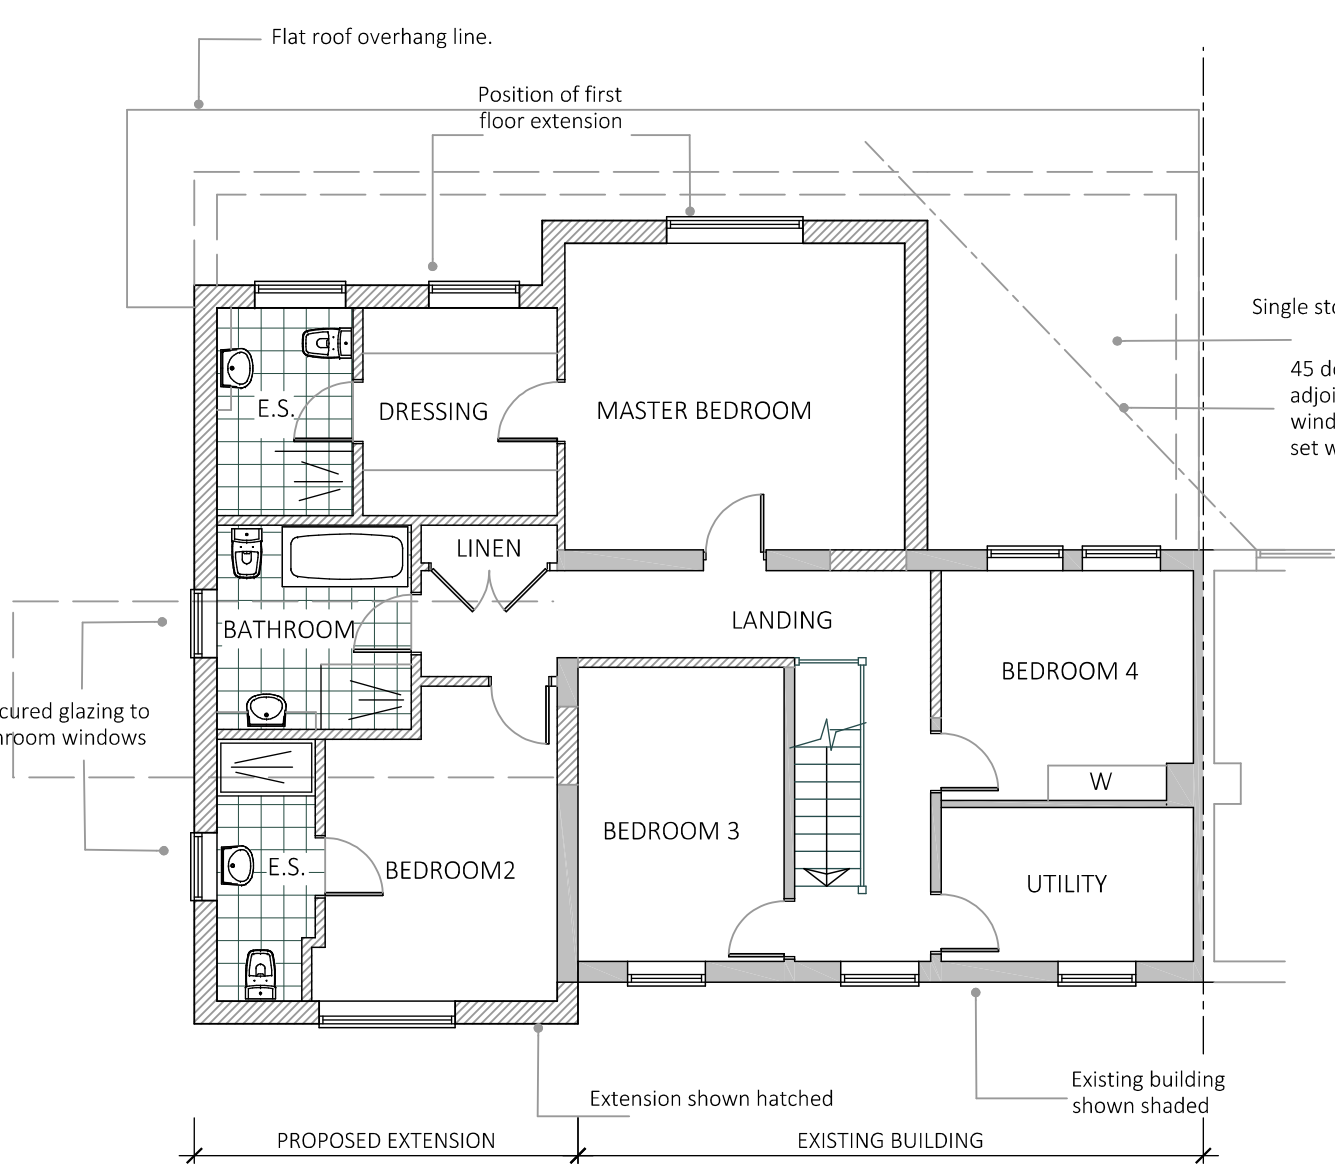

FIRST FLOOR LAYOUT

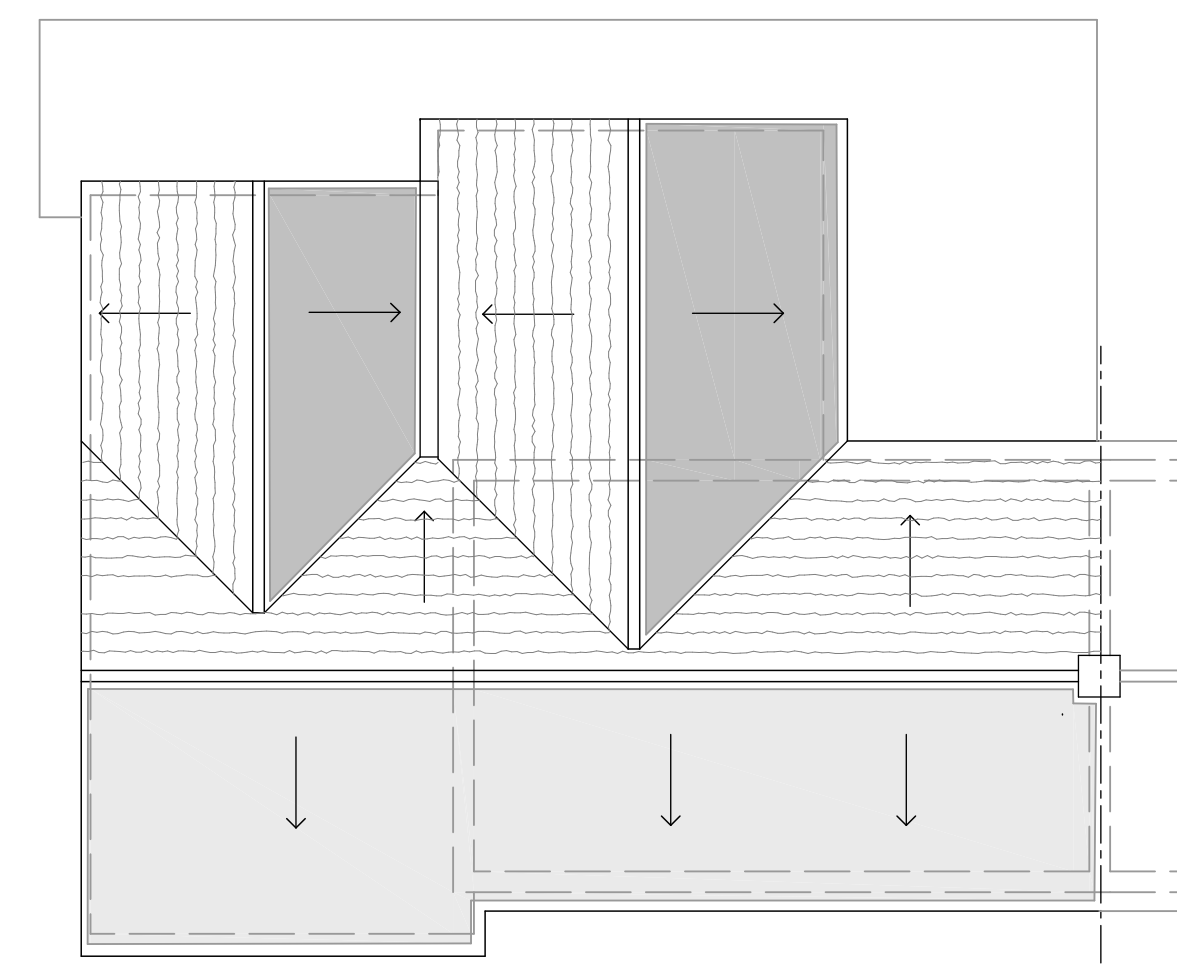

ROOF PLAN


CONTRACTOR TO CHECK & VERIFY ALL CONDITIONS, DIMENSIONS & MEASUREMENTS ON SITE PRIOR TO COMMENCEMENT. ANY DISCREPANCIES TO BE REPORTED PRIOR TO CONTINUING WITH WORK.

THIS DRAWING & DESIGN IS COPYRIGHT AND MUST NOT BE REPRODUCED IN PART OR IN WHOLE WITHOUT PRIOR WRITTEN CONSENT.

READ PLANS IN CONJUNCTION WITH EACH OTHER AND SCHEDULE / SPECIFICATION OF WORKS.

REVISIONS

Rev A - Notes added & update.

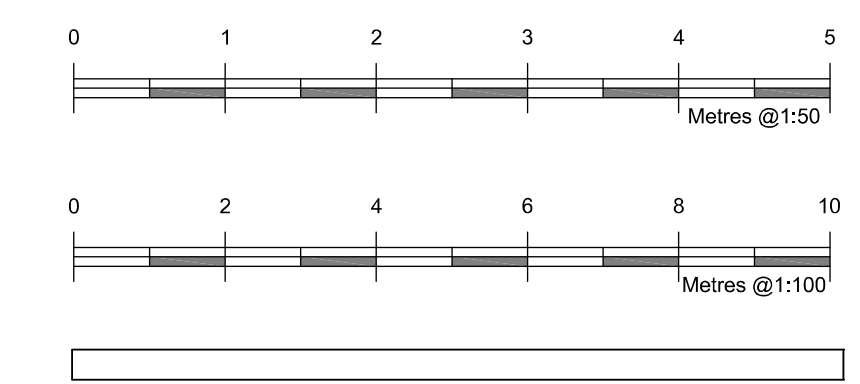

PROPOSED ALTERATIONS
12 DAYS CLOSE
ROYSTON
HERTS
SG8 9DH

Proposed plans and elevations

ALLEN SMITH ASSOCIATES
Architectural Planning and Design

T- 01763 247400 | 01485 297049 | E- arcitek@allensmith.co.uk
www.allensmith.co.uk

2993.09	1:100 @ A1	A
---------	---------------	---