





FRONT ELEVATION SOUTH

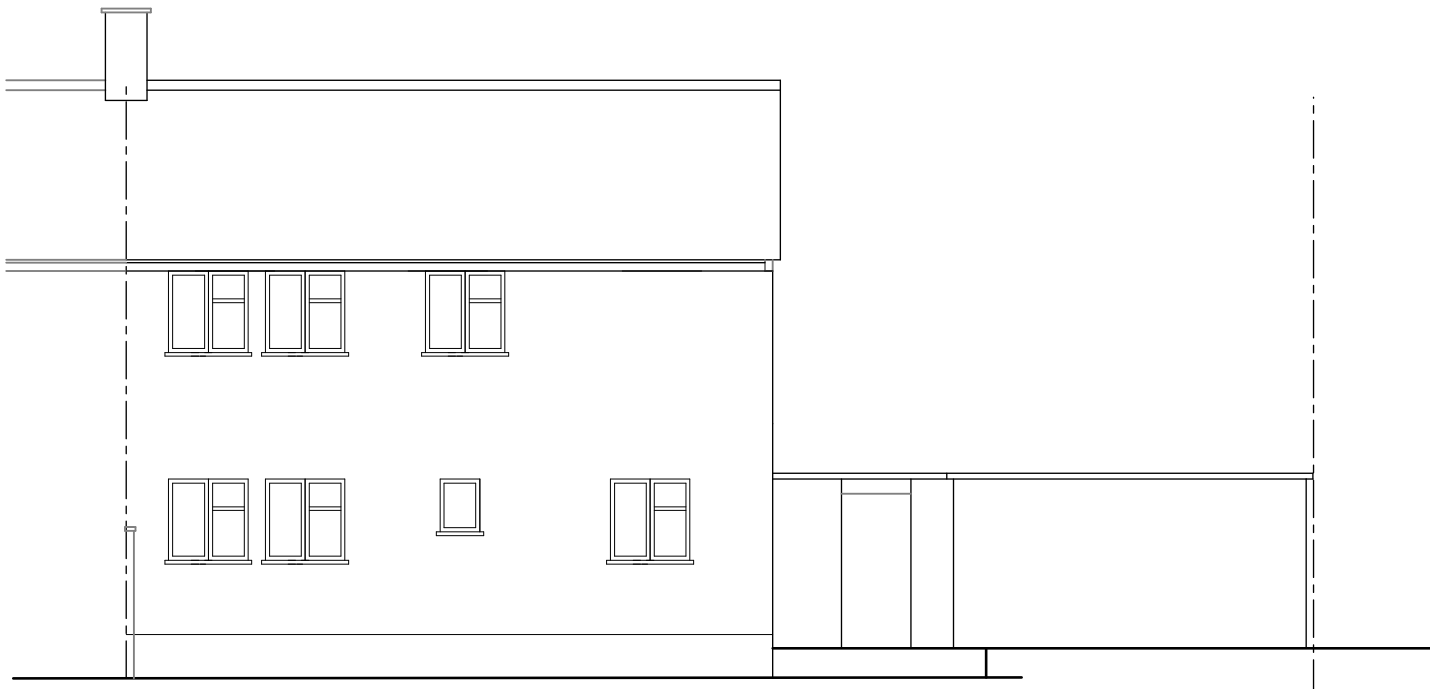

REAR ELEVATION NORTH

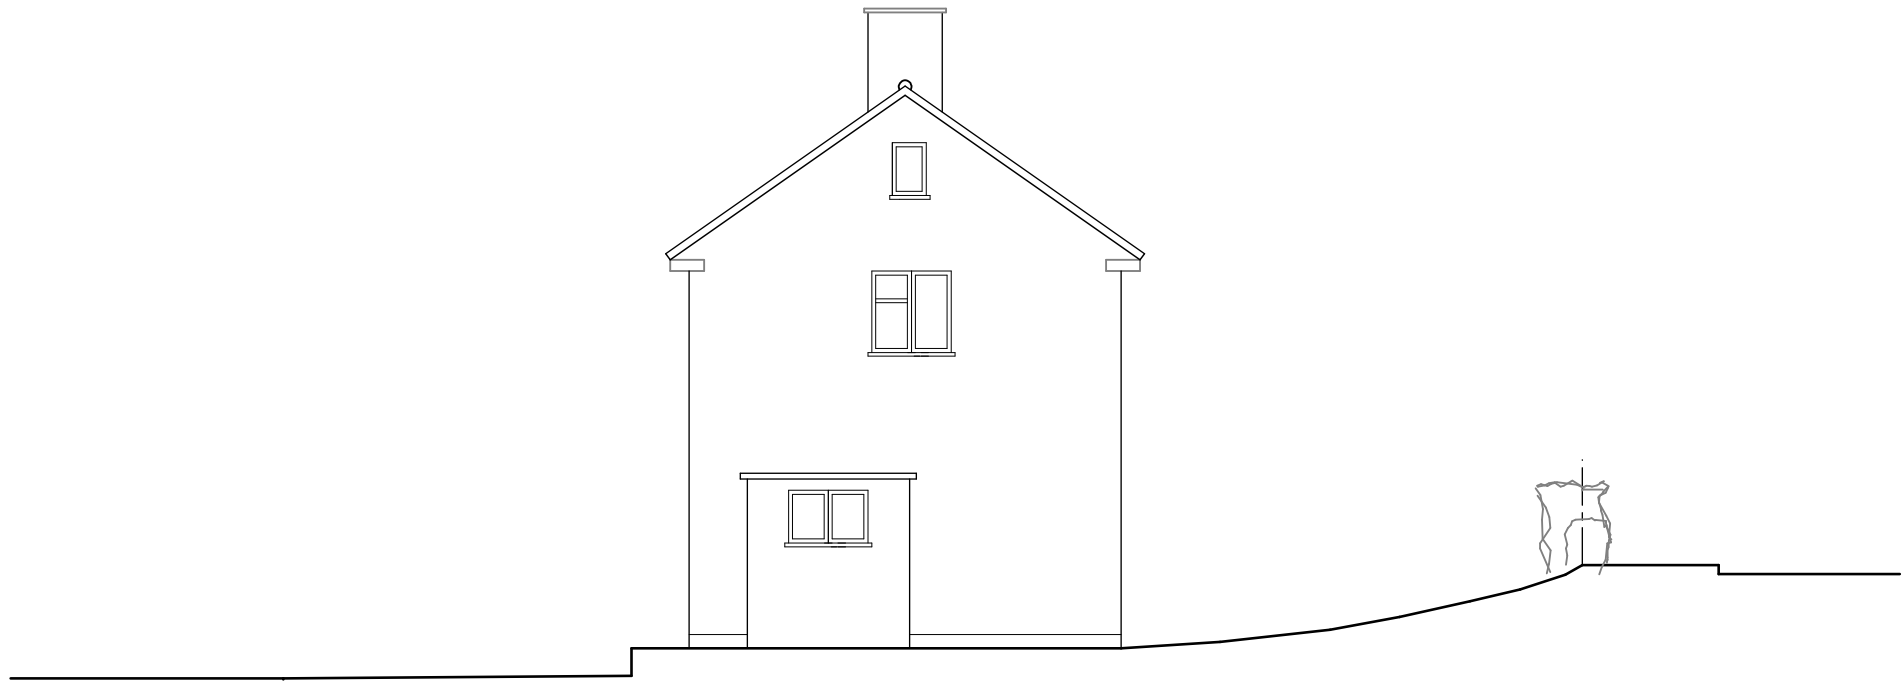


SIDE ELEVATION WEST


CONTRACTOR TO CHECK & VERIFY ALL CONDITIONS, DIMENSIONS & MEASUREMENTS ON SITE PRIOR TO COMMENCEMENT. ANY DISCREPANCIES TO BE REPORTED PRIOR TO CONTINUING WITH WORK.

THIS DRAWING & DESIGN IS COPYRIGHT AND MUST NOT BE REPRODUCED IN PART OR IN WHOLE WITHOUT PRIOR WRITTEN CONSENT.


READ PLANS IN CONJUNCTION WITH EACH OTHER AND SCHEDULE / SPECIFICATION OF WORKS.

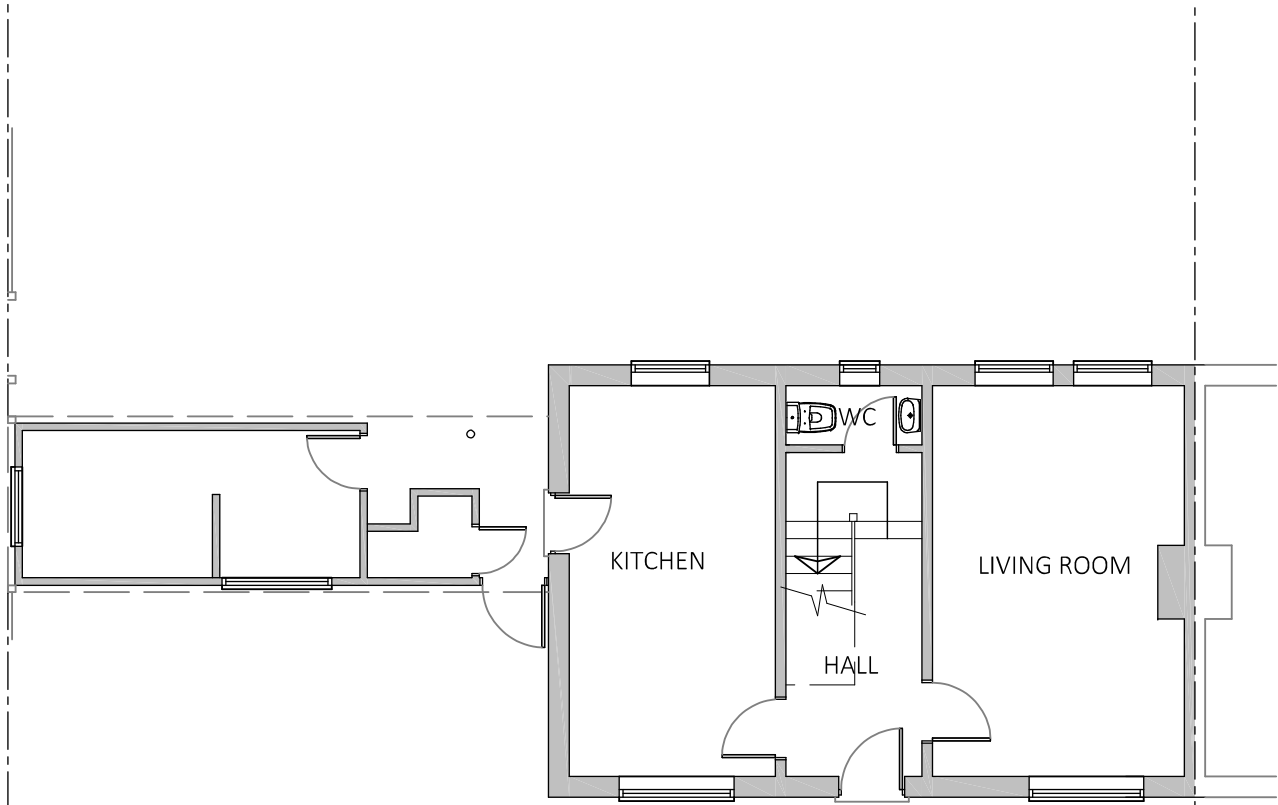




GROUND FLOOR LAYOUT

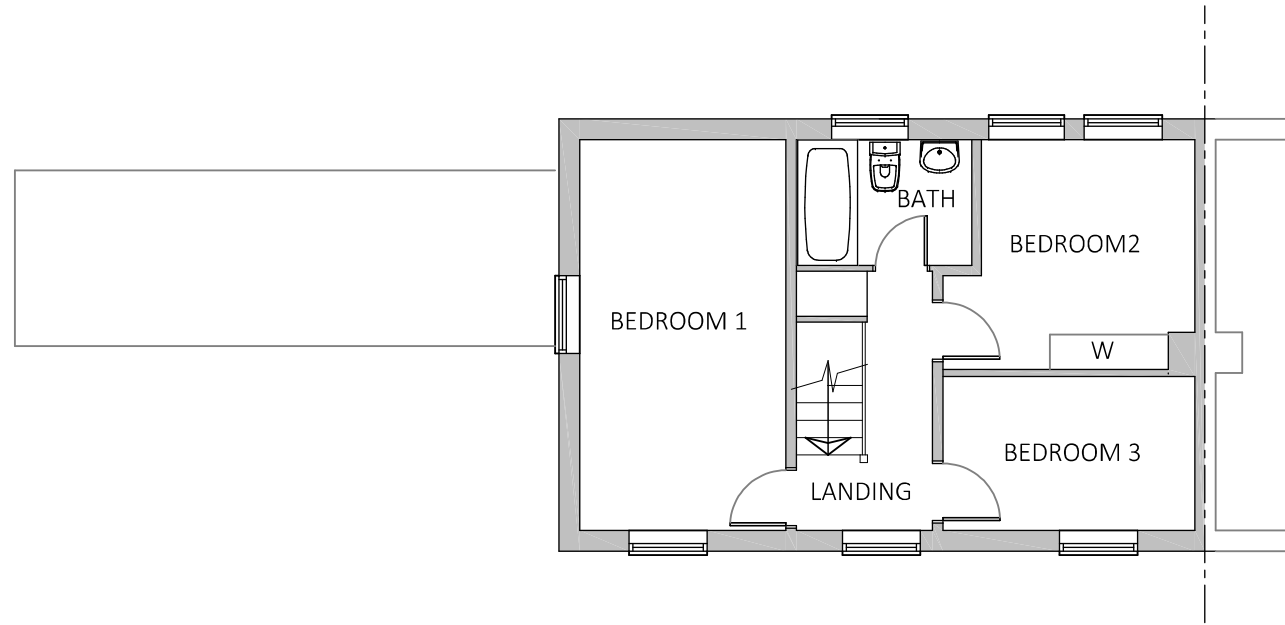

FIRST FLOOR LAYOUT

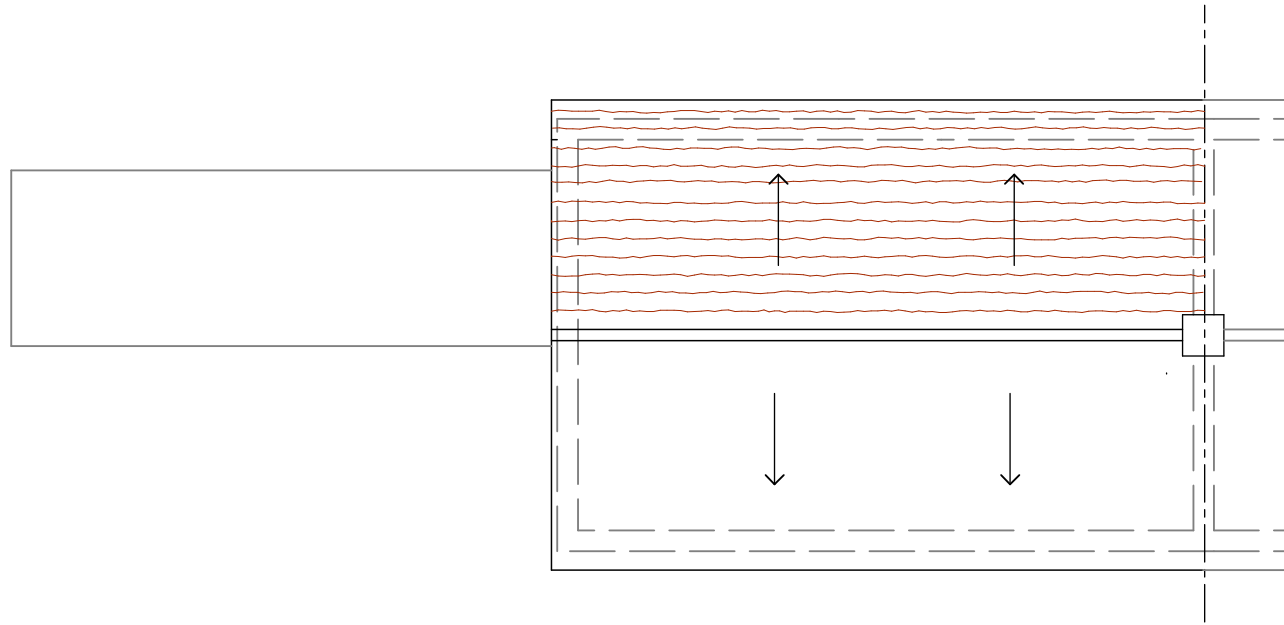

ROOF PLAN

 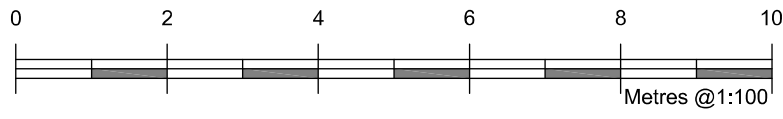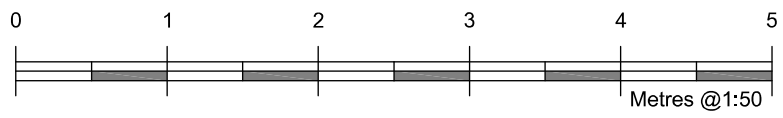

PROPOSED ALTERATIONS
12 DAYS CLOSE
ROYSTON
HERTS
SG8 9DH

Existing plans and elevations

ALLEN SMITH ASSOCIATES
Architectural Planning and Design

T- 01763 247400 | 01485 297049 | E- arcitek@allensmith.co.uk
www.allensmith.co.uk

2993.04

1:100

@ A1