
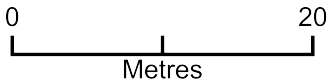


Block Plan

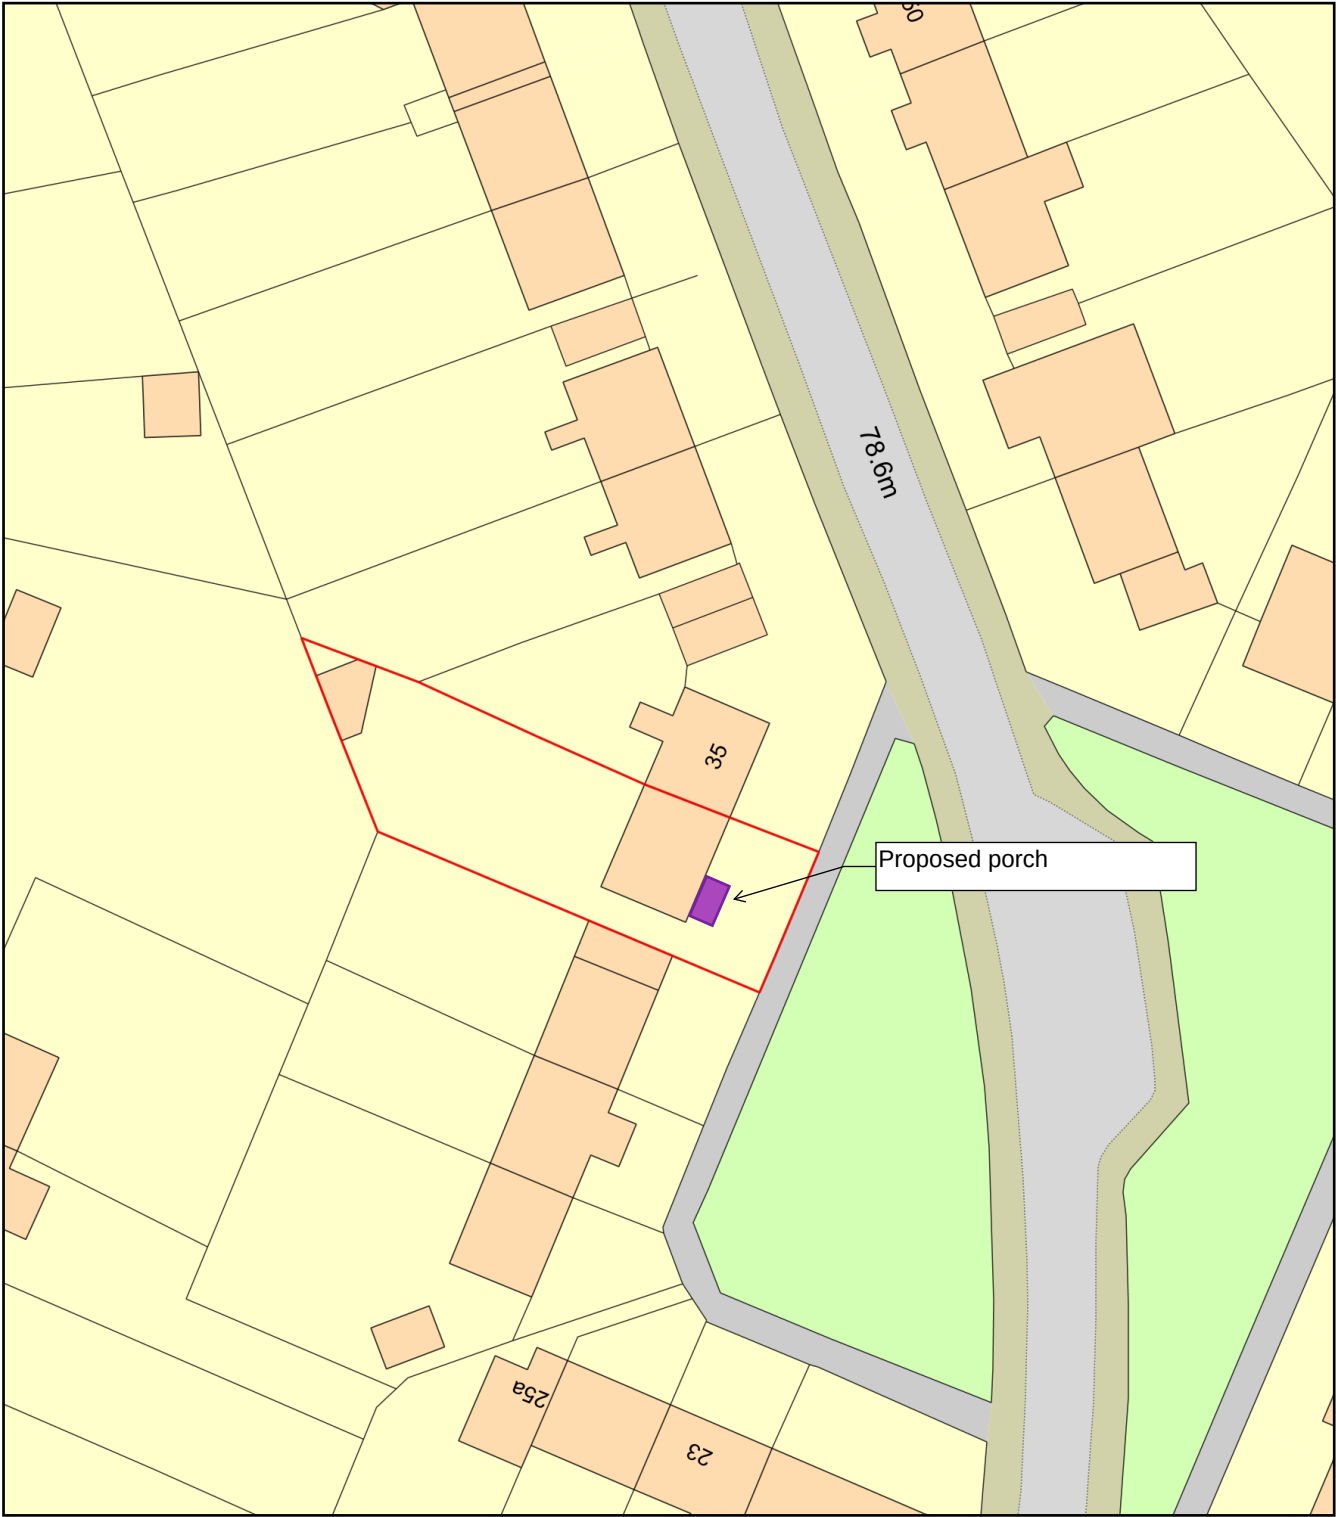

Plan Produced for: GM Design Consultants LTD
Date Produced: 12 Mar 2025
Plan Reference Number: TQRQM25071210305654
Scale: 1:500 @ A4