


Block Plan - Location Plan

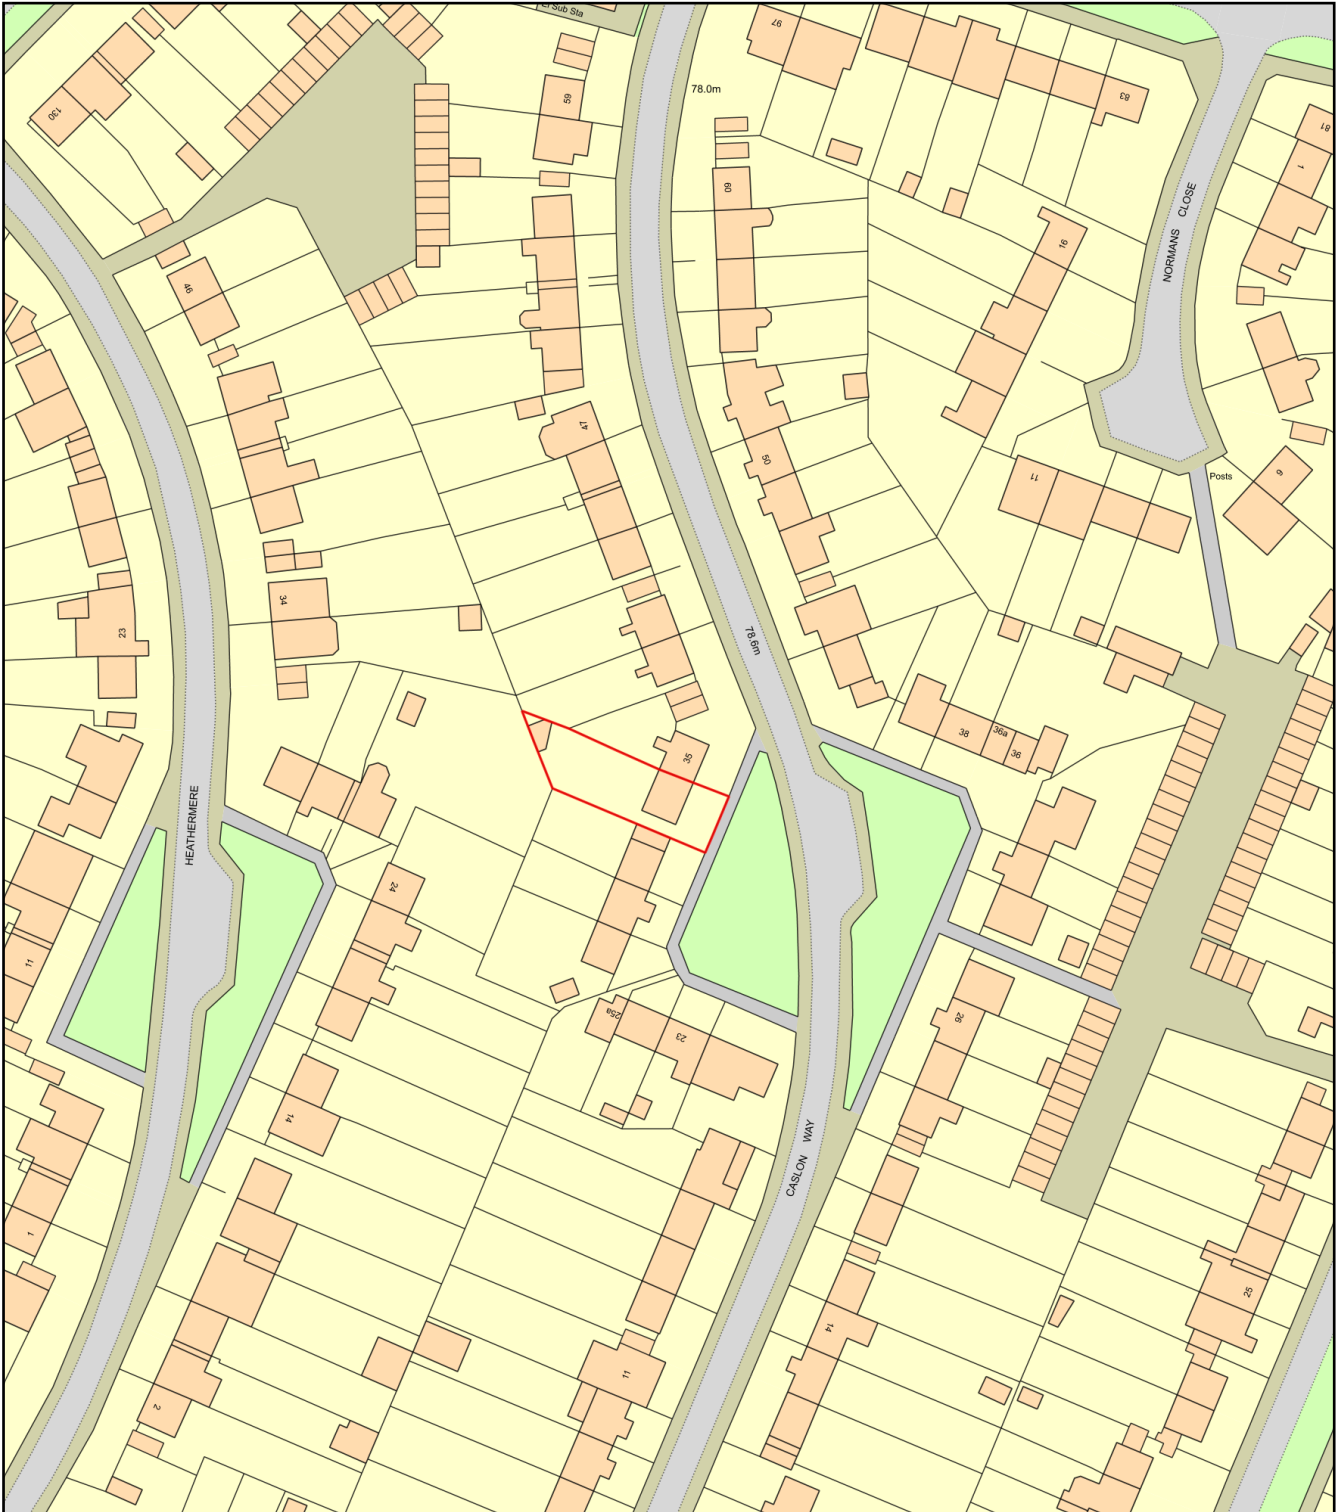

0 50
Metres



Plan Produced for: GM Design Consultants LTD

Date Produced: 12 Mar 2025

Plan Reference Number: TQRQM25071210358788

Scale: 1:1250 @ A4