


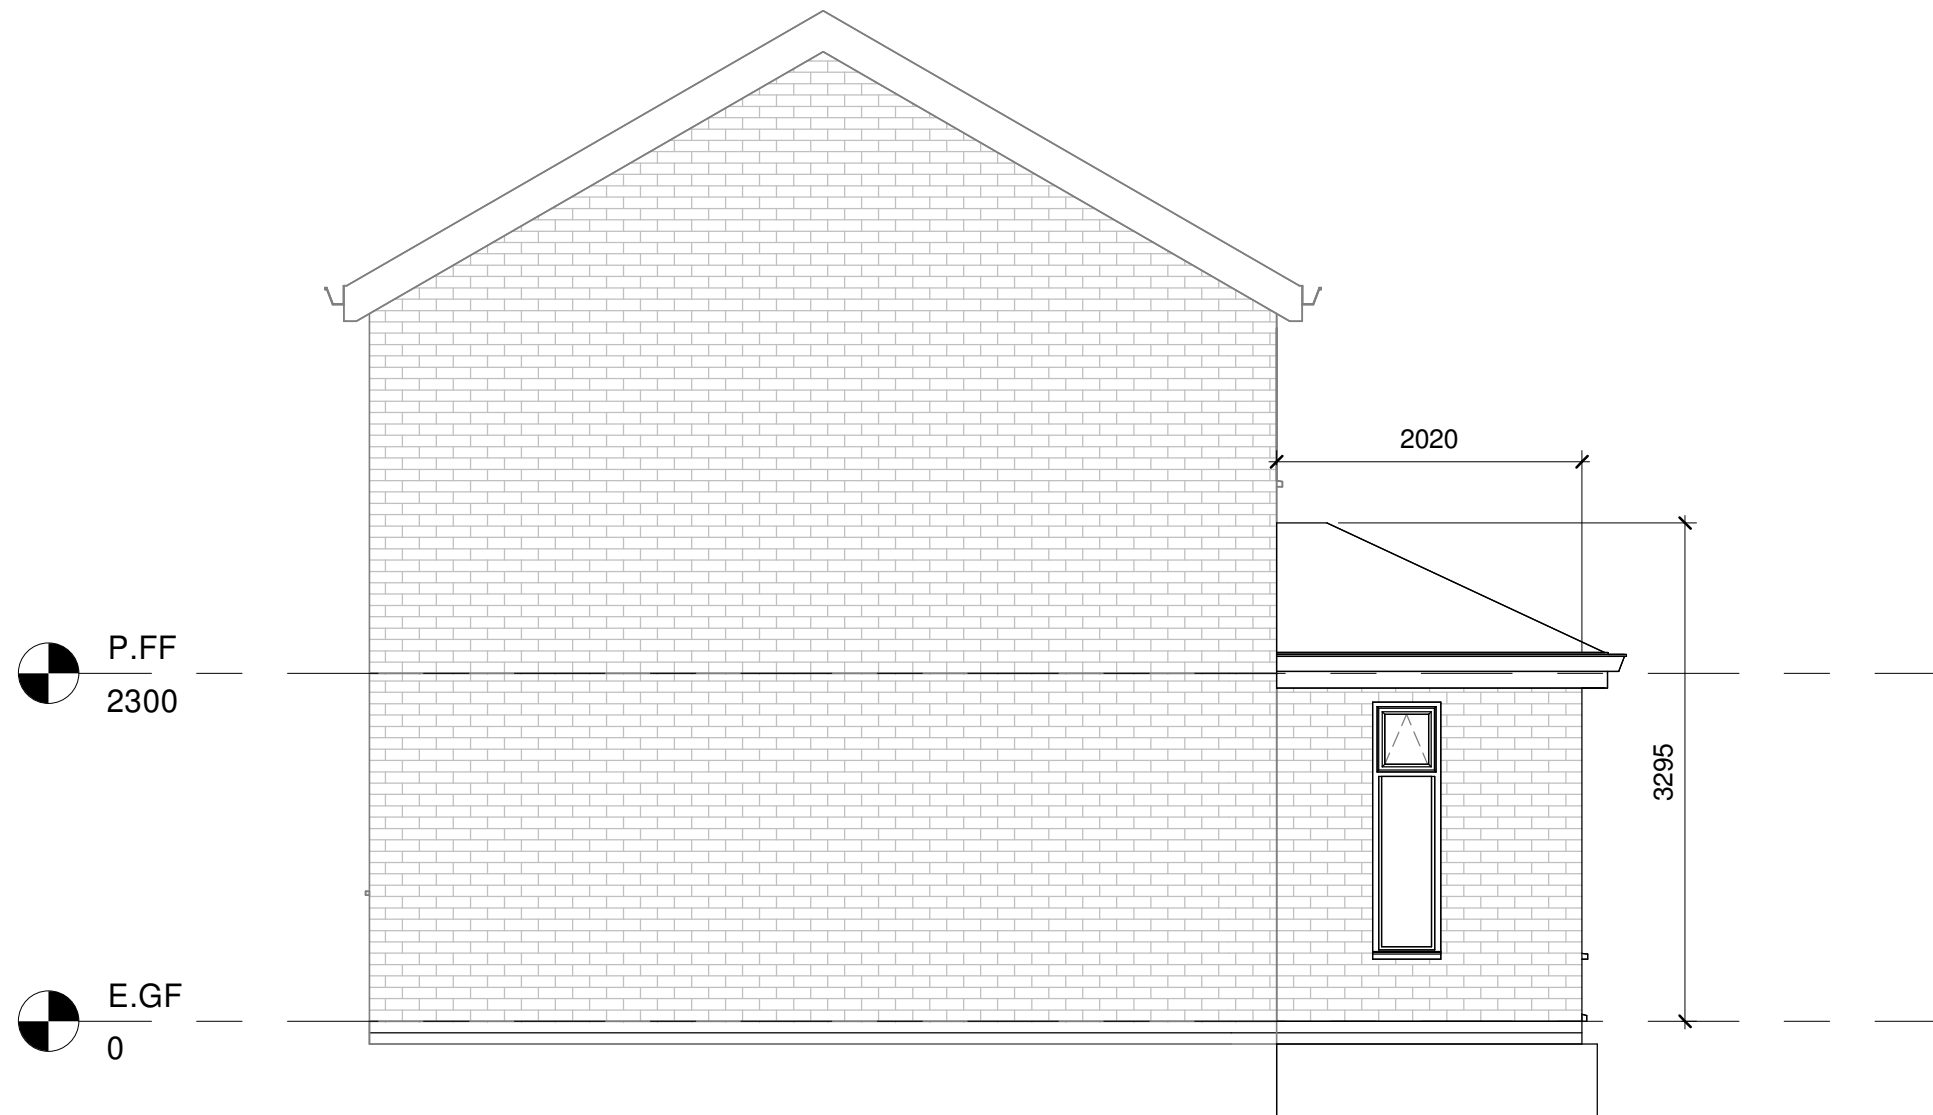

1 **P.Side B**
1 : 50



CODE	STATUS	SUITABILITY DESCRIPTION	PURPOSE OF ISSUE

No.	Description	Date
A	For planning approval	12.03.25

PROJECT Proposed Front Porch		CLIENT Andreas Pieris, 33 Caslon Way, Letchworth Garden City, SG6 4QJ		
		Date Issue Date	Project number BR-SG6_4QJ-33	Scale (@ A3) 1 : 50
SHEET Proposed Side B Elevation	Drawn by SB	DRWAING NUMBER		REV
	Checked by GM	A110		A