


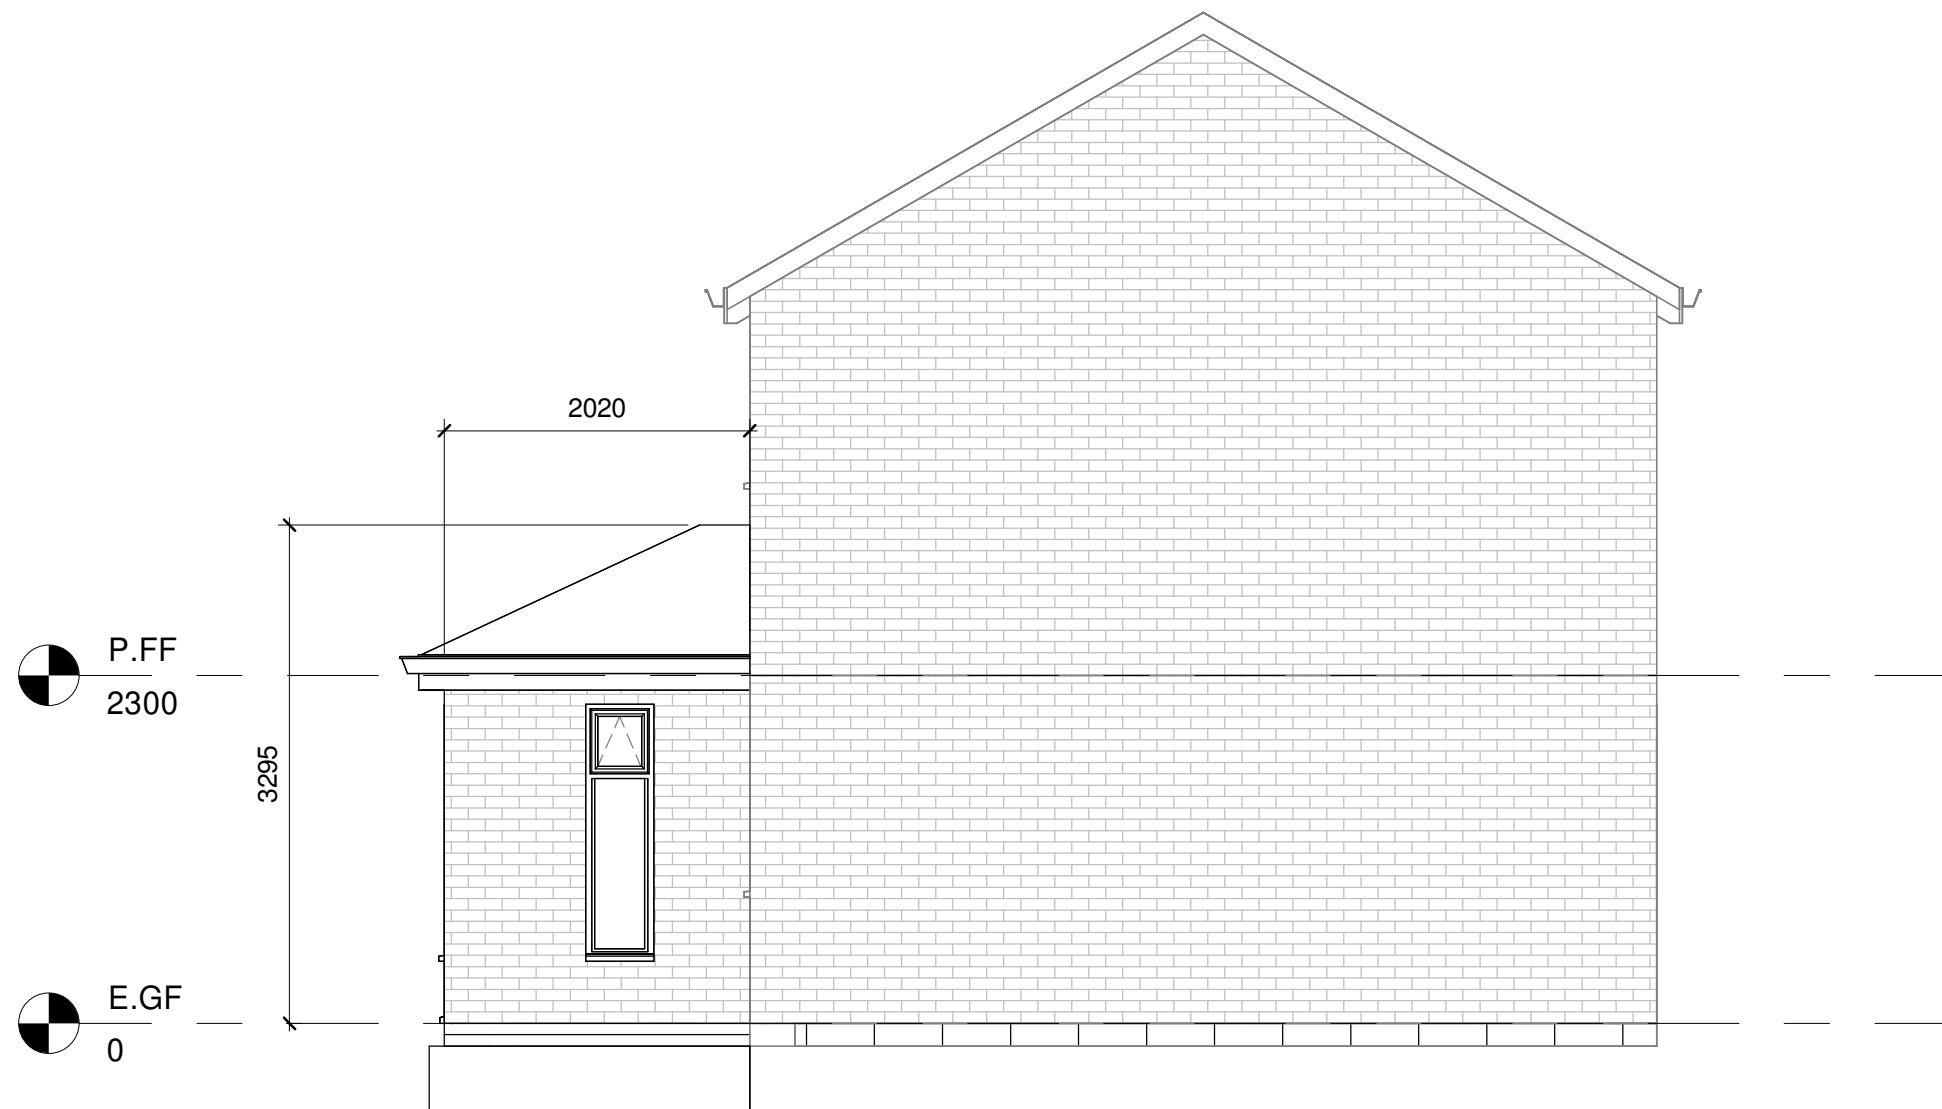

1 **P.Side A**
1 : 50



CODE	STATUS	SUITABILITY DESCRIPTION	PURPOSE OF ISSUE

No.	Description	Date
A	For planning approval	12.03.25

PROJECT		CLIENT		
Proposed Front Porch		Andreas Pieris, 33 Caslon Way, Letchworth Garden City, SG6 4QJ		
SHEET	Proposed Side A Elevation	Date Issue Date	Project number BR-SG6_4QJ-33	Scale (@ A3) 1 : 50
		Drawn by SB	DRWAING NUMBER A109	REV A
		Checked by GM		