


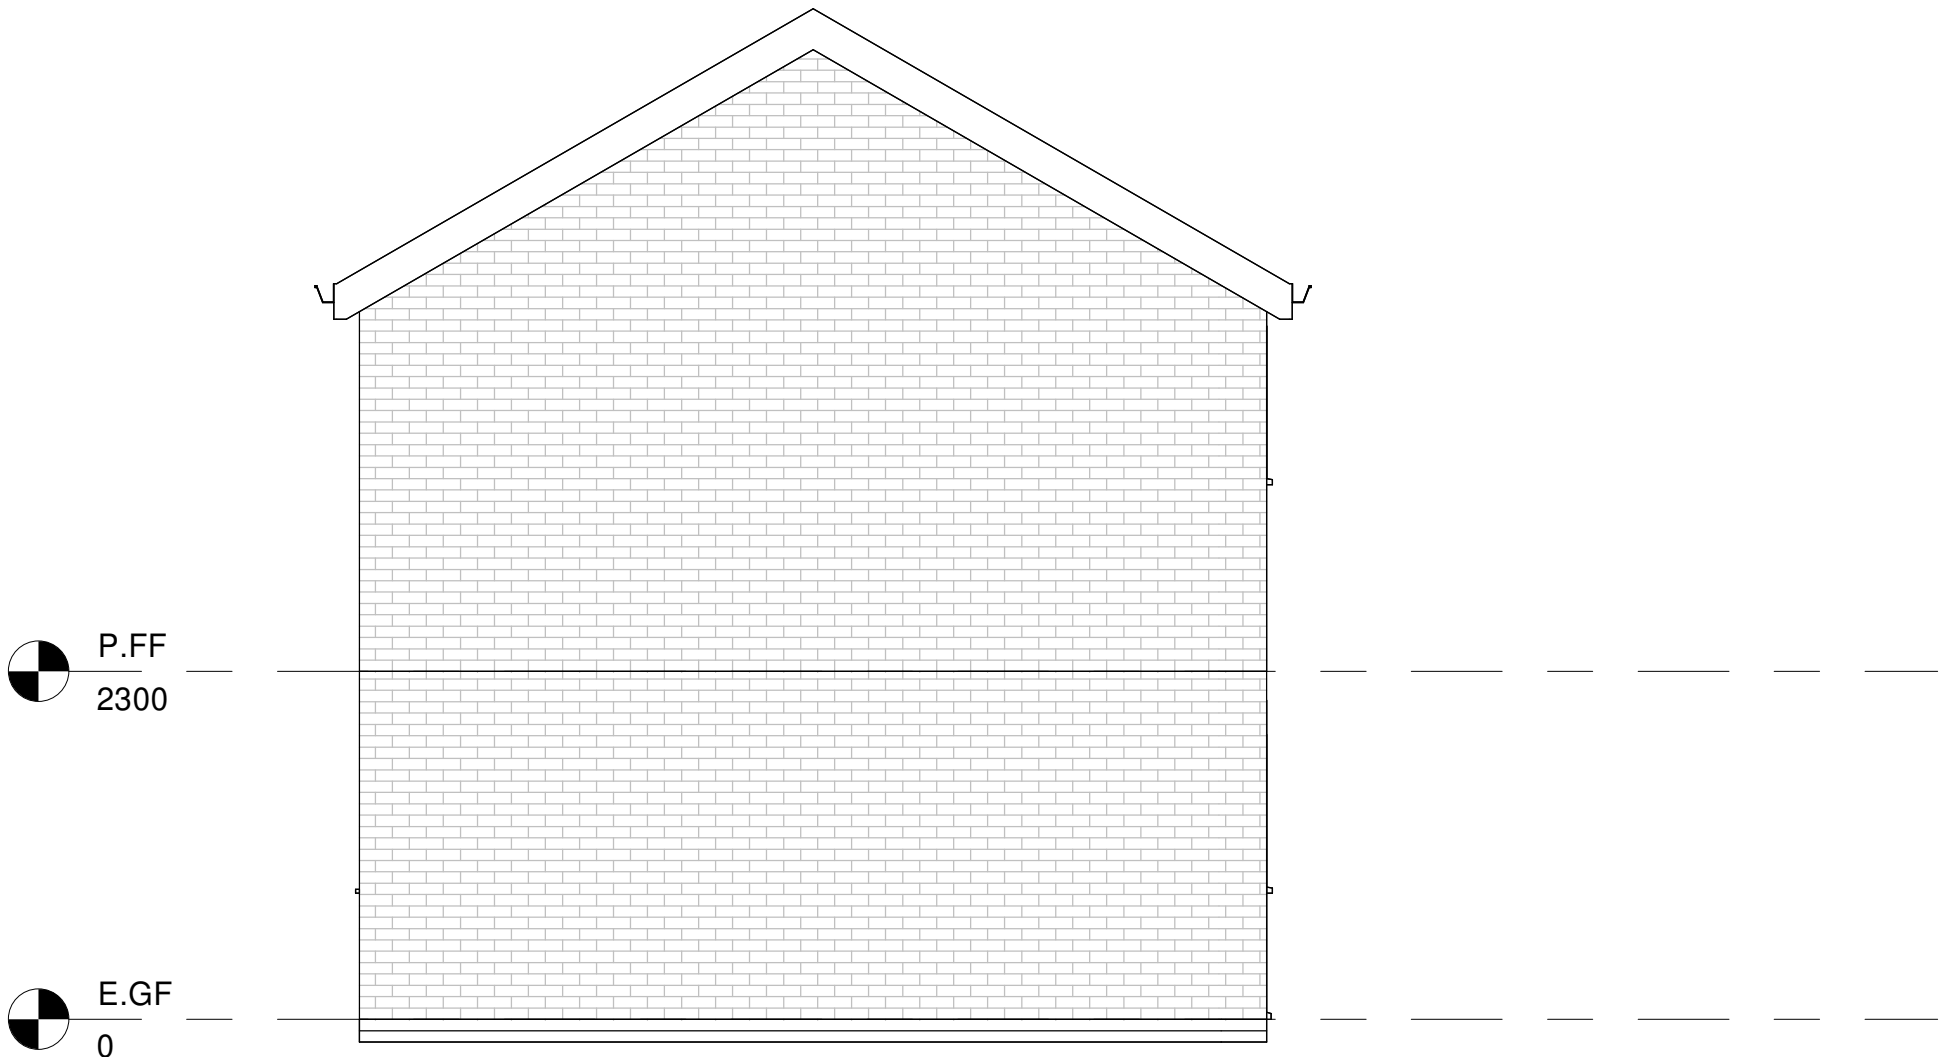

1 **E.Side B**
1 : 50





GMDC
G M DESIGN CONSULTANTS

CODE	STATUS	SUITABILITY DESCRIPTION	PURPOSE OF ISSUE

No.	Description	Date
A	For planning approval	12.03.25

PROJECT		CLIENT		
Proposed Front Porch		Andreas Pieris, 33 Caslon Way, Letchworth Garden City, SG6 4QJ		
SHEET	Existing Side B Elevation	Date Issue Date	Project number BR-SG6_4QJ-33	Scale (@ A3) 1 : 50
		Drawn by SB	DRWAING NUMBER A105	REV A
		Checked by GM		