© THIS DRAWING IS A COPYRIGHT OF BARKER ASSOCIATES.

NOTES:
DO NOT SCALE FROM THIS DRAWING. ALL LEVELS, ANGLES AND DIMENSIONS TO BE CHECKED ON SITE PRIOR TO COMMENCEMENT OF WORKS.

THIS DRAWING IS TO BE READ IN CONJUCTION WITH ALL RELEVANT STRUCTURAL ENGINEERS AND MECHANICAL AND ELECTRICAL ENGINEERS DRAWINGS, DETAILS AND SPECIFICATIONS.

Revisions:

A - July '17
Brick plinth added, note re. roof. Windows added.
B - Oct '17
Door / window alterations.

0 0.5 1 1.5 2 3 4 5 Scale 1:50 (metres)

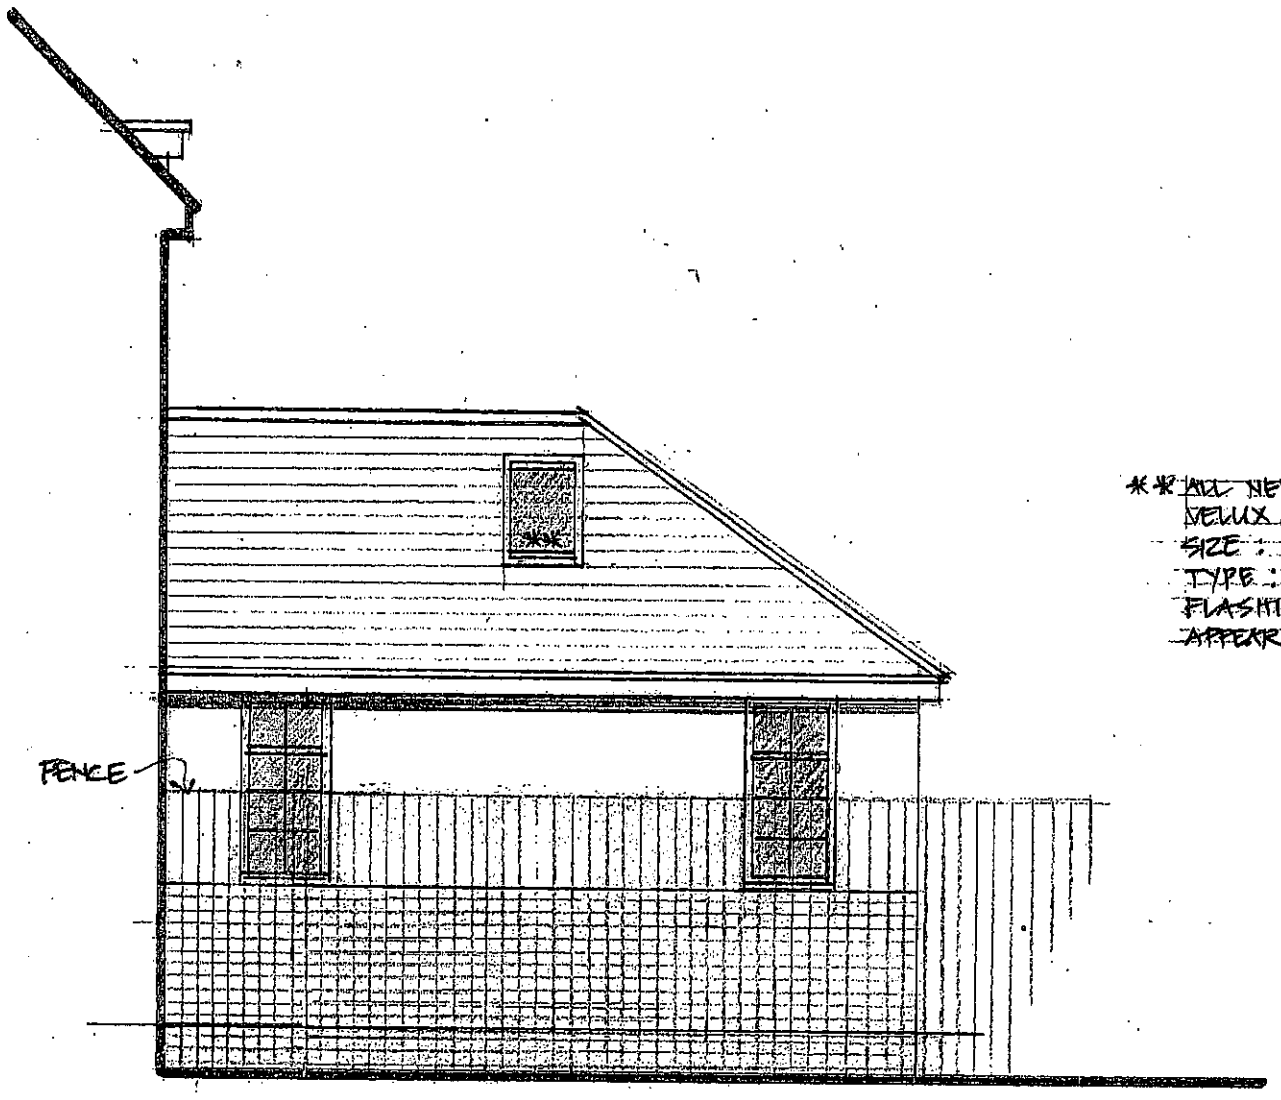

SIDE ELEVATION (Proposed)

** ALL NEW ROOF WINDOWS TO BE VELUX CONSERVATION TYPE
SIZE : 550 X 980 AND 660 X 1180
TYPE : GGL 2570
FLASHING : RECESSED TYPE
APPEARANCE : FULLY RECESSED

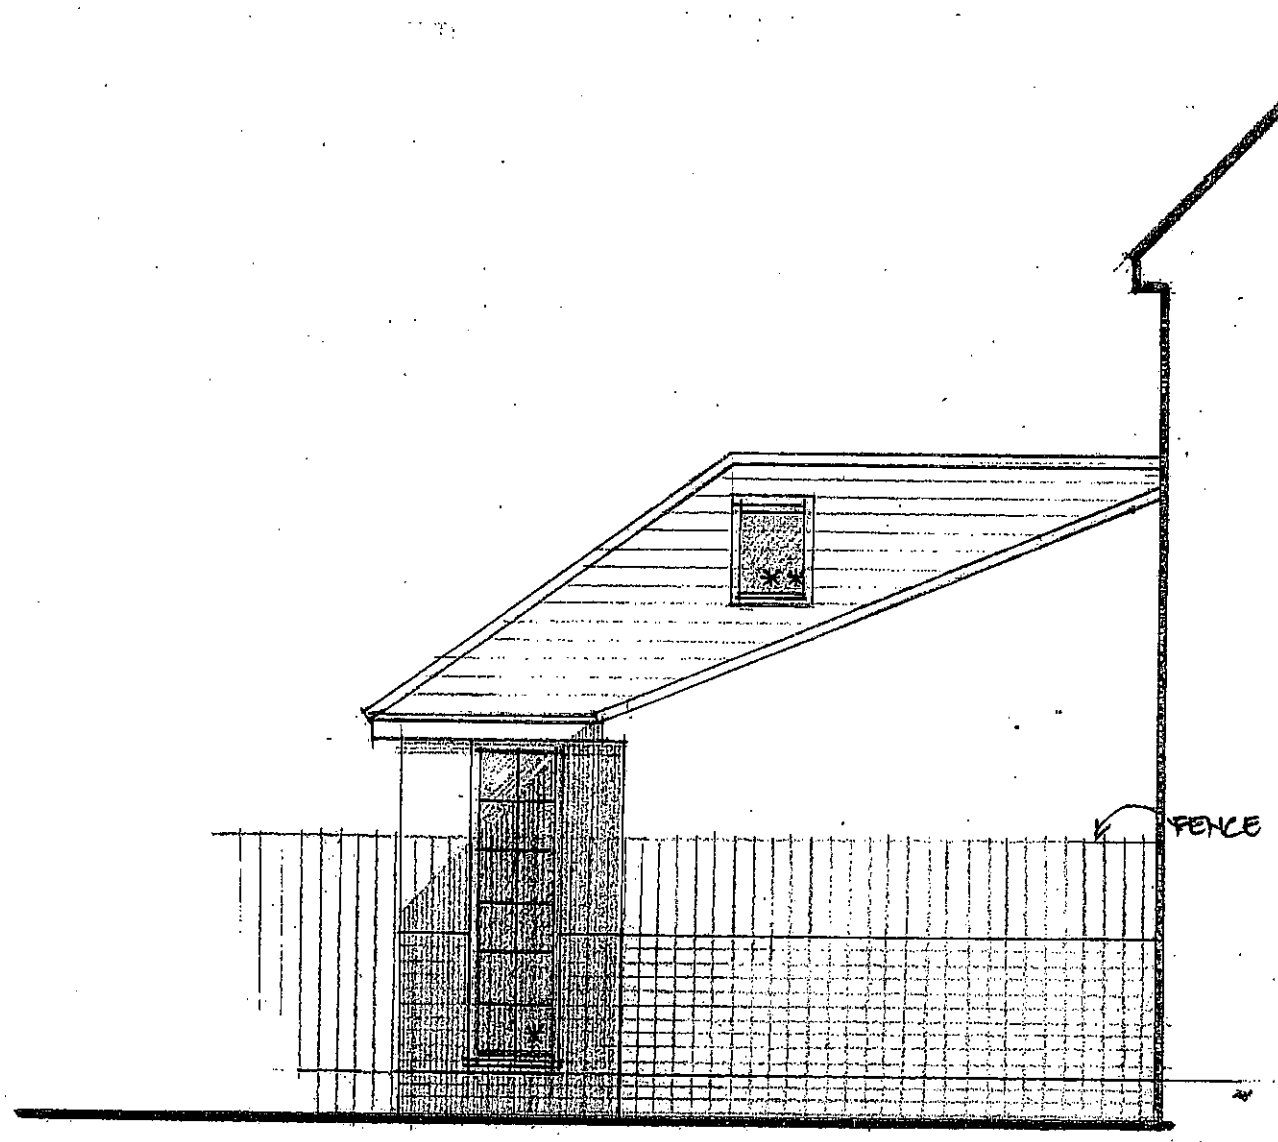

SIDE ELEVATION (Proposed)

N.H.D.C.
24 JAN 2018

Status:
Planning

Barker Associates LLP
Majesty House
Avenue West
Skyline 120
Braintree
Essex
CM77 7AA
W: www.barker-associates.co.uk
E: mail@barker-associates.co.uk
T: 01279 647111
F: 01279 647027

Client:
A. GILES

Project:
8 NORTON RD.
LETCHWORTH SG6 1AB
PROPOSED REAR EXTENSION

Title:
SIDE ELEVATIONS AS PROPOSED

Scale @A1:	Date:	Drawn:	Checked:
1:50	April 17	BL	✓

Drawing no.: BA/E16-406/104
Revision: B