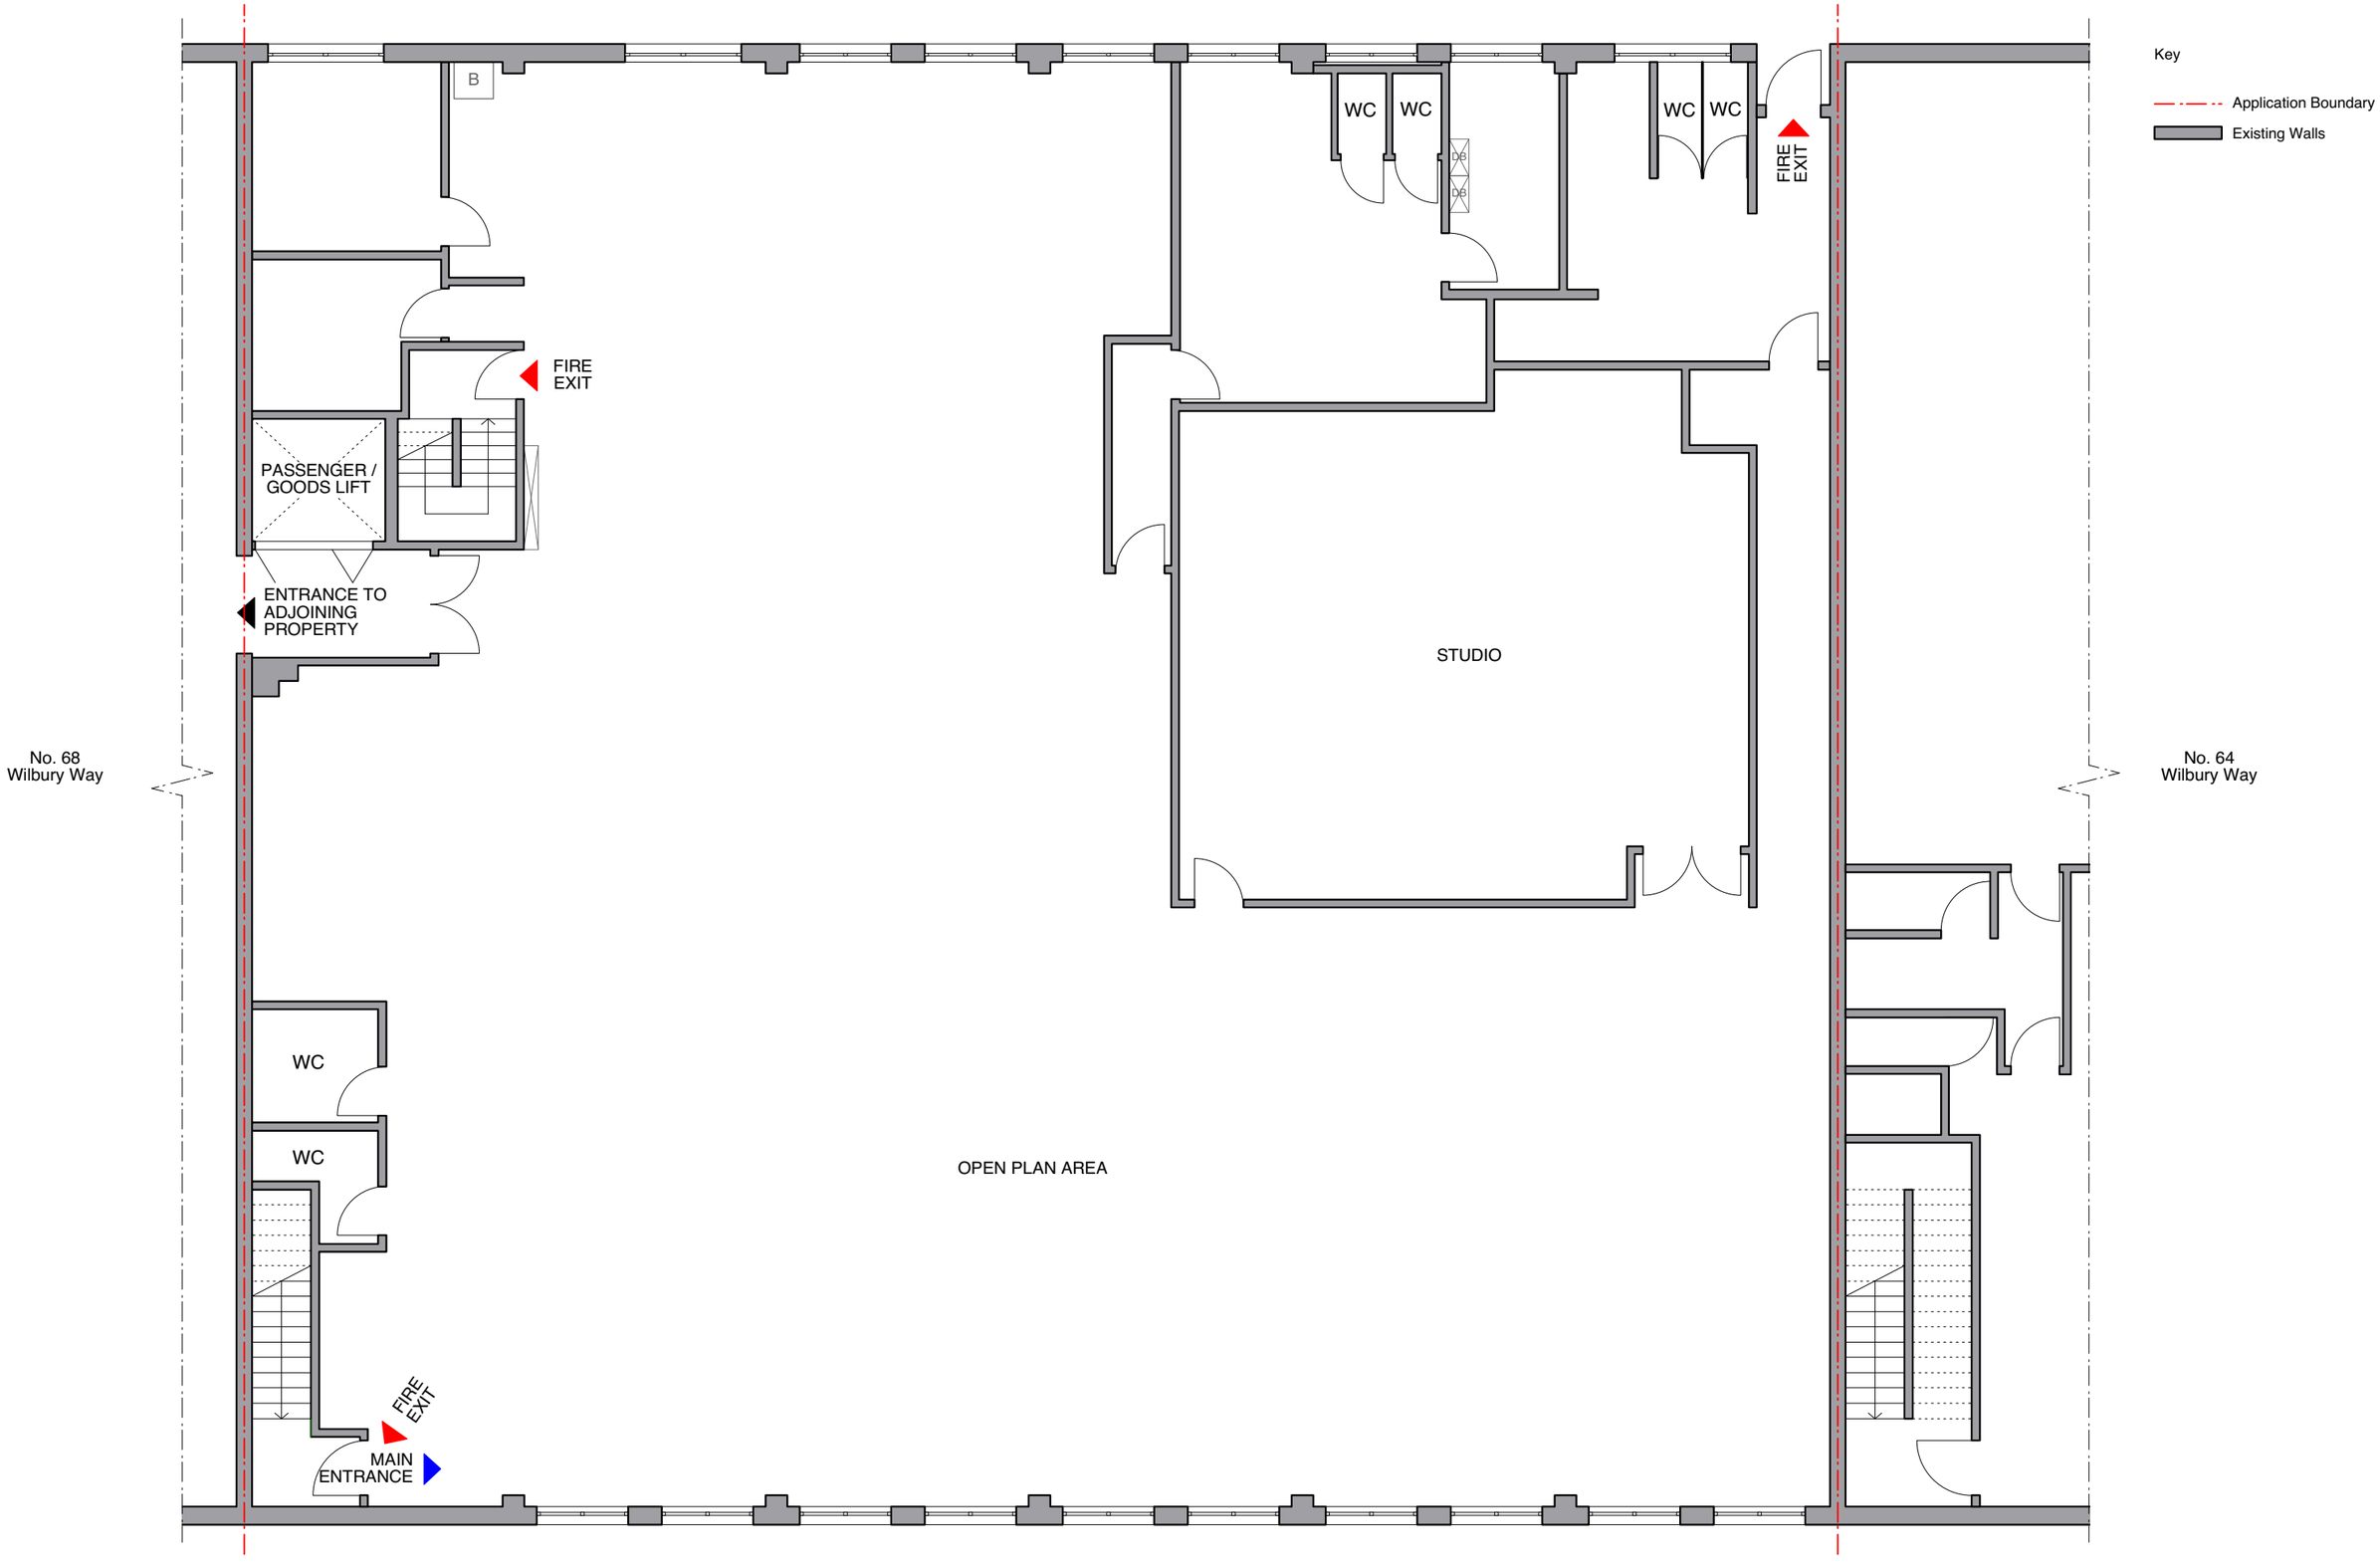

N

0 1 2 3 4 5m

Scale bar

Project: HCM, First Floor 66 Wilbury Way
Title: HCM/EX/01 Existing Floor Plan
Scale: 1:100 @ A3
Revision: -
Date: 20.03.2018