
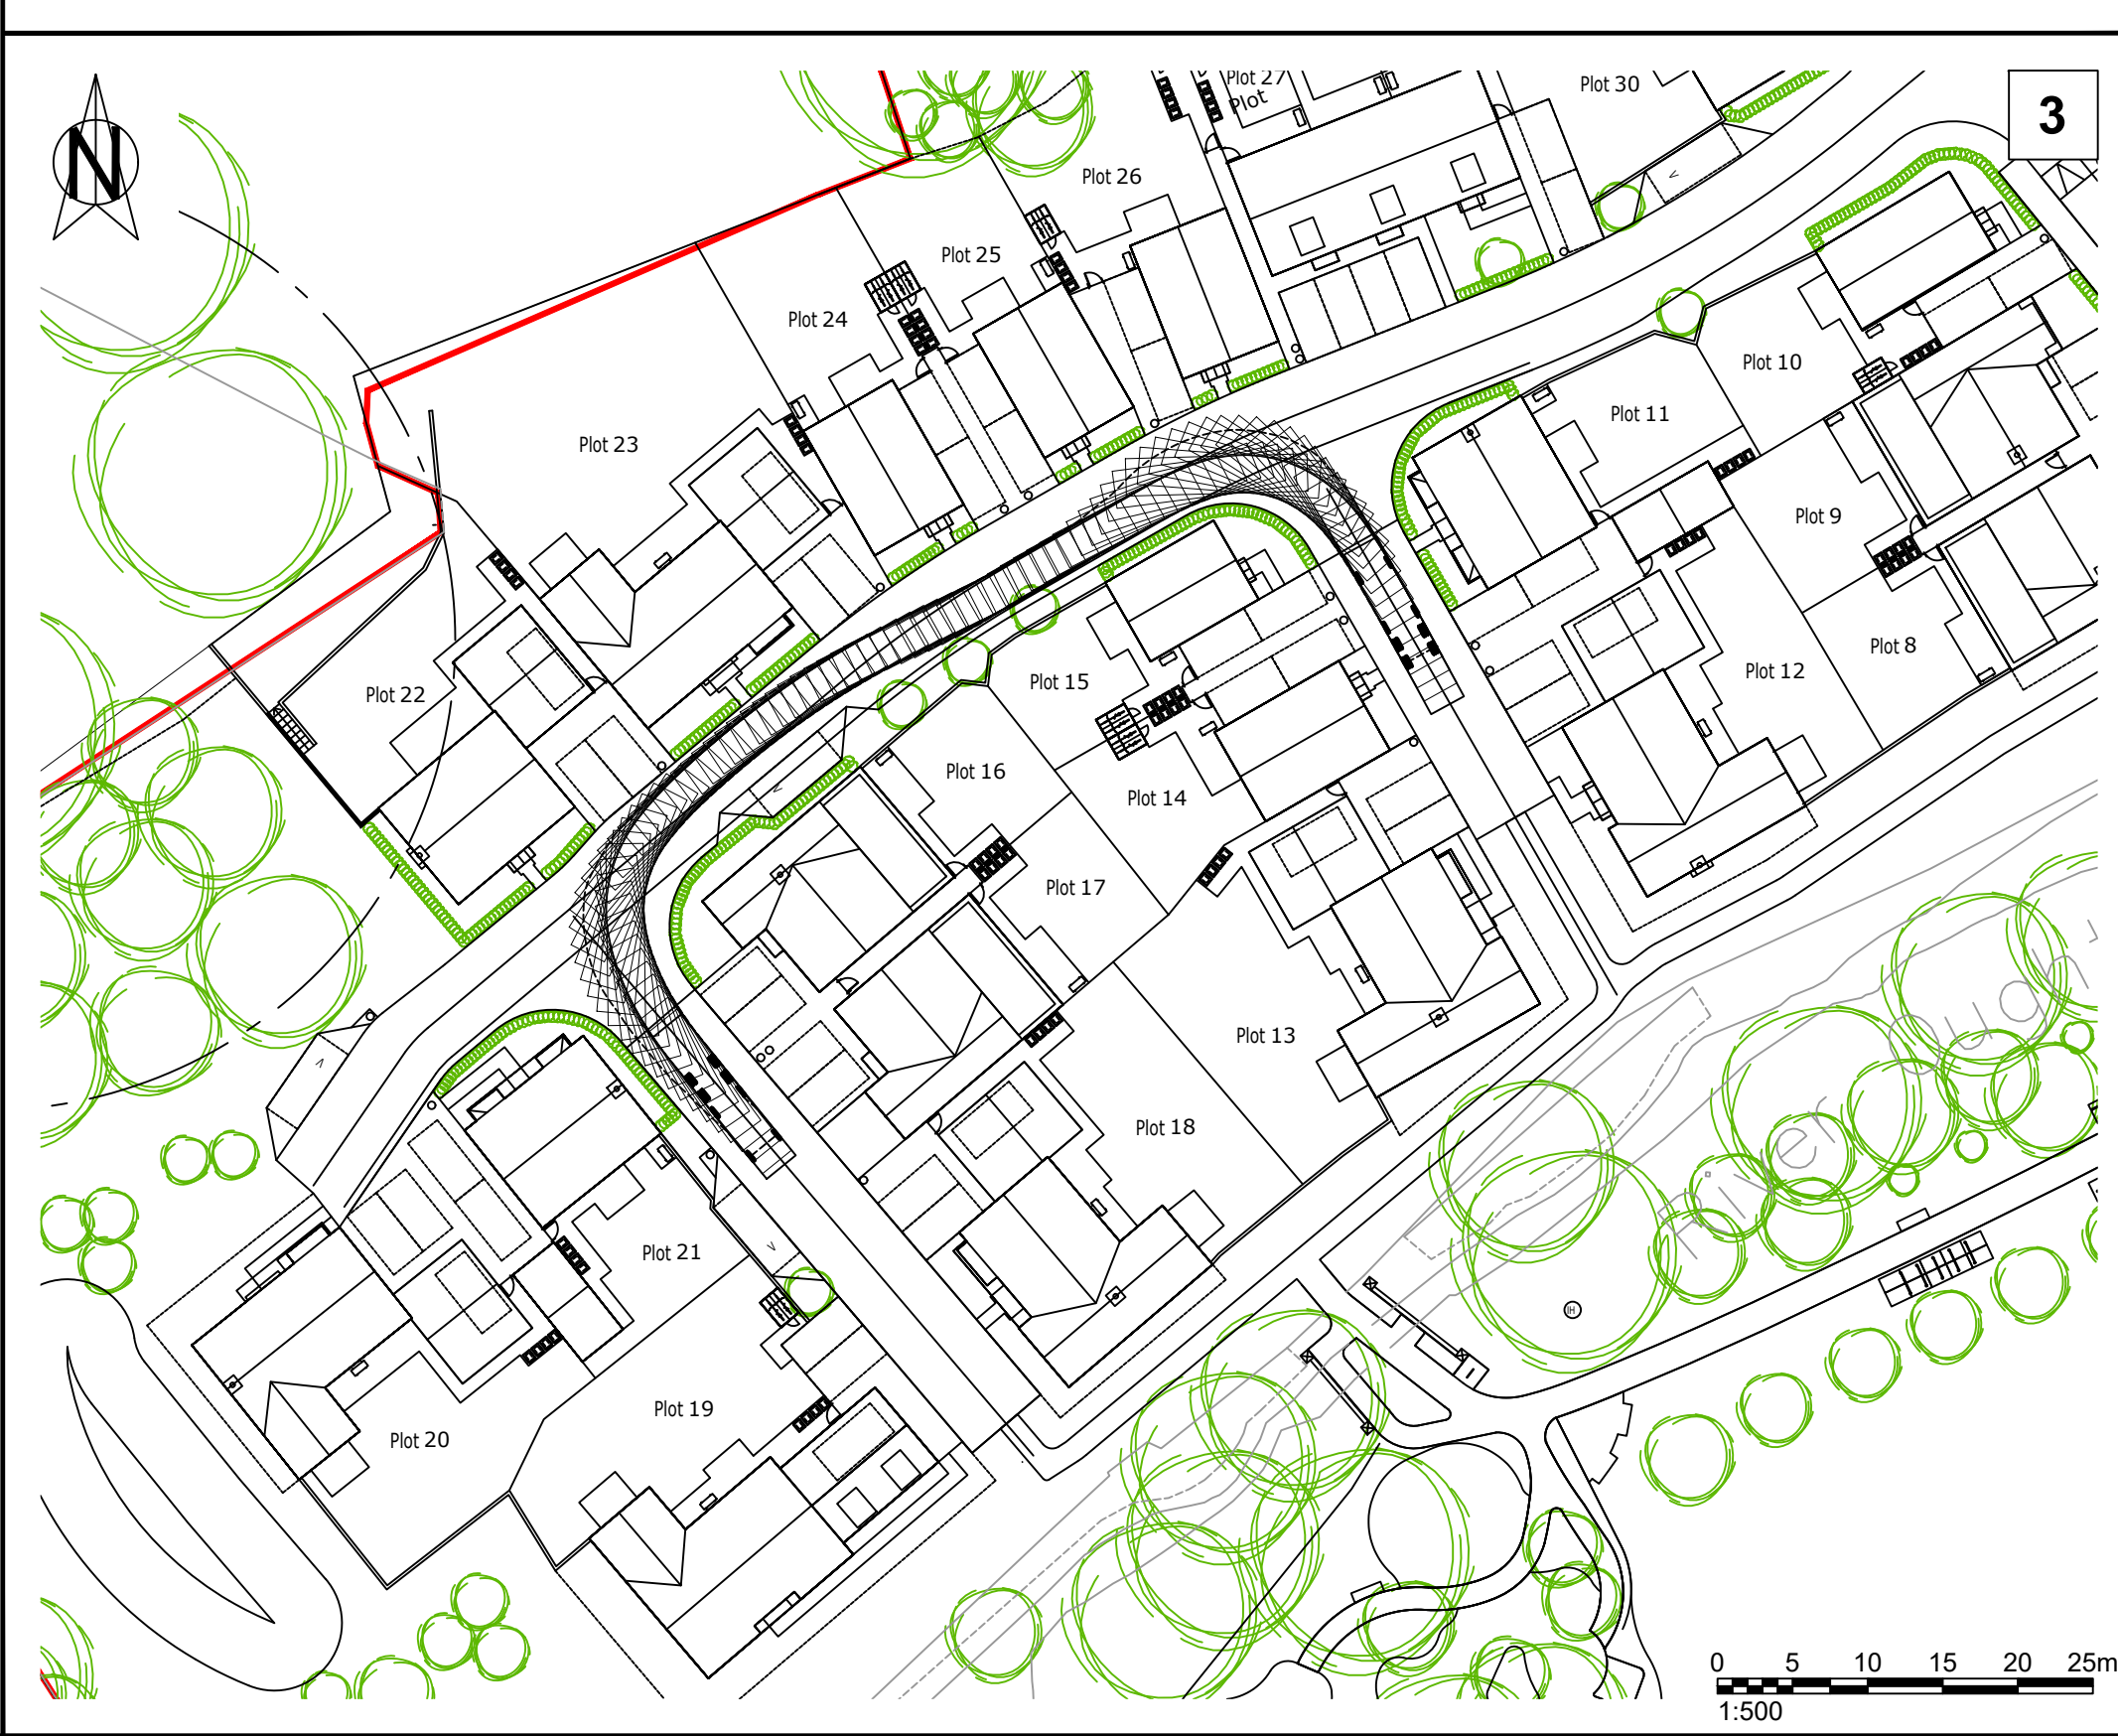
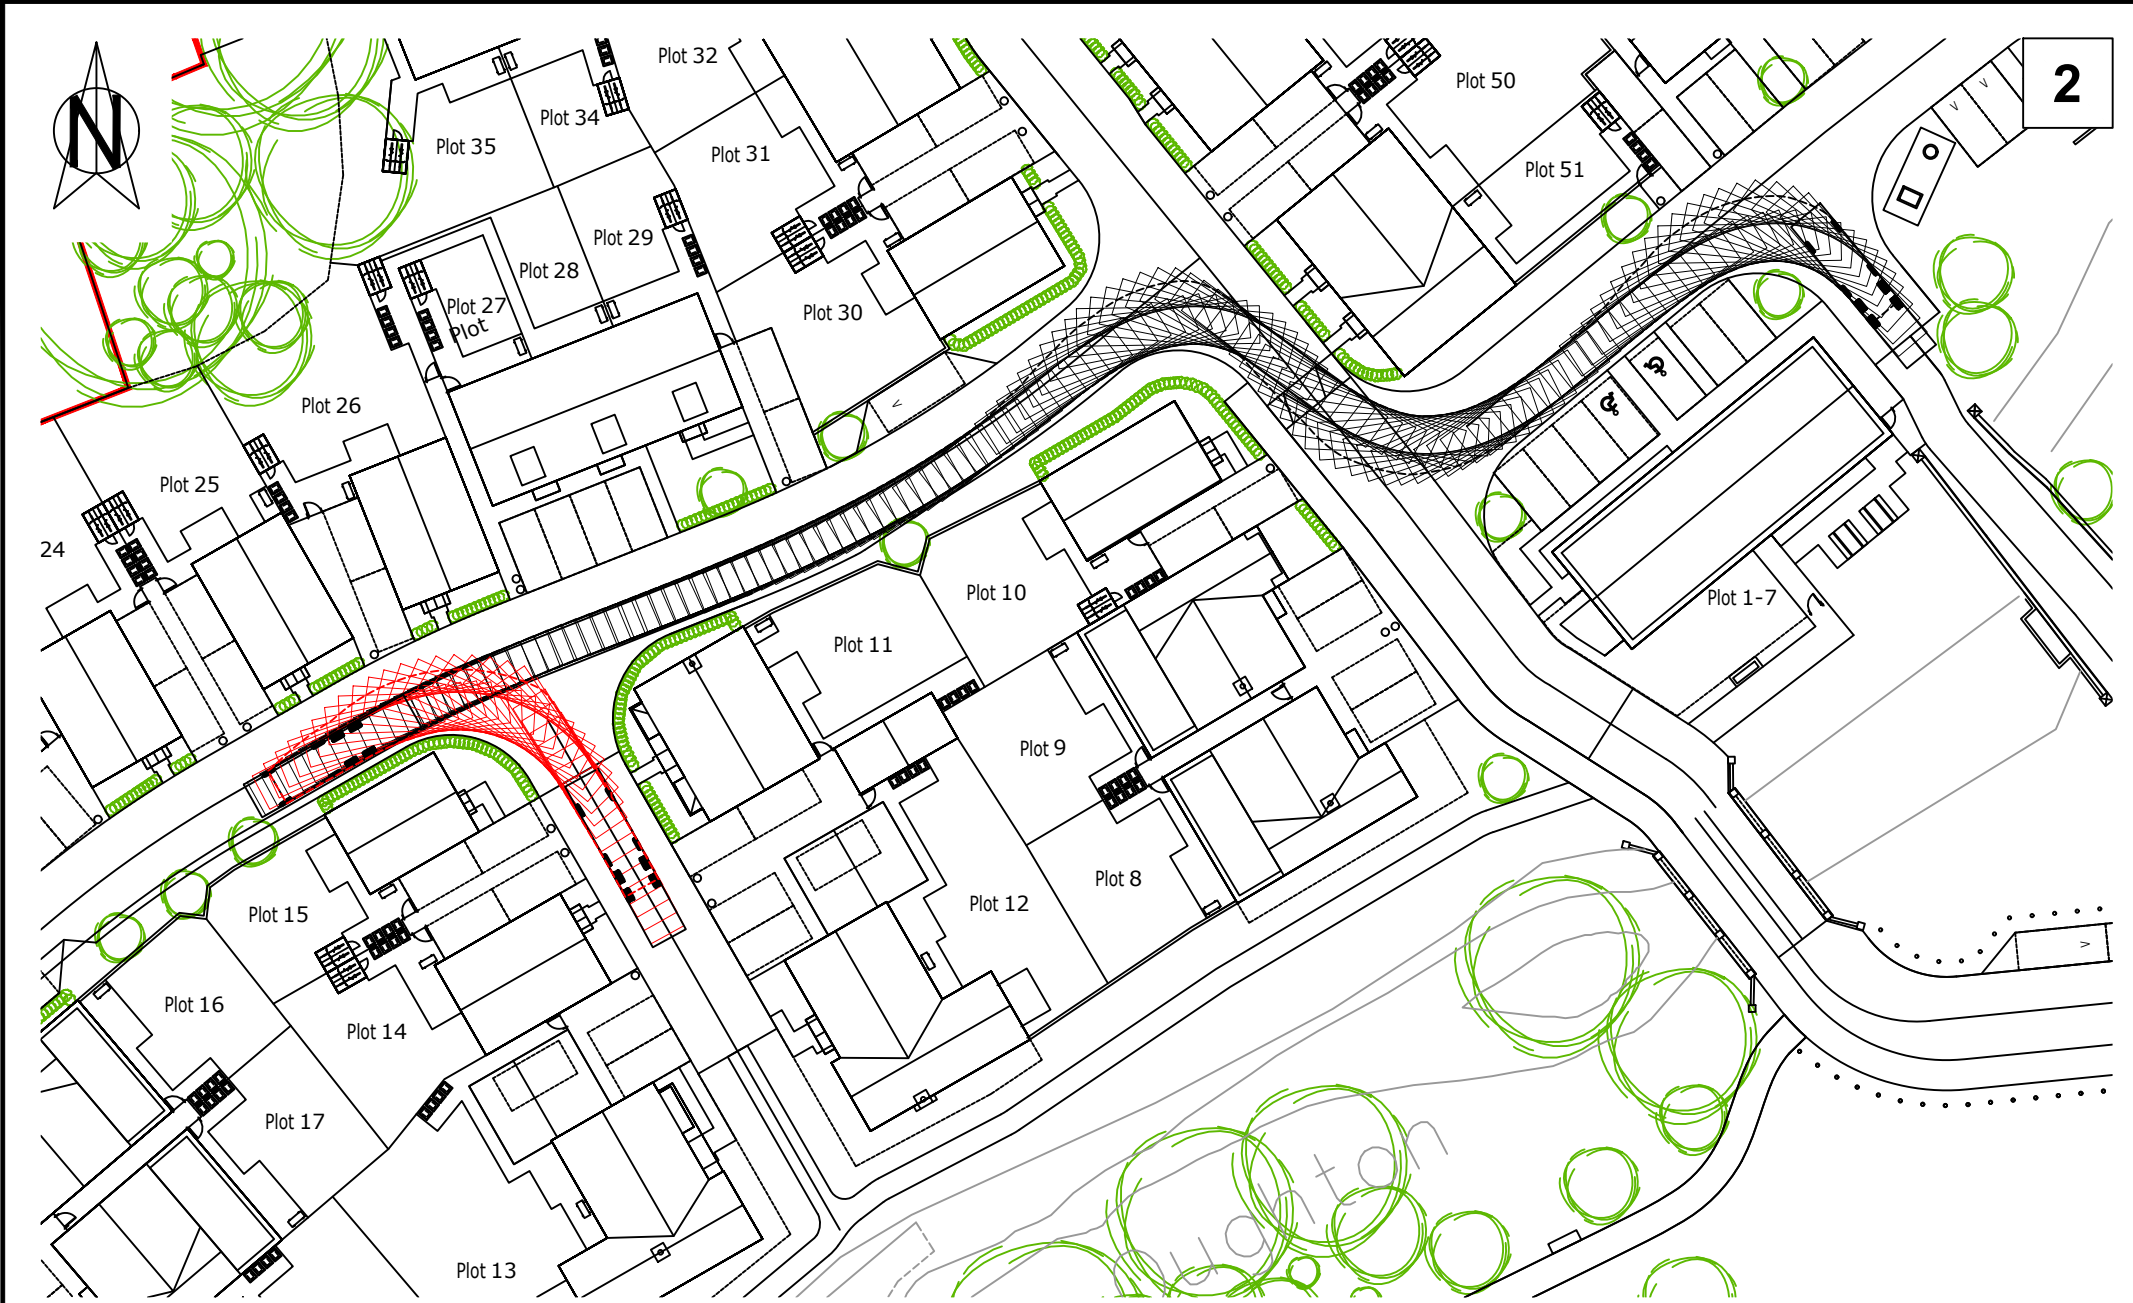


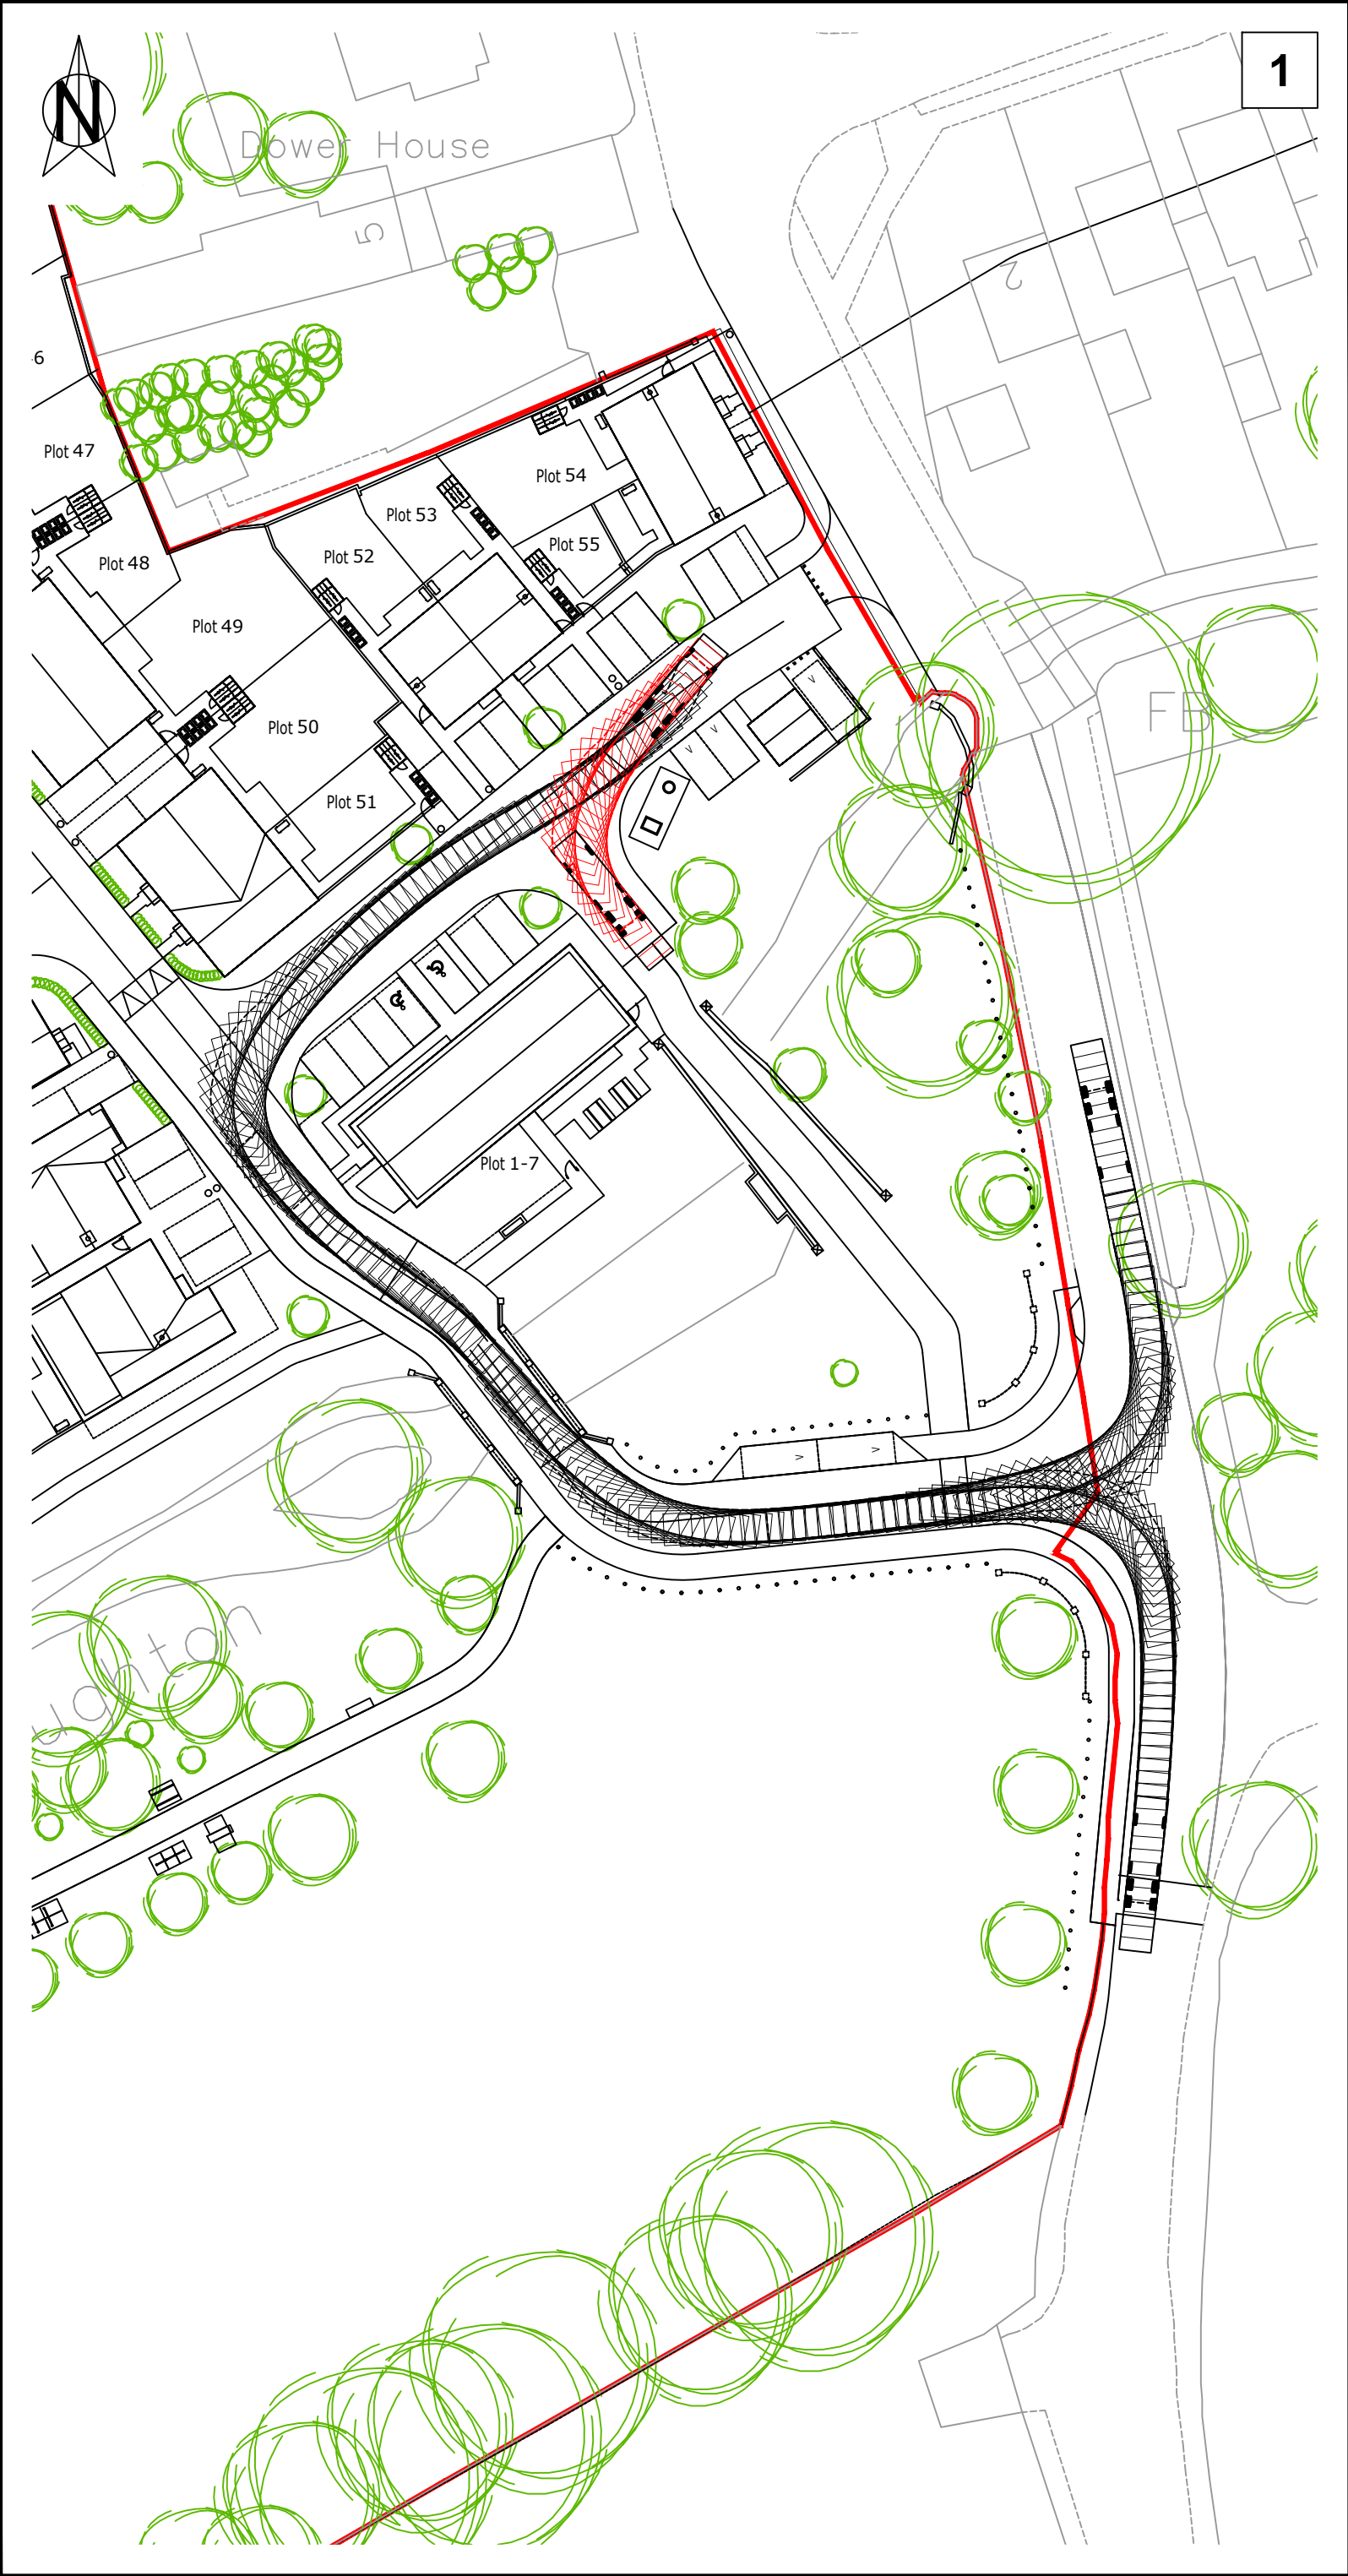

NOTES :

1. (C) This drawing is copyright.
2. All dimensions to be checked on site.
3. Do not scale from this drawing; only figured dimensions are to be worked from.
4. Any discrepancies must be reported immediately before proceeding.
5. This drawing to be read & printed in colour.

**Hertfordshire CC Standard Refuse Vehicle
(12.1m Mercedes Econic 3233LL 8x4)**

Overall Length	12.100m
Overall Width	2.490m
Overall Body Height	3.749m
Min Body Ground Clearance	0.302m
Track Width	2.490m
Lock to Lock Time	4.00s
Wall to Wall Turning Radius	11.250m

	FORWARD MOVEMENTS (design speed - 5kph)
	REVERSE MOVEMENTS (design speed - 2.5kph)

B	25.06.2026	Site layout updated.	DW	AS	KMcM
A	18.02.2026	Site layout updated.	DW	AS	KMcM

REV	DATE	DESCRIPTION	DRN	CHKD	APRD
Issue Status					
☐	CONCEPT		☐	CONSTRUCTION	
☒	PRELIMINARY		☐	AS BUILT	
☐	TENDER		☐	H&S FILE ISSUE	


Client:
Hill Residential Ltd

Project:
Ickleford Mill, Ickleford, Hertfordshire

Drawing Title:
Vehicular Swept Paths Analysis
using Hertfordshire CC Standard 12.1m RCV
(Sheet 1 of 2)

Scale @ A2	Drwn	DW	Chkd	AS
1:500	Aprd	KMcM	Date	09.01.2026

Drawing Ref	Rev
KMC25232 / TR01 (1)	B

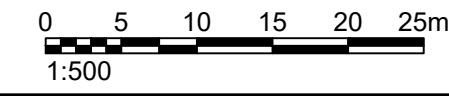



NOTES :

1. (C) This drawing is copyright.
2. All dimensions to be checked on site.
3. Do not scale from this drawing; only figured dimensions are to be worked from.
4. Any discrepancies must be reported immediately before proceeding.
5. This drawing to be read & printed in colour.

Hertfordshire CC Standard Refuse Vehicle (12.1m Mercedes Econic 3233LL 8x4)

Overall Length 12.100m
Overall Width 3.749m
Overall Body Height 1.352m
Min Body Ground Clearance 0.302m
Track Width 2.490m
Lock to Lock Time 4.00s
Wall to Wall Turning Radius 11.250m

FORWARD MOVEMENTS
(design speed - 5kph)

REVERSE MOVEMENTS
(design speed - 2.5kph)

REV	DATE	DESCRIPTION	DRN	CHKD	APRD
B	25.06.2026	Site layout updated.	DW	AS	KMcM
A	18.02.2026	Site layout updated.	DW	AS	KMcM

Issue Status

☐ CONCEPT	☐ CONSTRUCTION
☒ PRELIMINARY	☐ AS BUILT
☐ TENDER	☐ H&S FILE ISSUE

Client:
Hill Residential Ltd

Project:
Ickleford Mill, Ickleford, Hertfordshire

Drawing Title:
Vehicular Swept Paths Analysis
using Hertfordshire CC Standard 12.1m RCV
(Sheet 2 of 2)

Scale @ A2	Drwn	DW	Chkd	AS
1:500	Aprd	KMcM	Date	09.01.2026

Drawing Ref:
KMC25232 / TR01 (2)

Rev:
B

kmc
transport planning