



VIEW DOWN THE REAR ACCESS - NOTE THAT THE PROPOSED BUILDING IS LOWER THAN THE EXISTING AT THE BOUNDARY AND SET BACK TO THE LINE OF THE EXISTING

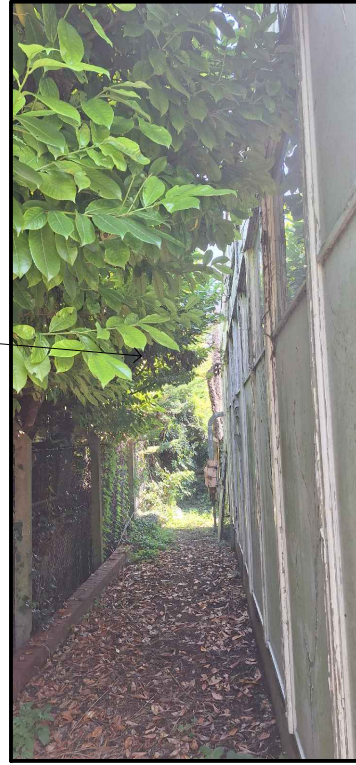

THIS IS A VIEW OF THE EXISTING BUILDING FROM THE FRONT SHOWING THE HIGH HEDGE TO THE BOUNDARY OF THE PROPERTY TO THE REAR AND THE EXISTING RESIDENTIAL PROPERTY BEYOND

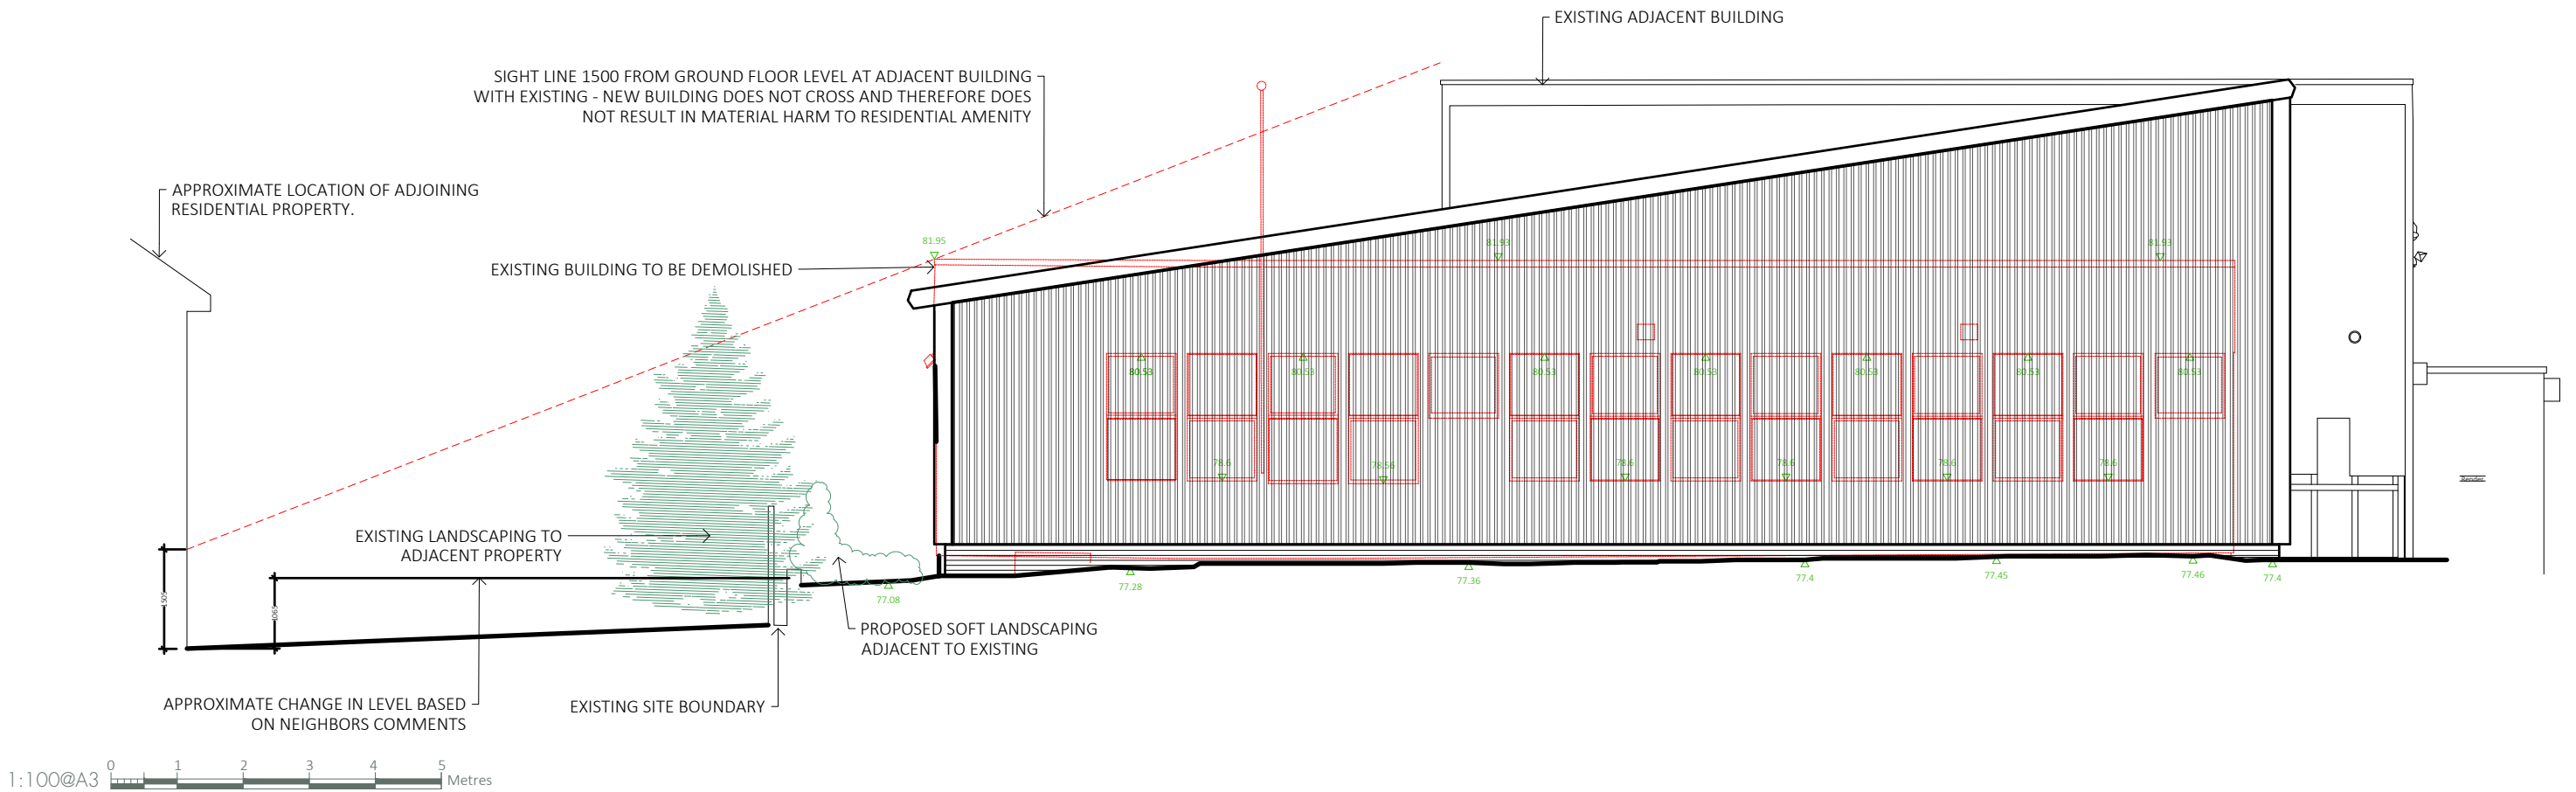

 GASKELL ARCHITECTS INFO@GASKELLARCHITECTS.CO.UK	Date	NOV 25	Project	REPLACEMENT INDUSTRIAL UNIT	Drawing	PROPOSED SITE SECTION
	Scale	1:100@A3	Address	UNIT 8 - BALDOCK INDUSTRIAL ESTATE		
	Rev	*	Client	P.P.RENTALS		
					Drawing Number	BHT - SK1240626