


D


D

Original (1970) Cross Section Drawing to Scale

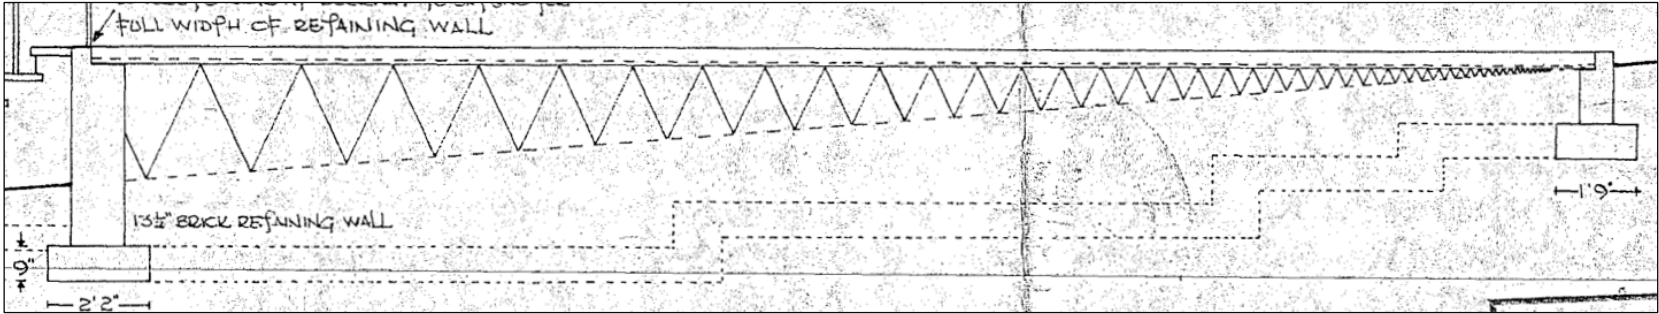

C

C

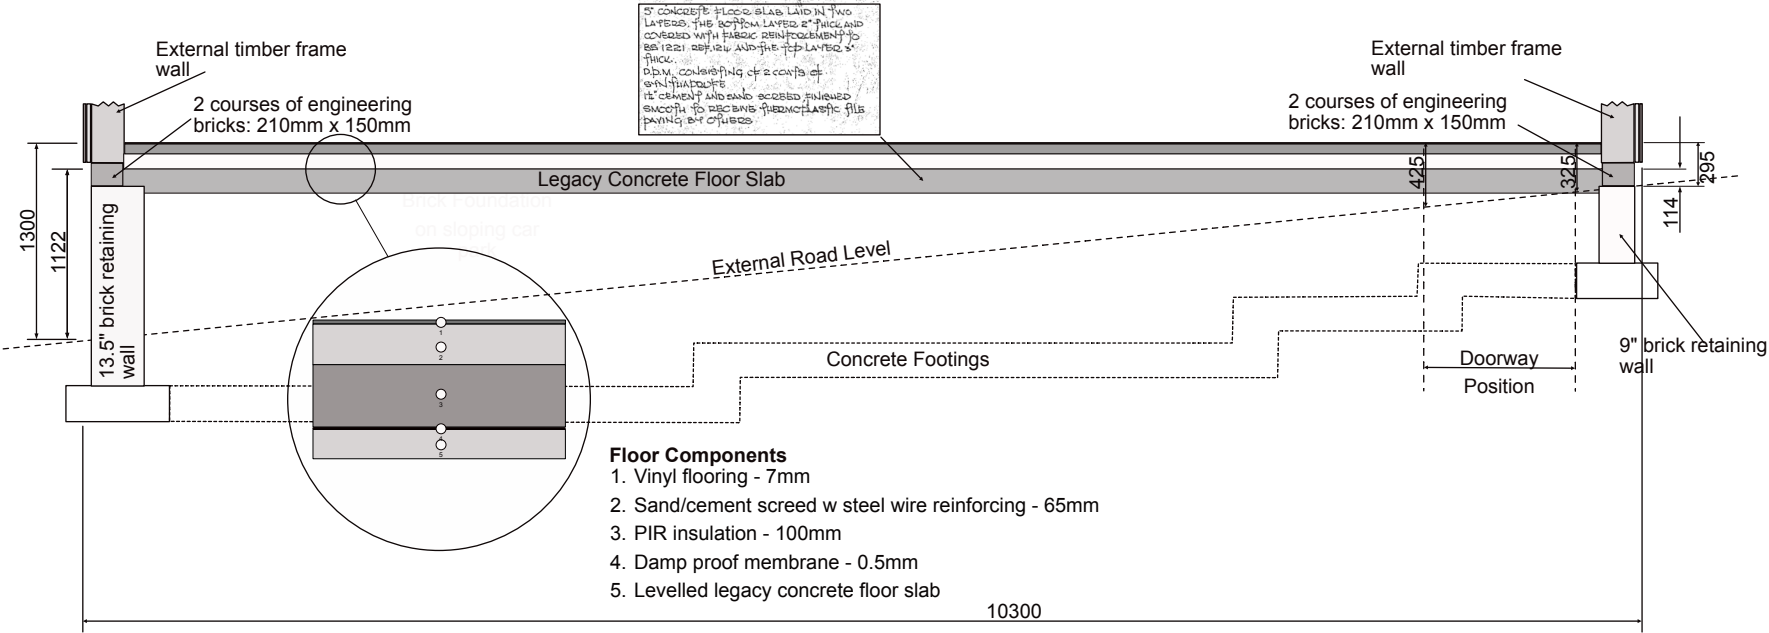

B

B

A

A



Replacement Playhouse
North/South
Cross Sectional View
(all dimensions in millimetres)

Drawn by: Dermot McCarthy
dermot@thekimptonplayers.co.uk
Scale: 1:50 Drawn 24/04/2024