



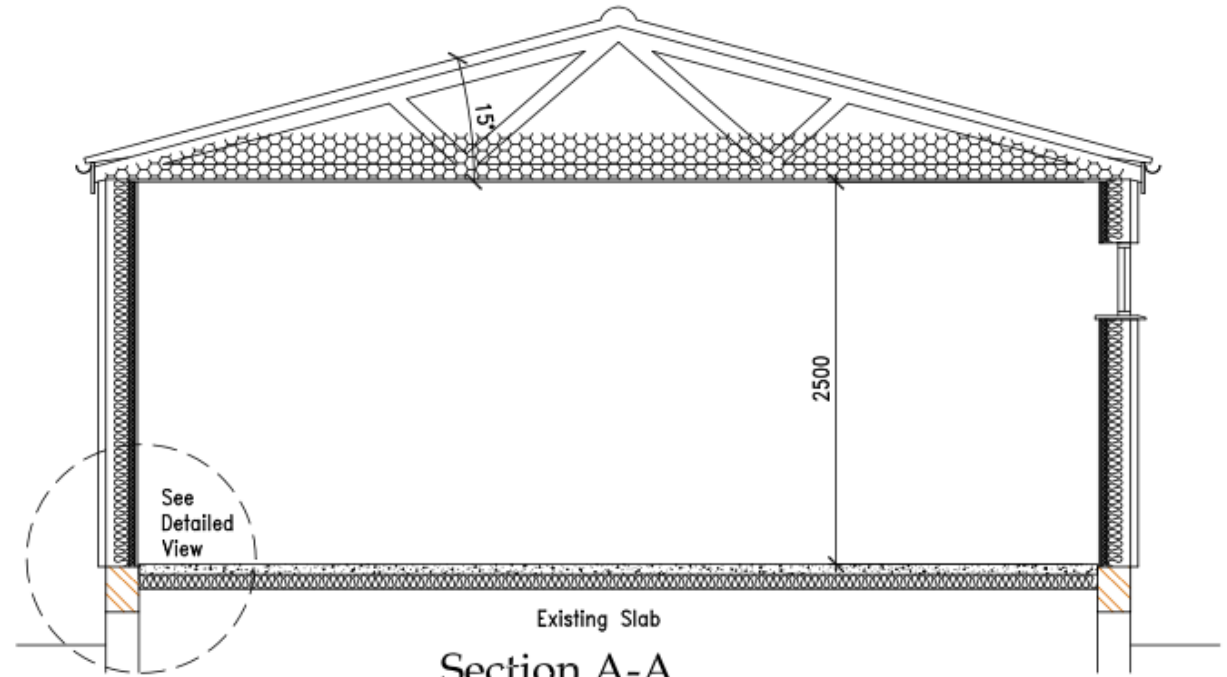

Section A-A

Scale 1 : 50

Floor & Walls to achieve 0.18 W/m²K

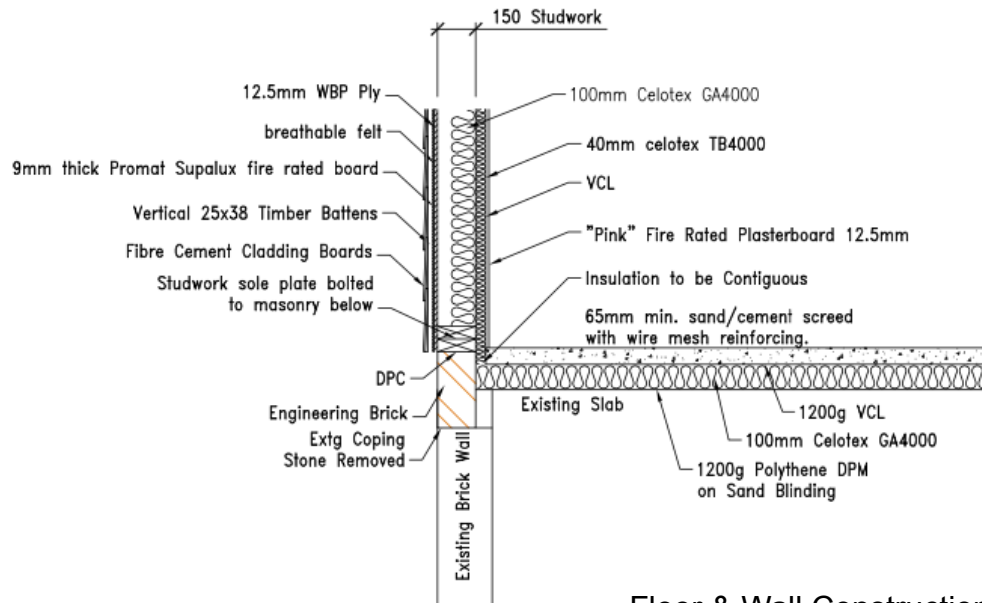

Floor & Wall Construction
Scale 1:30



Replacement Playhouse
Cross Sectional View v3
(all dimensions in millimetres)

Drawn by: Dermot McCarthy
dermot@thekimptonplayers.co.uk

Scale: 1:50 Drawn 22/04/2025