


Existing Driveway Entrance

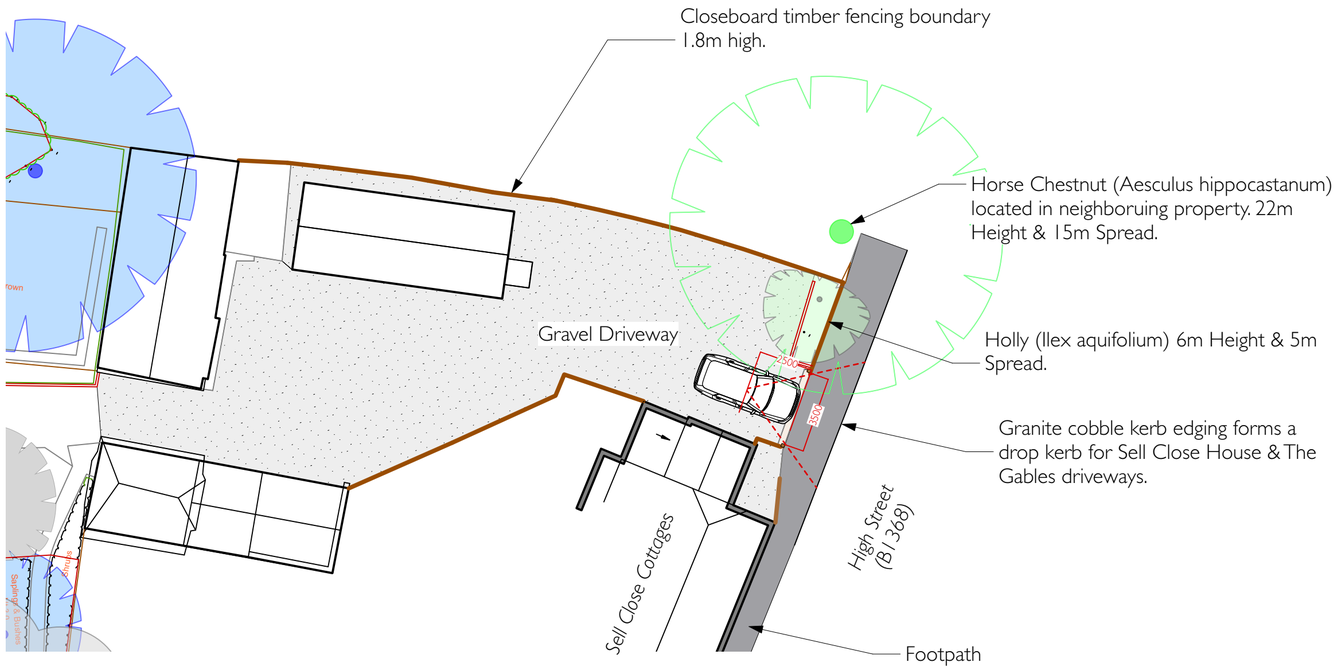


Proposed Driveway Entrance

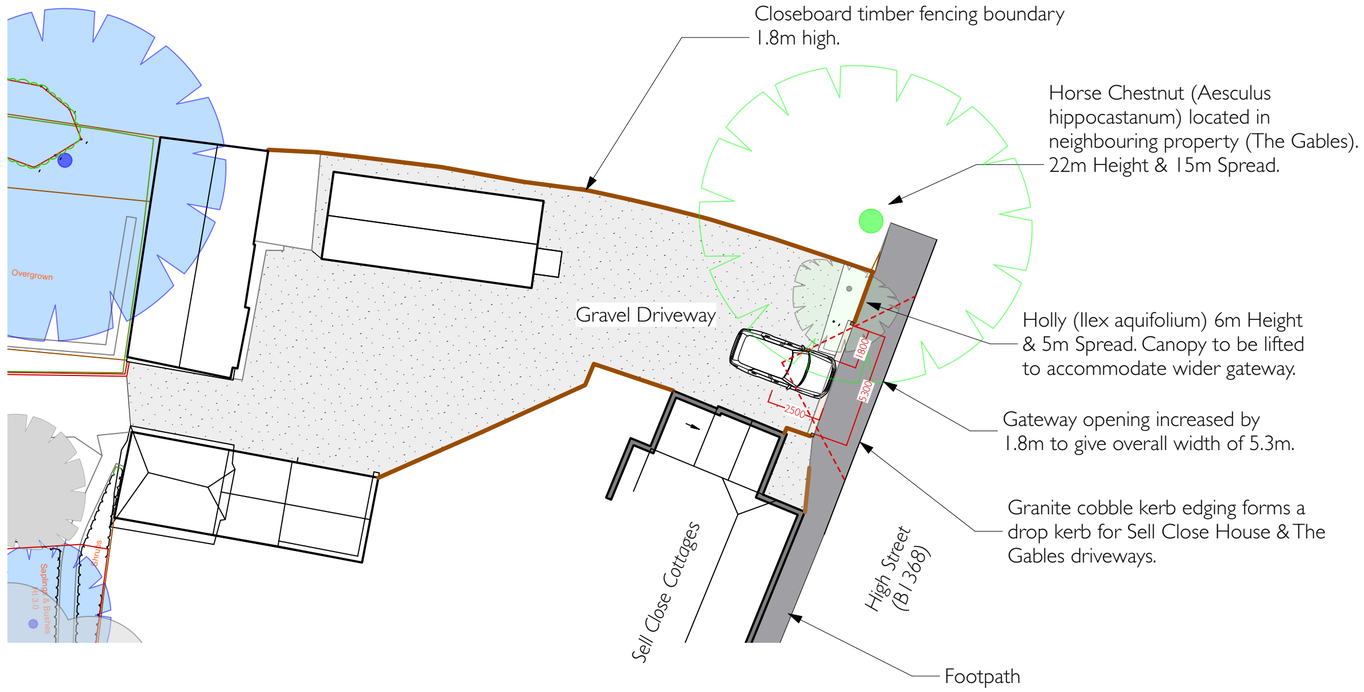


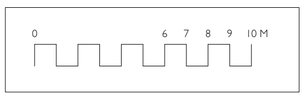

Elevation - Existing Driveway Entrance (1:100 @ A2)

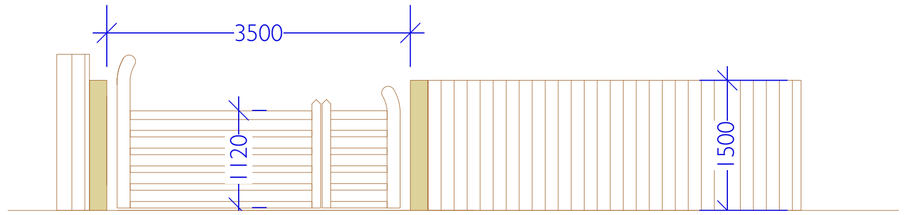

Elevation - Proposed Driveway Entrance (1:100 @ A2)

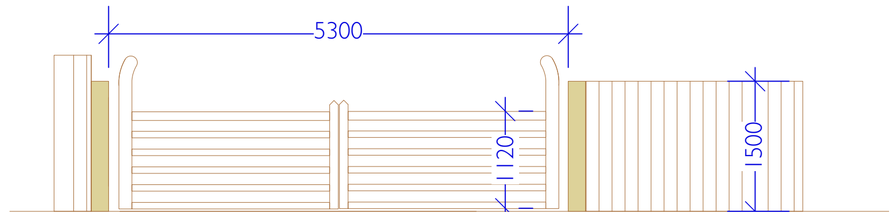

Existing Driveway Entrance





Granite cobble kerb edging forms a drop kerb for Sell Close House & The Gables driveways.

No.	Date	Appr	Revision Notes

No.	Date	Issue Notes

TRISTEN KNIGHT
GARDEN DESIGN CO.

Design from:
Tristen Knight Garden Design Ltd
Langley Upper Green
Saffron Walden
CB11 4RY

Consultant:

Project Title:
Sells House, Barley

Sheet Title:
Landscape Proposal - Driveway Entrance

Project Manager: NA	Project #7
Drawn By: Tristen Knight	Scale: 1:200 @ A2
Reviewed By: NA	Sheet No.: 2. of 10
Date: 17/02/2025	
CAD File Name:	